
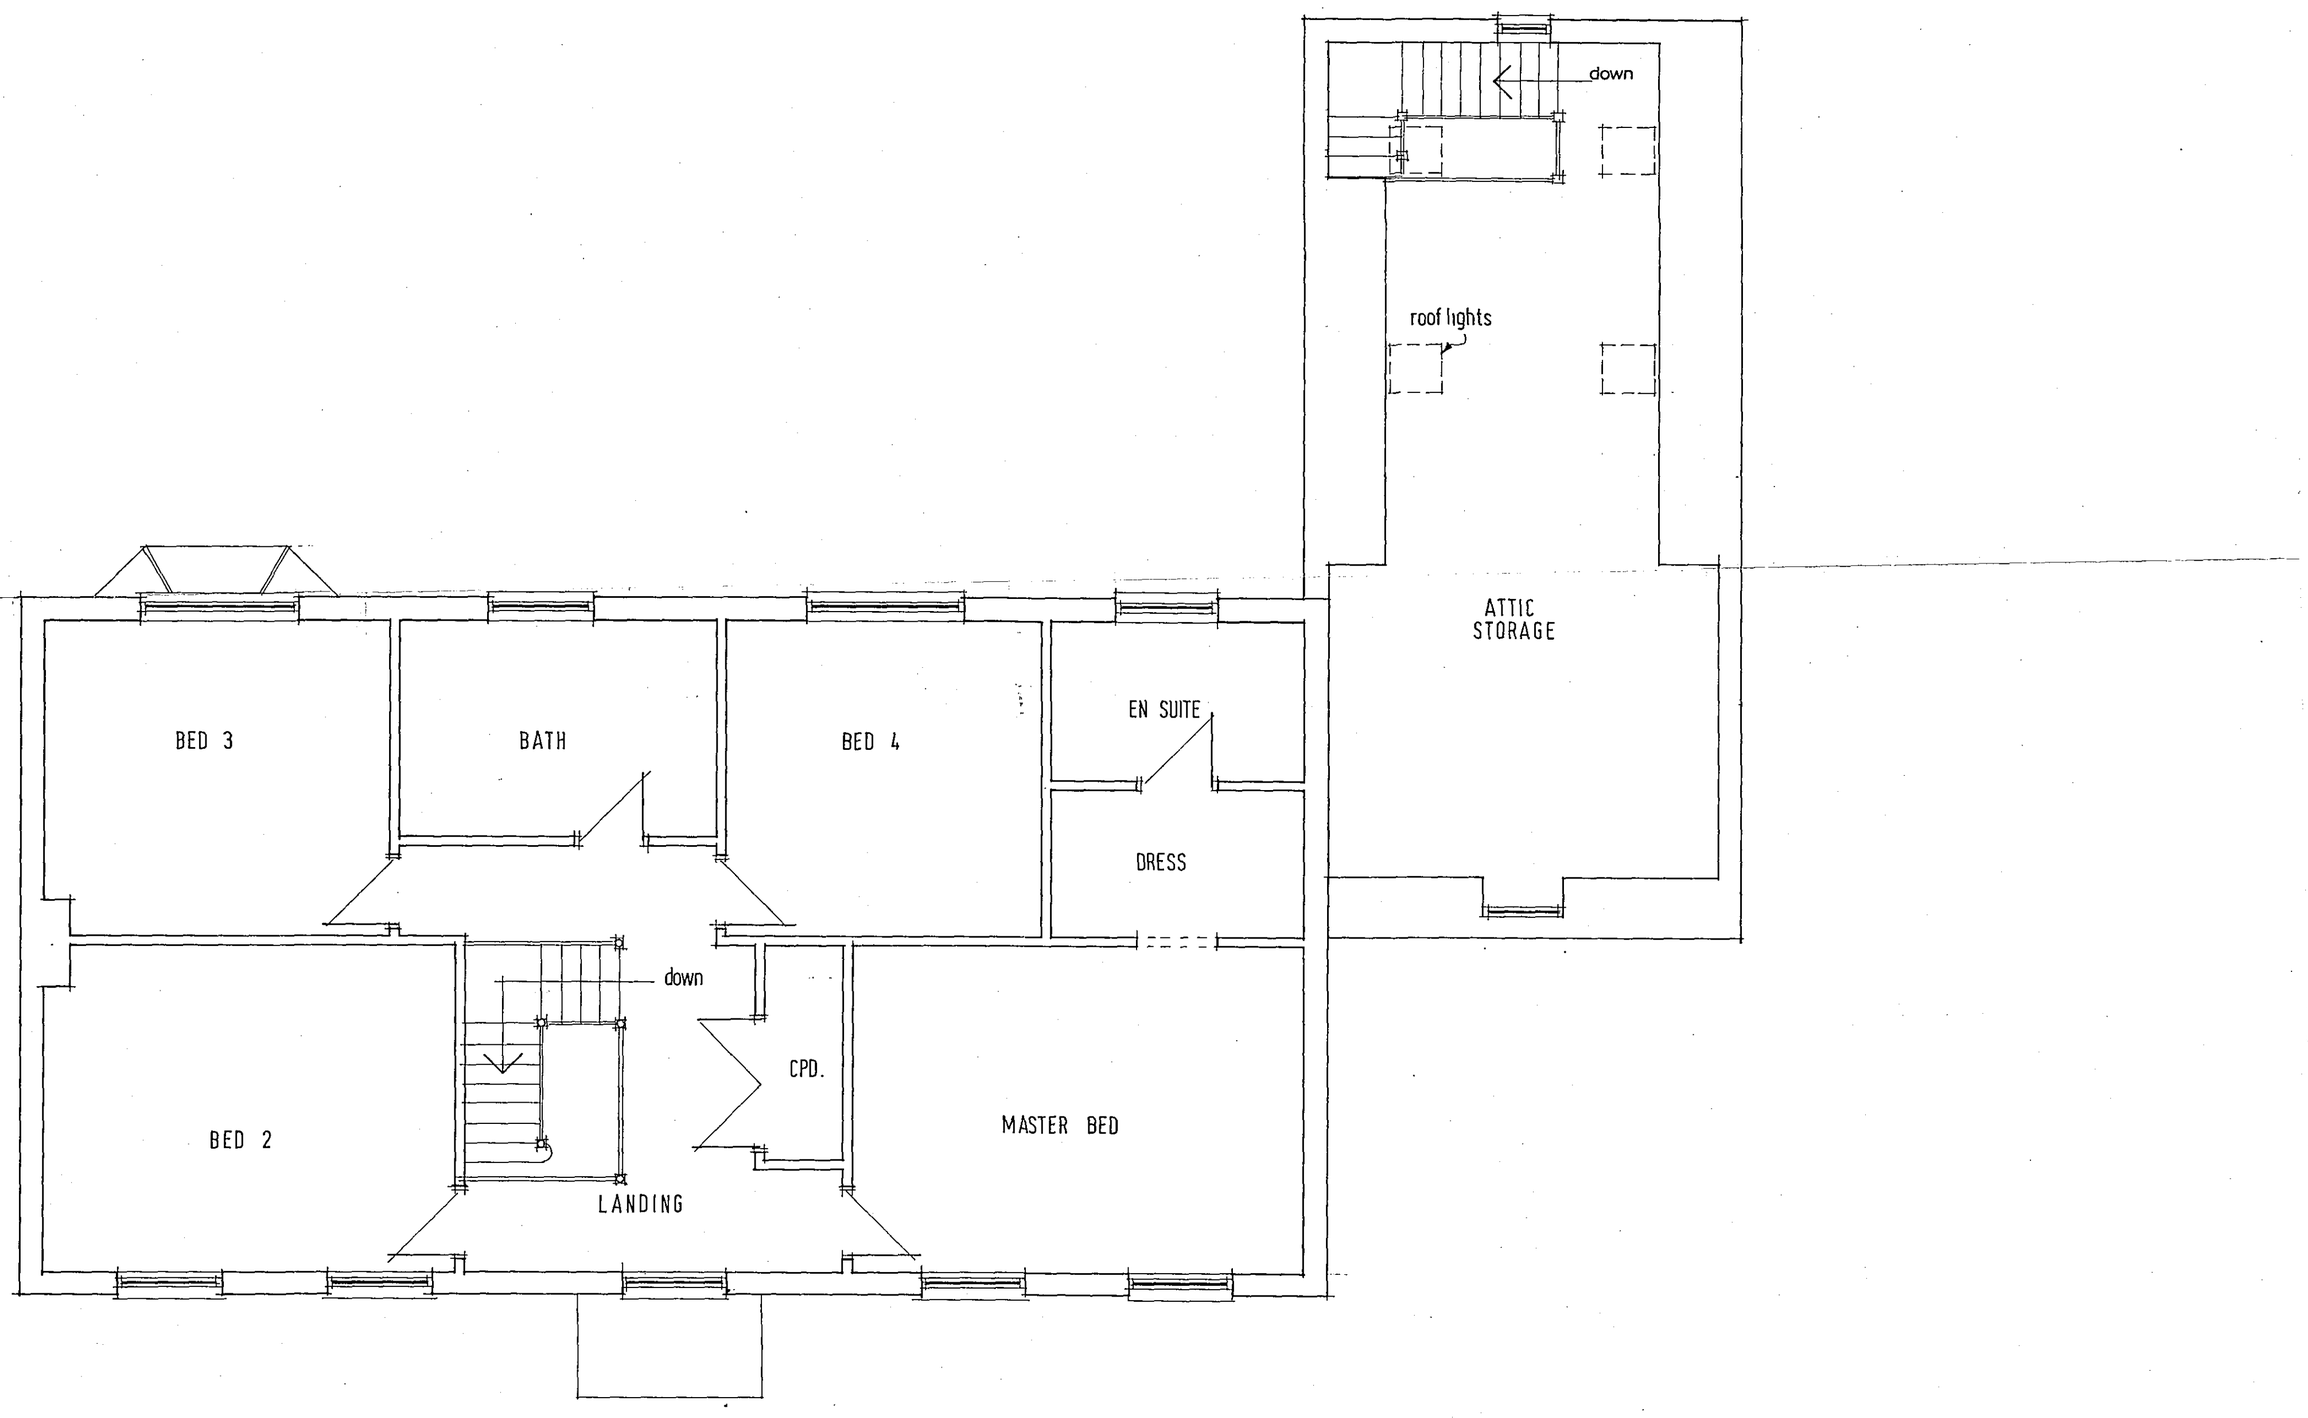


FIRST FLOOR

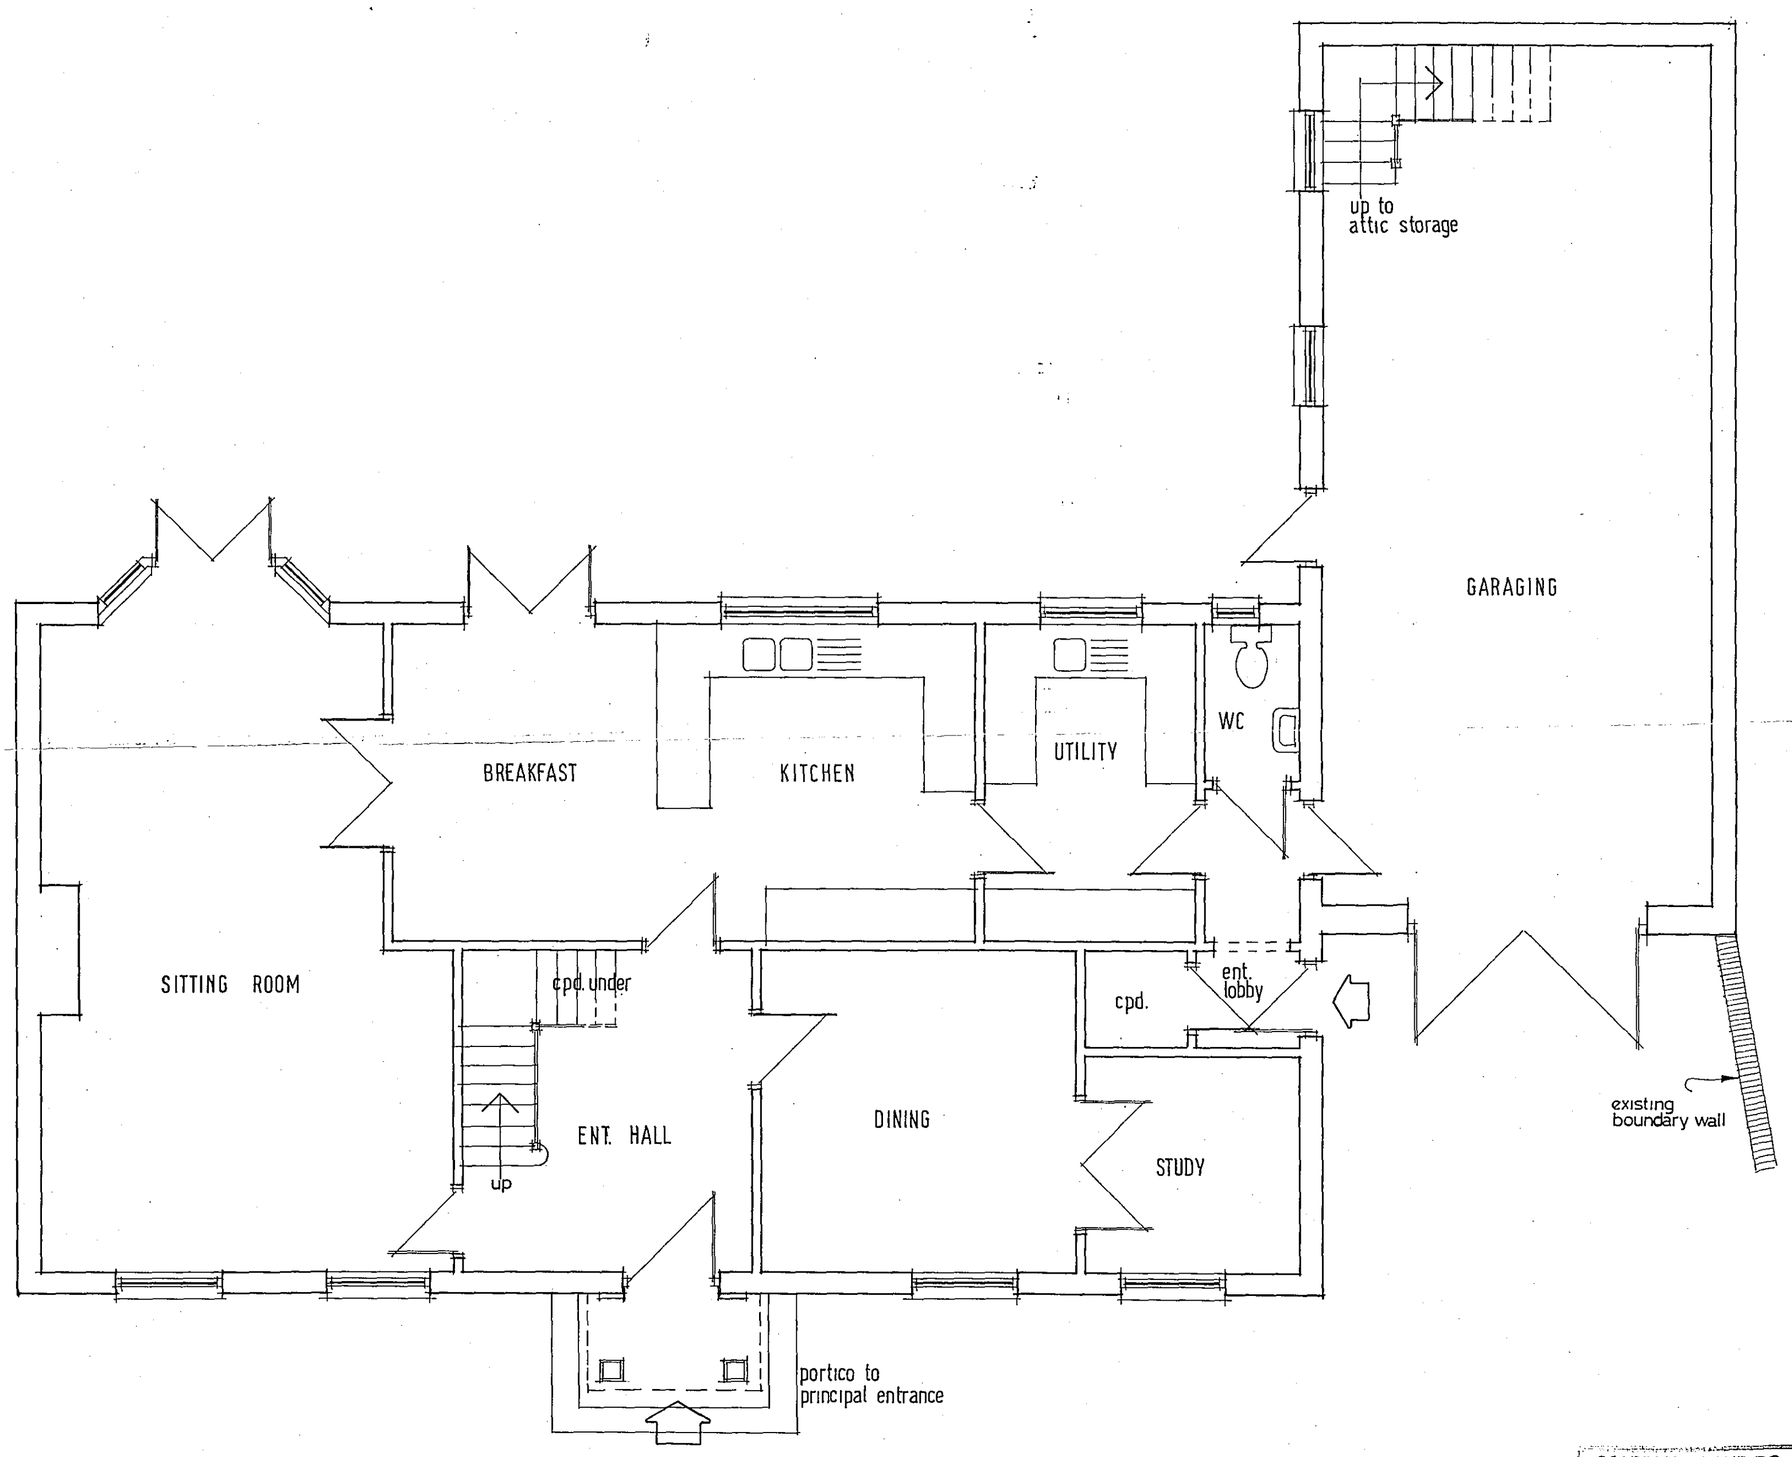

GROUND FLOOR

SOUTH HOLLAND DC
HOUSING & PLANNING
16 OCT 2000
Ref: 12436

Moulton Design
Planning & Architecture

63 East Cob Gate, Moulton, Lincolnshire PE12 6QJ
Tel / Fax 01406 373307 Principal : Alan J. Finch

PROPOSED DWELLING
No.1 HIGH STREET
MOULTON
Spalding

for J., N. & T. Barnett

FLOOR LAYOUTS

1:50 scale AJF 10/00 **001001 /02**