



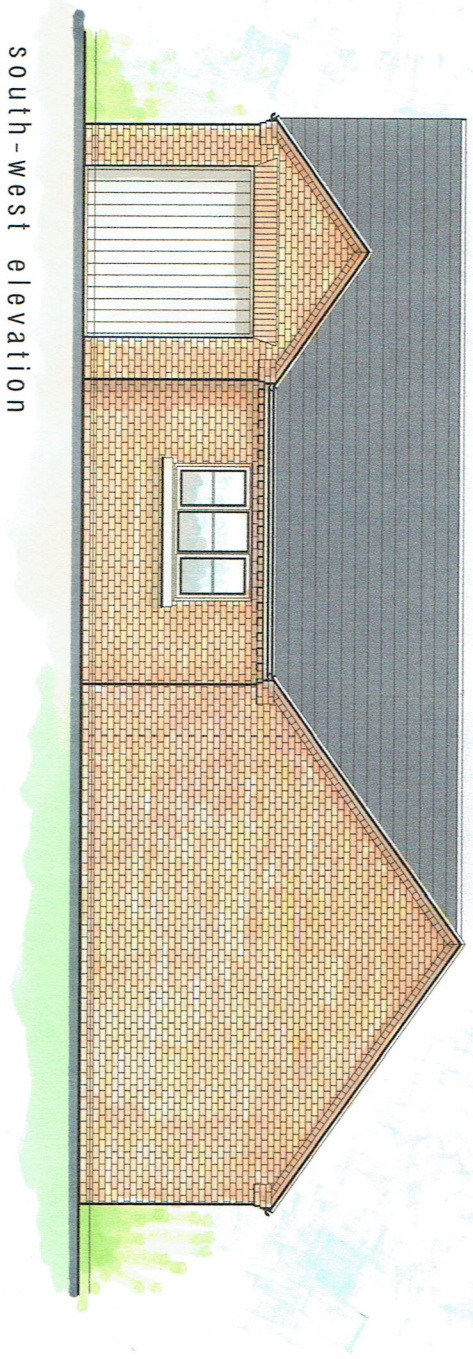


south-west elevation

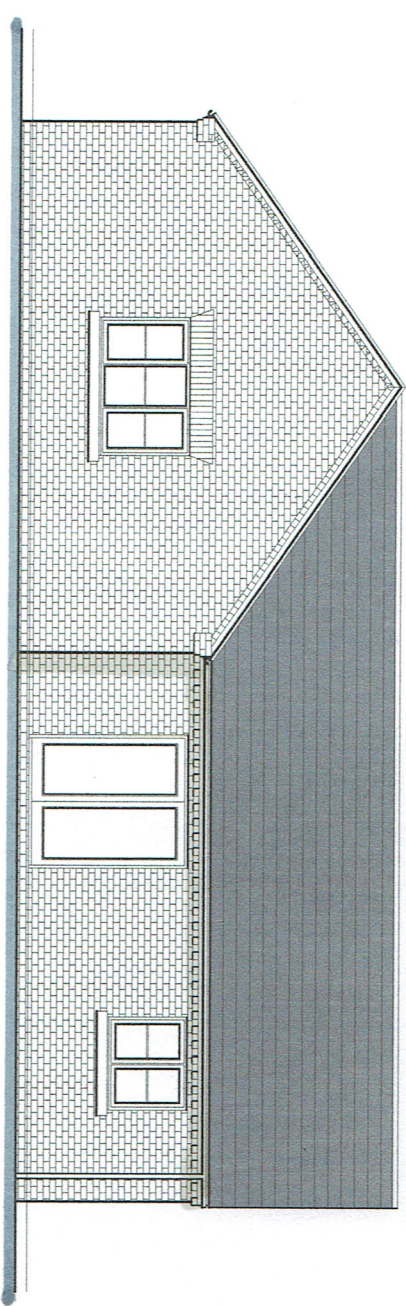


north-east elevation

brick detailing to
eaves and gables

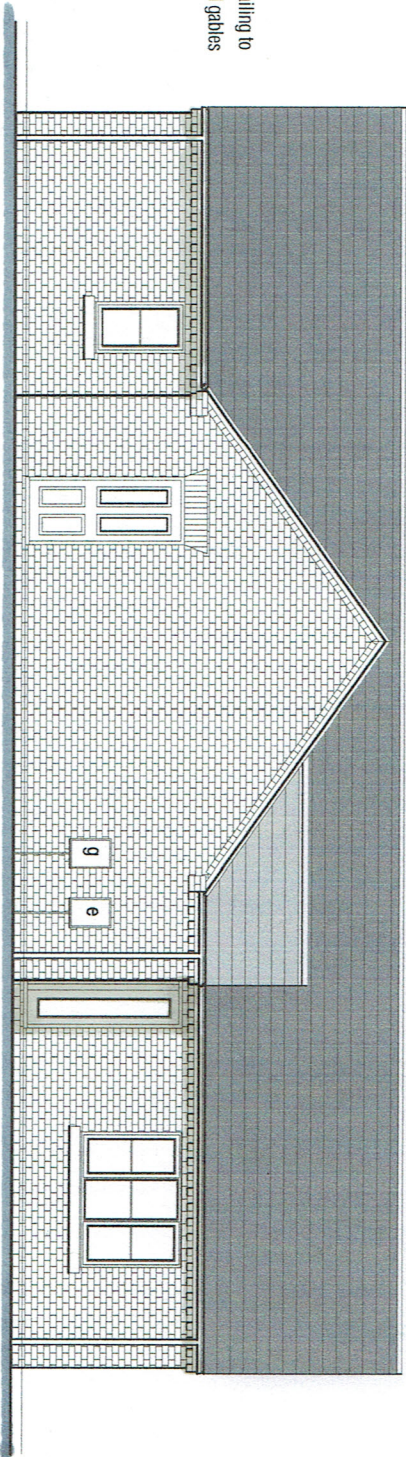

north-west elevation

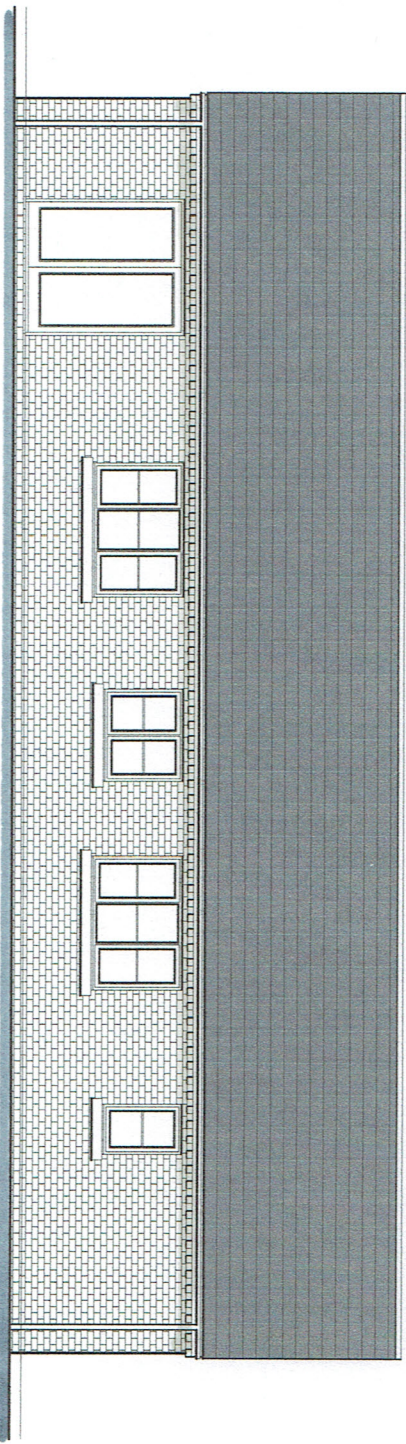

south-east elevation

obscure glazing

obscure glazing



Proposed External Materials

Roof - Sandtoft Calderdale Slate Grey
Window Chills - Stone (Bath colour)
Front Door - Black Composite

Facing Brick - TBS Farmhouse Antique
Windows - Cream pvc-u
Rainwater Goods - Black