
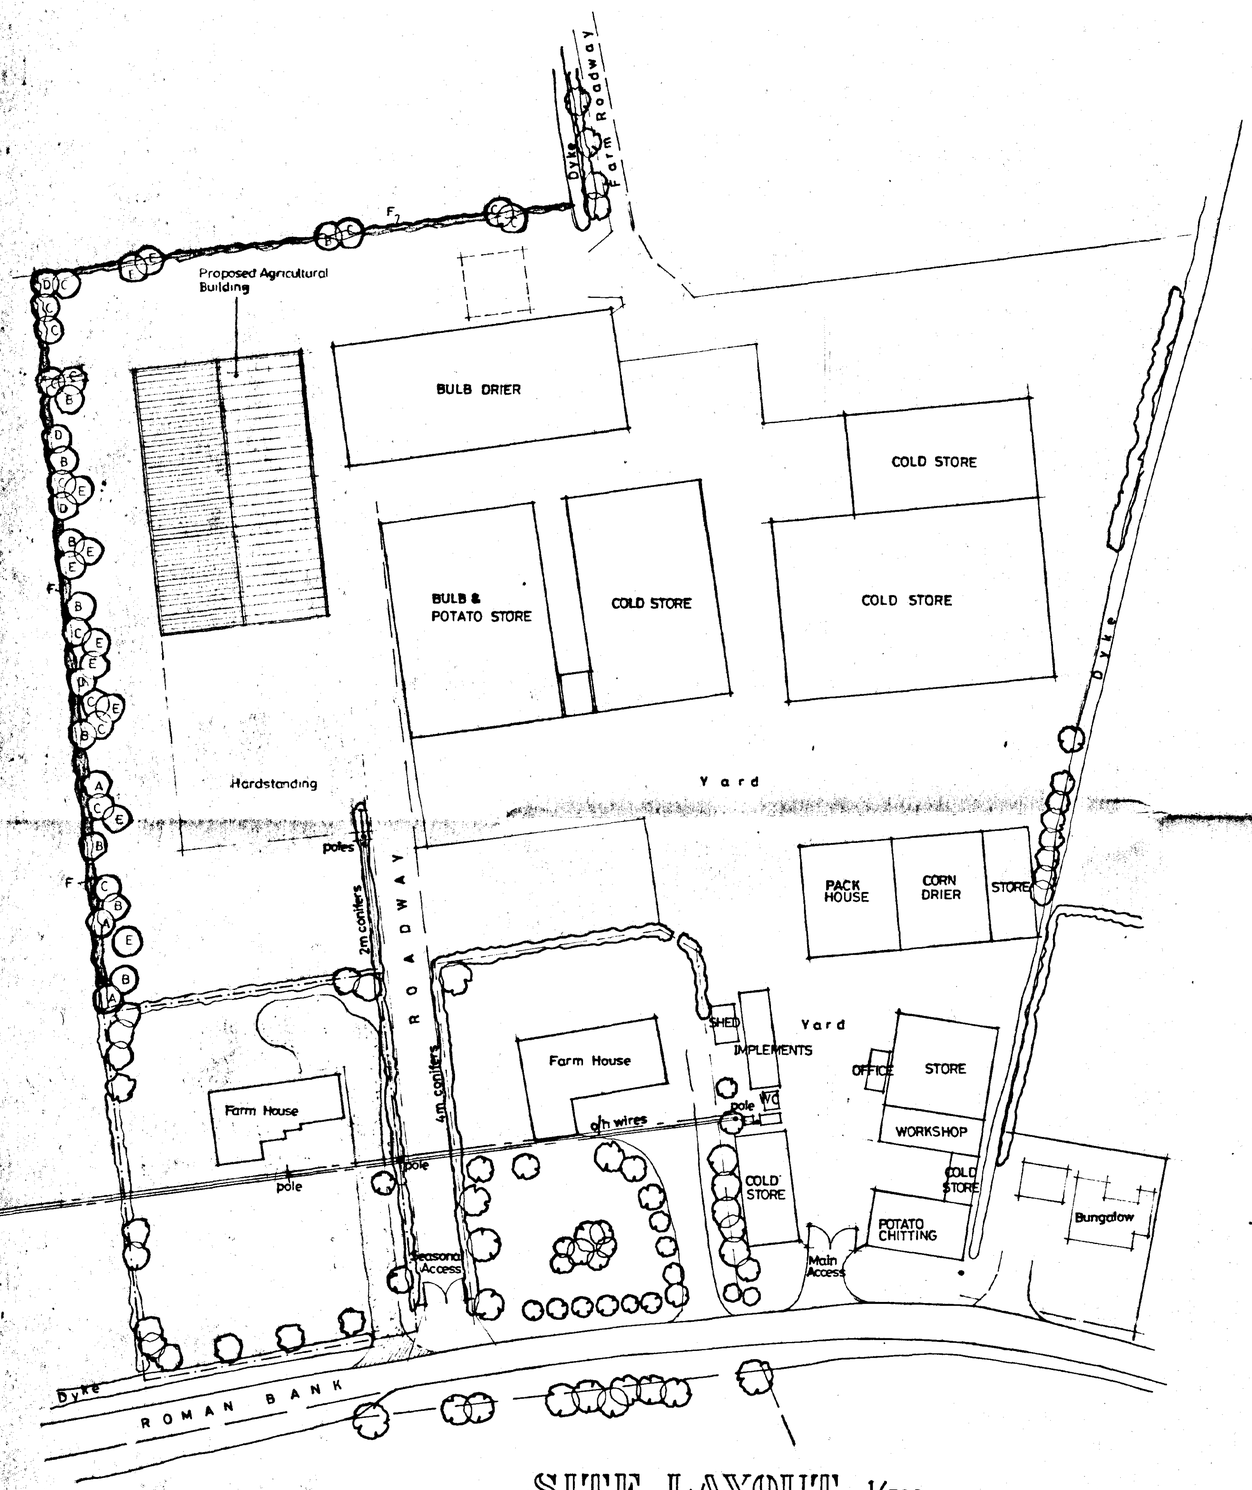


SITE LAYOUT 1/500

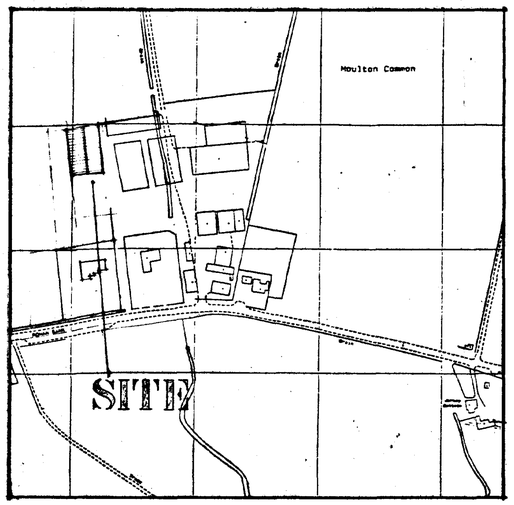

LOCATION PLAN 1/2500

LANDSCAPING SCHEME

A	WEEPING WILLOW (SALIX BABYLONICA) HALF STANDARD
B	WHITEBEAM (SORBUS ARIA LUTESCENS) FEATHERED
C	HAWTHORN (CRATAEGUS OXYACANTHOIDES) FEATHERED
D	BEECH (FAGUS SYLVATICA) FEATHERED
E	SILVER BIRCH (BETULA PENDULA) FEATHERED
F	MIXED HEDGE

FIELD MAPLE (ACER CAMPESTRE)
HAWTHORN (CRATAEGUS MONOGYNA)
BEECH (FAGUS SYLVATICA)
BLACKTHORN (PRUNUS SPINOSA)
BUCKTHORN (RHAMNUS CATHARTICA)

All planting to be in accordance with BS 4428:1989 and amendment No.1 (1991)

All trees to be planted with minimum 0.6m plastic mulch mat and to be staked, tied and tubed.

1/3 to 1/2 bag of peat free tree and shrub planting compost to be incorporated into backfill for each tree hole.

DETERMINED PLAN

SOUTH HOLLAND DC HOUSING & PLANNING 25 JUN 2001 Ref. H13/0781/01

A. Amend tree planting (Parish Council) 12.6.01

G. R. MERCHANT
I.ENG AMICE, FIWO,
ARCHITECTURAL, STRUCTURAL & LAND DRAINAGE CONSULTANT
TEL: HOLBEACH (01406) 490800

PROJECT:
AGRICULTURAL STORE
ROMAN BANK
MOULTON SEAS END

CLIENT:
H H N FARMS

SCALES: AS INDICATED
DATE: APRIL 2001

G.R.MERCHANT. DRAWING No.: 2320/781 A

REVISIONS: A

DO NOT SCALE FROM THIS DRAWING
This drawing is copyright and may not be altered, traced, photographed or used for any purpose other than that for which it is issued.
The General Contractor is to check all dimensions on site and report discrepancies to the Architect.
All details shown on this drawing including foundations are based upon typical site conditions related to the area. No responsibility can be accepted for abnormal conditions which may be discovered during construction unless reported to the Architect so that design amendments may be considered. Site soil surveys are recommended in respect of foundations to establish specific site conditions before foundation work is undertaken.

SUMMIT 2299 4961

6046-11847