

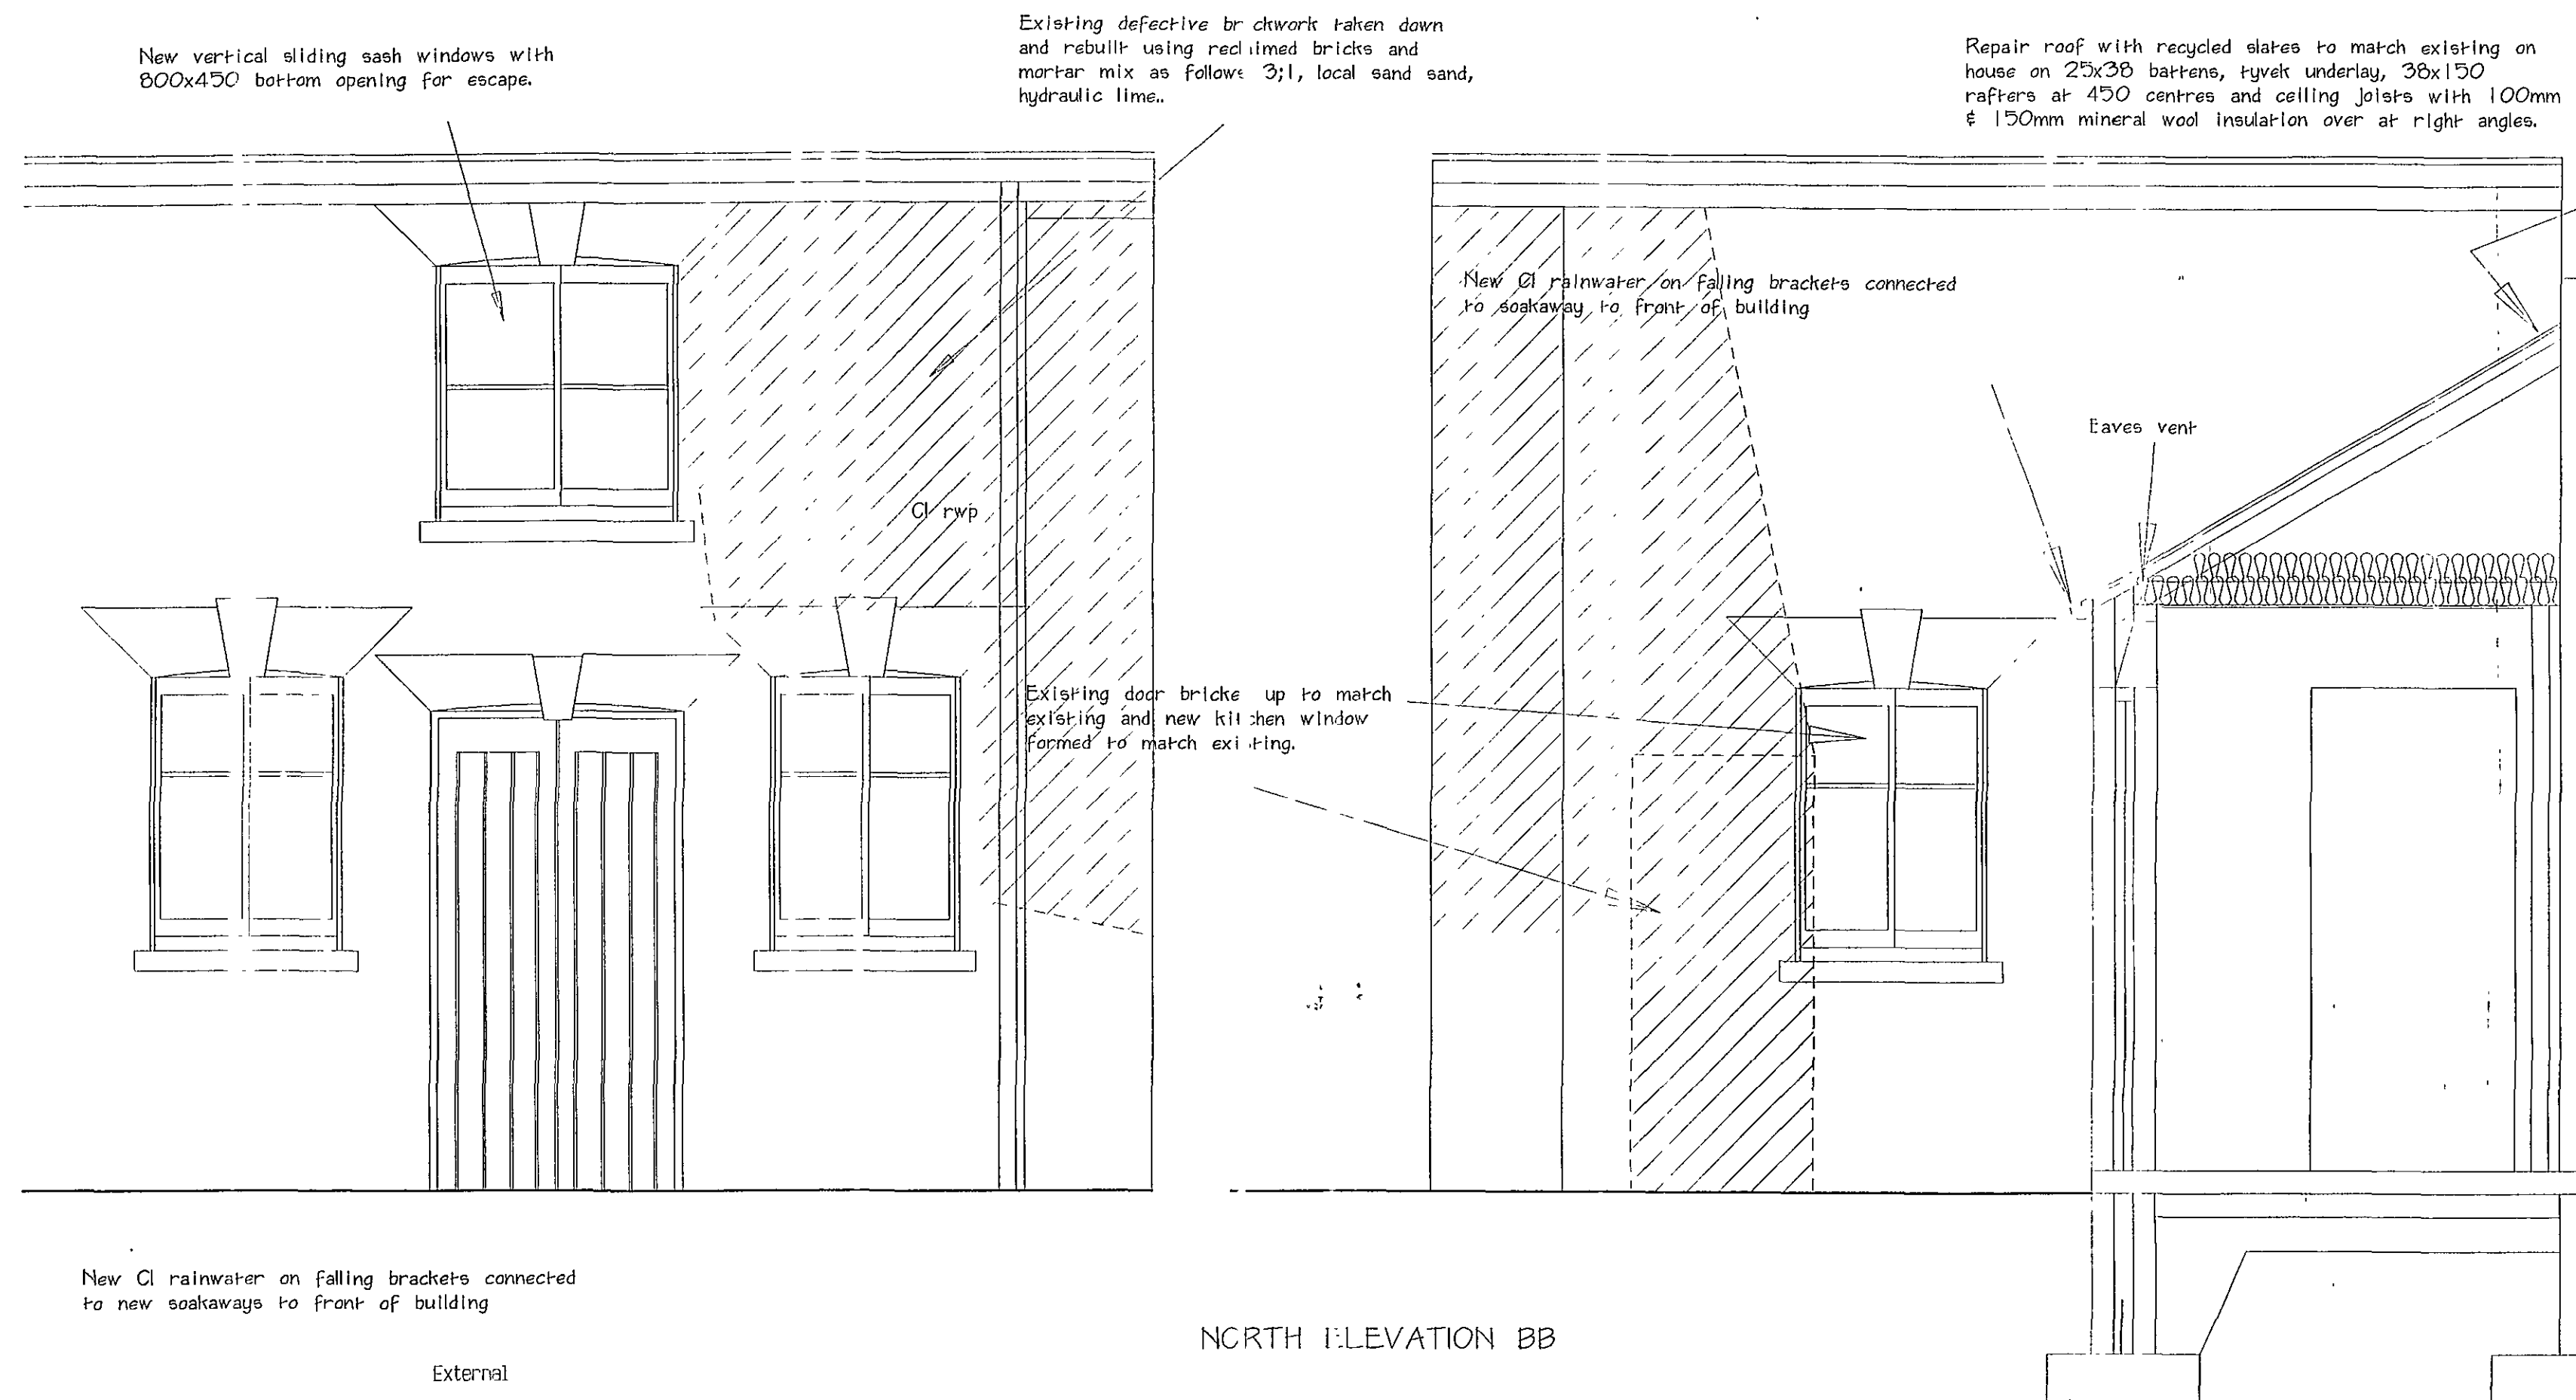
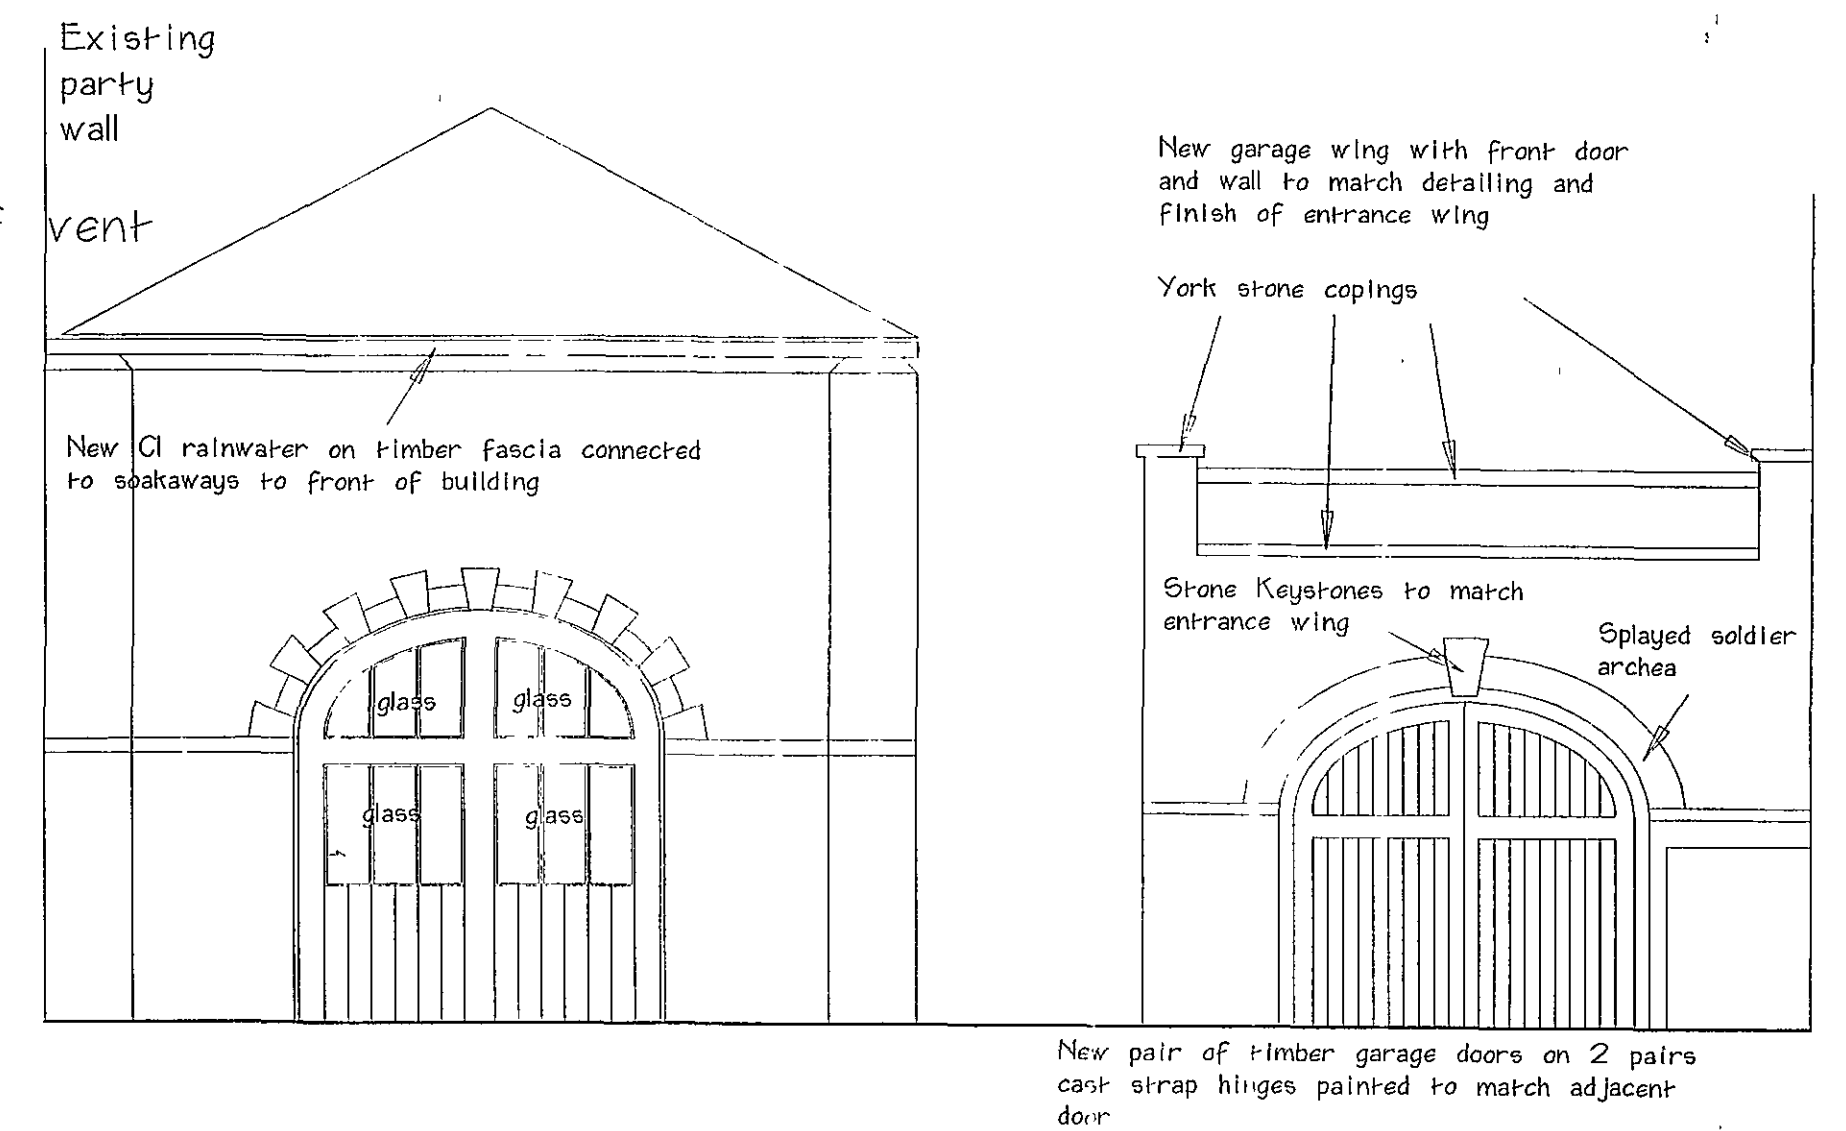
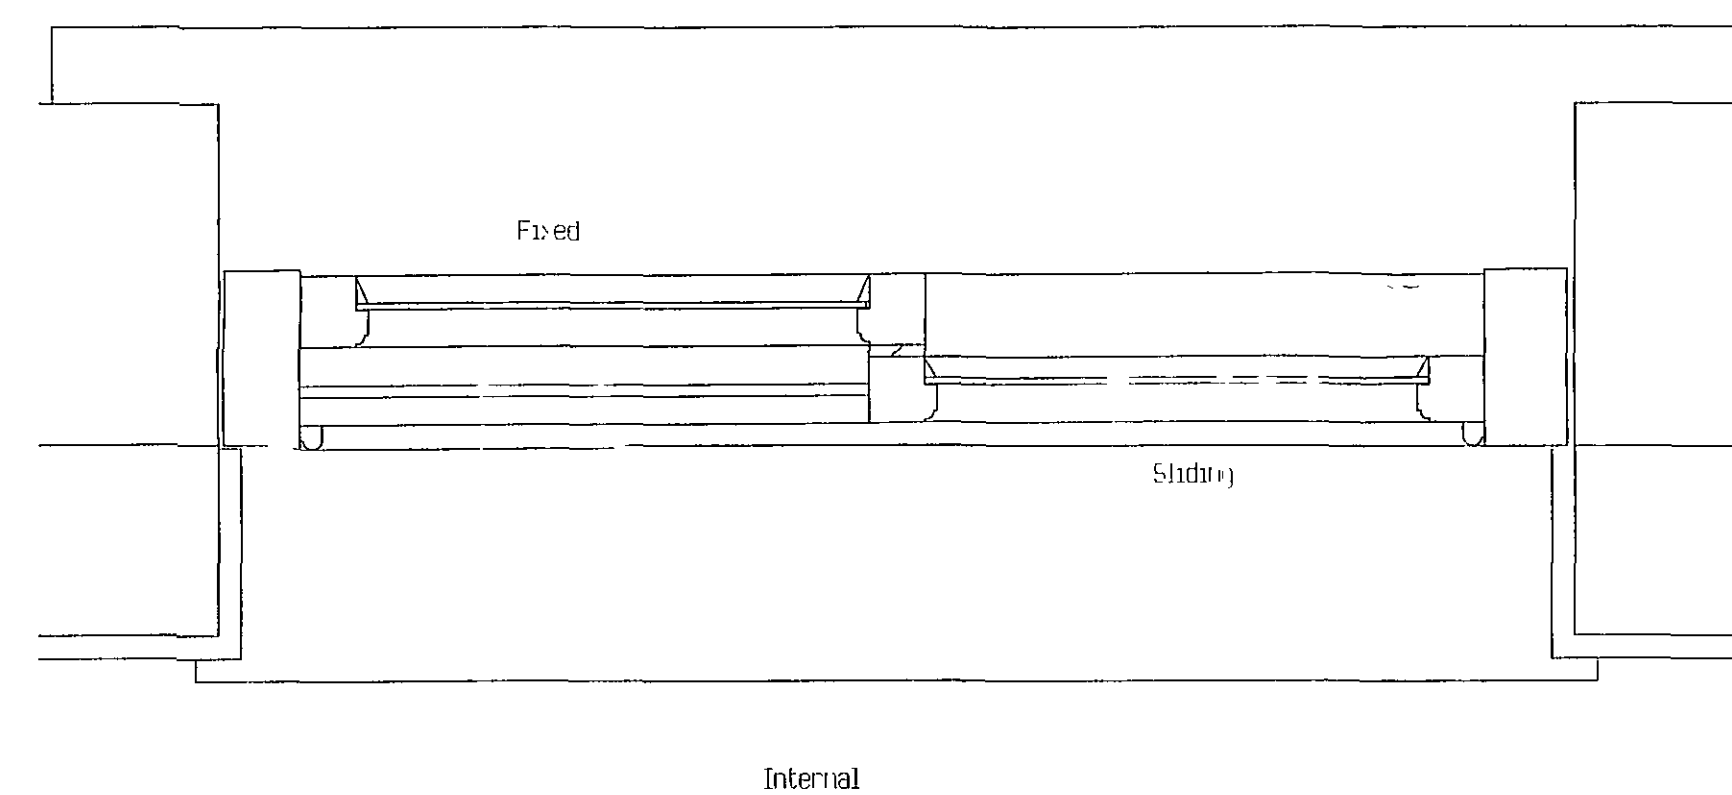
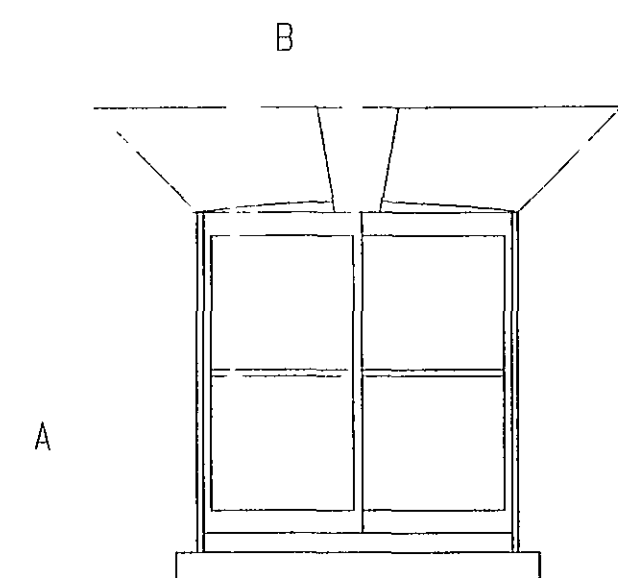
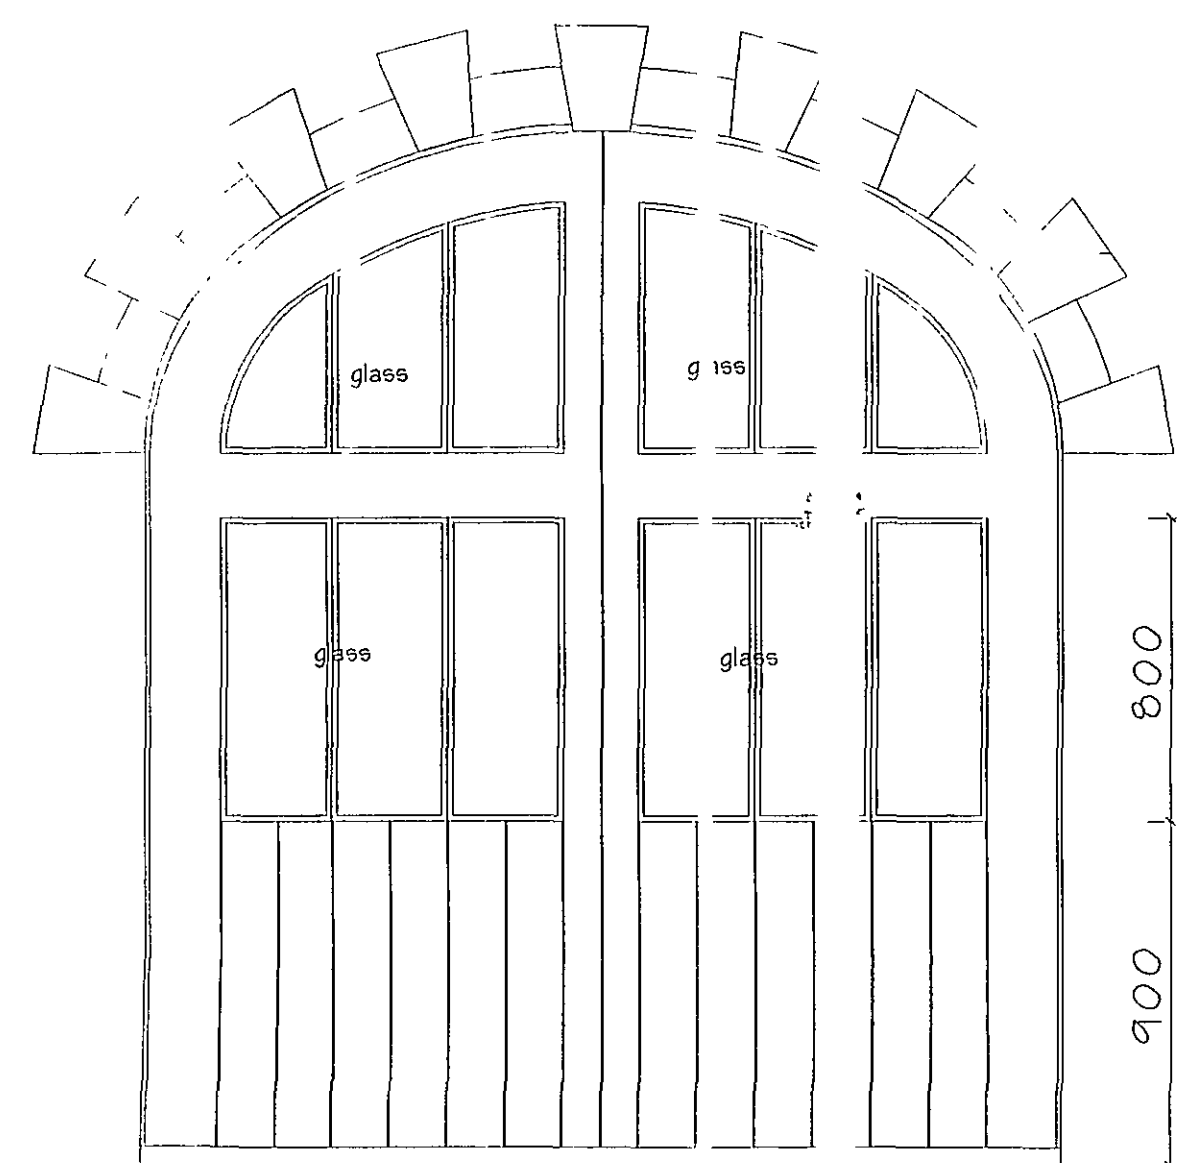


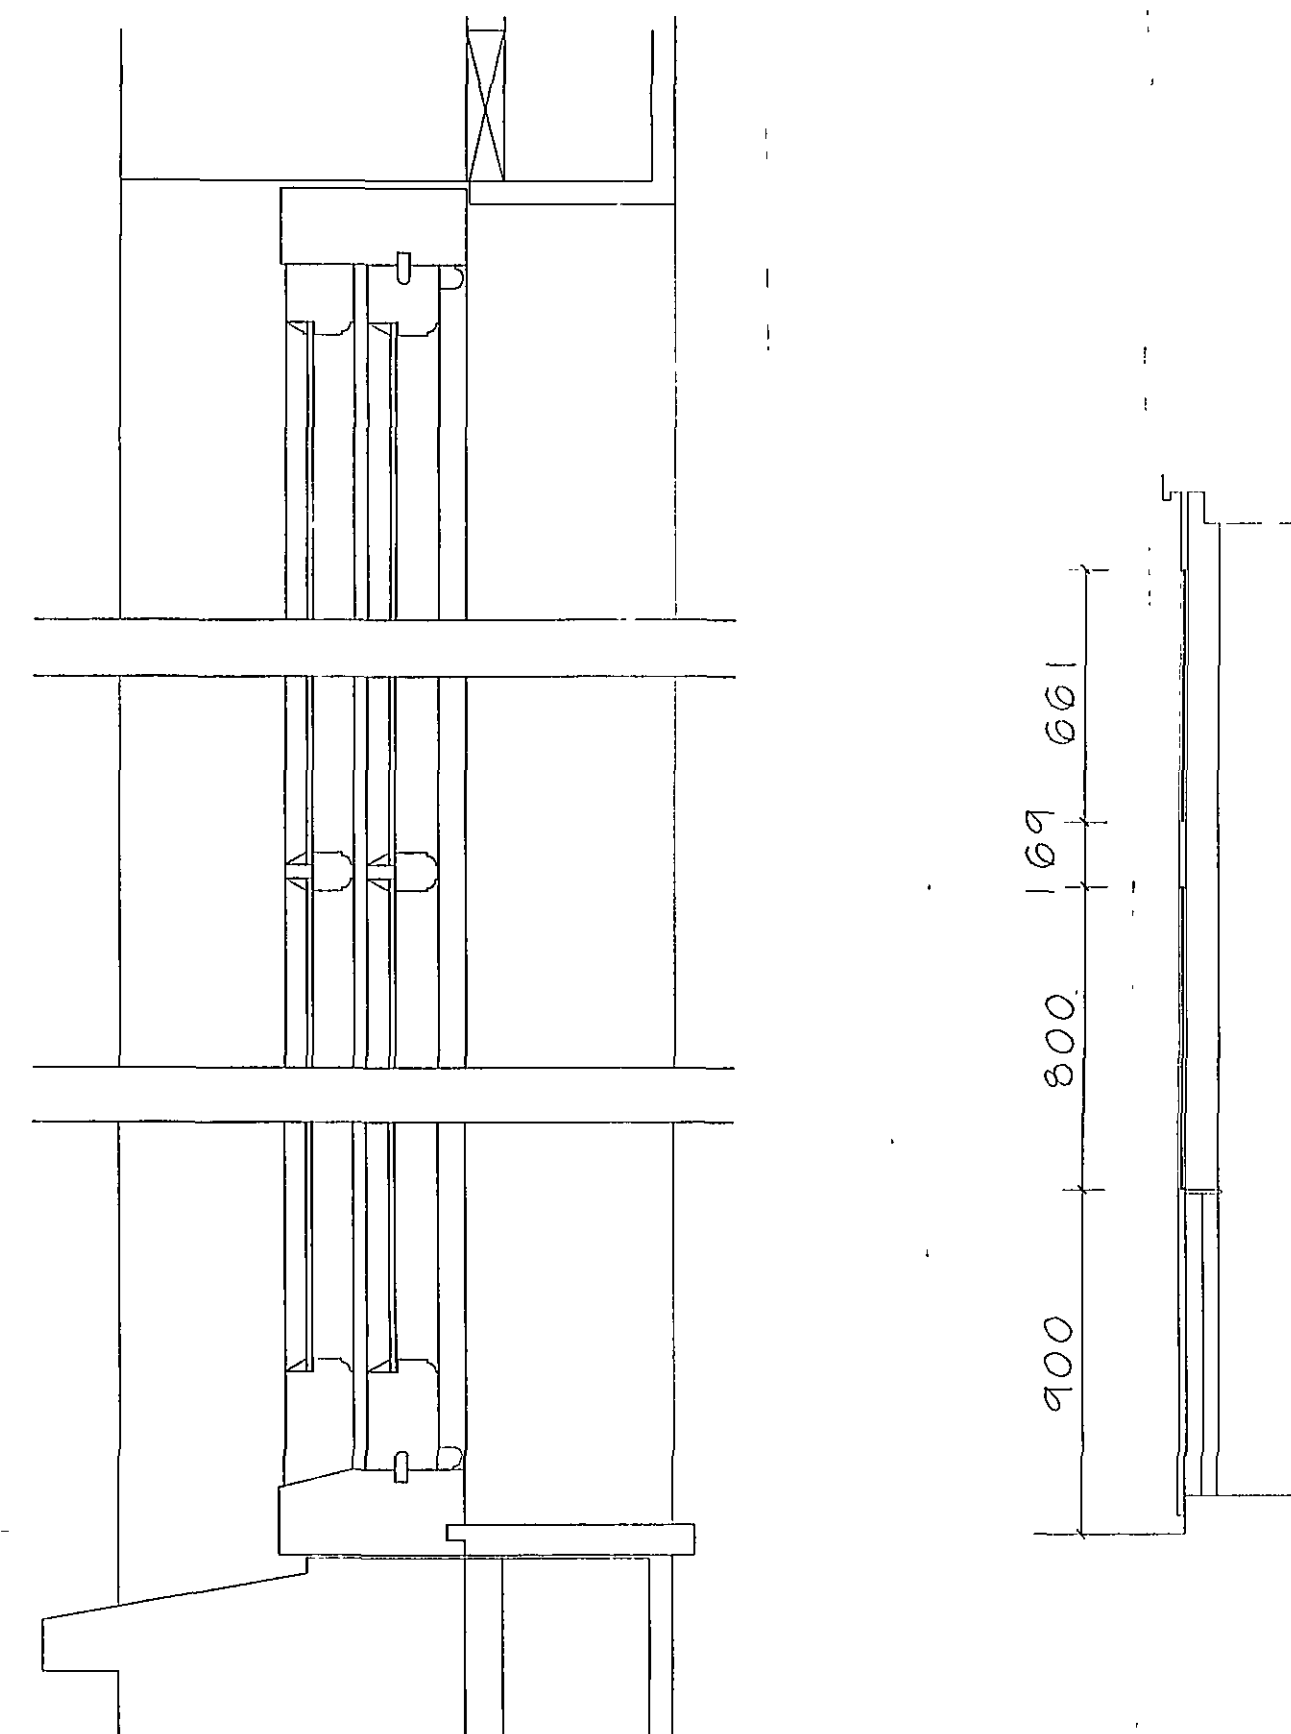

HORIZONTAL SECTION AA
Scale 1:5

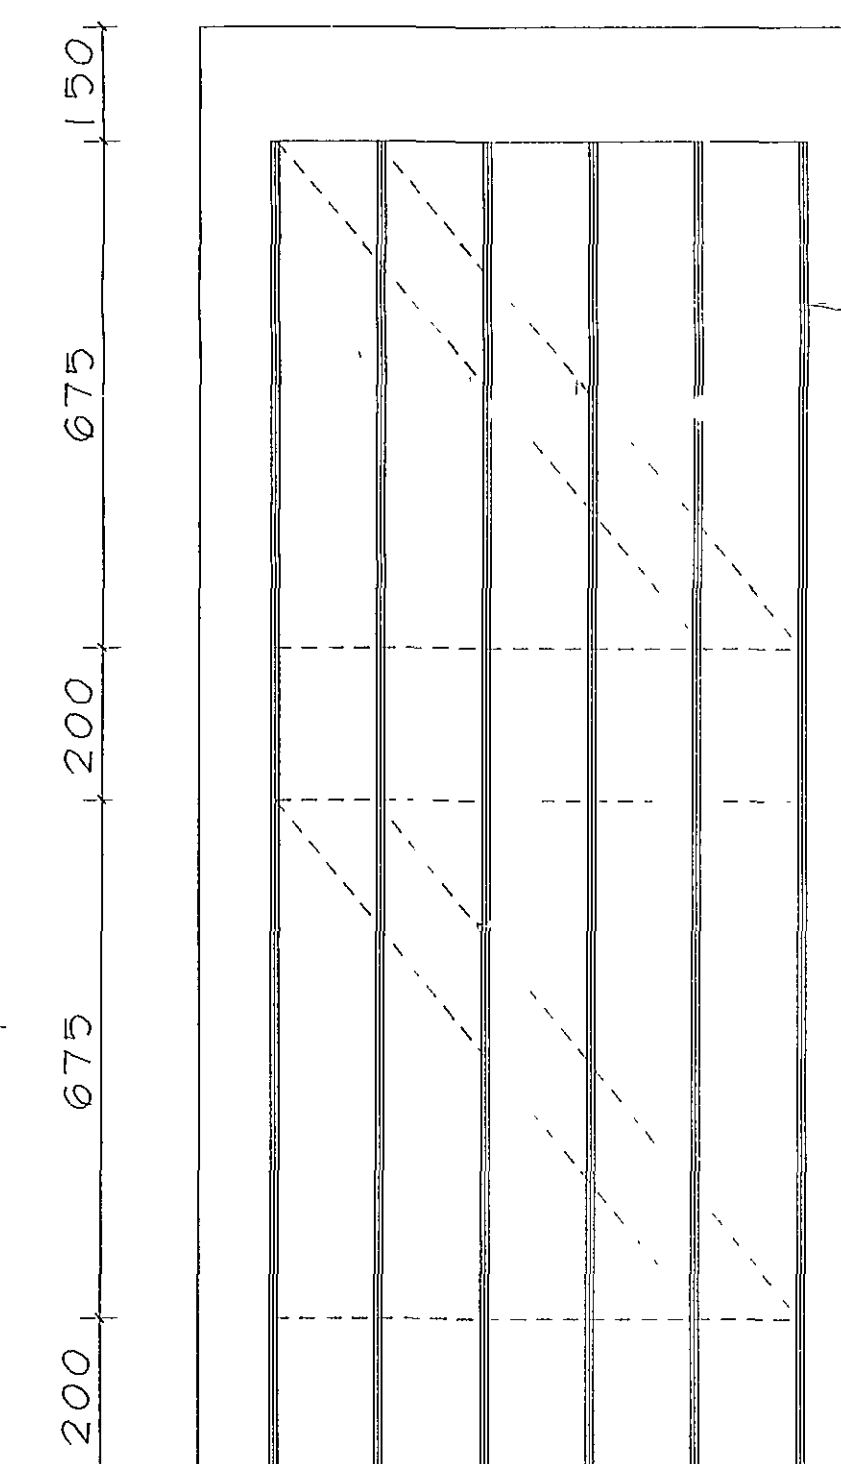

SECTION THRO, GARAGE DOORS

THE OLD COACH HOUSE
8 HIGH STREET MOULTON

PROPOSED 2 BEDROOM HOUSE

SCALE 1:50, 1:25

DRAWING No JBMOUTON 02

Planning & Development
01 AUG 2007
Ref: 78410

DETERMINED
PLAN