
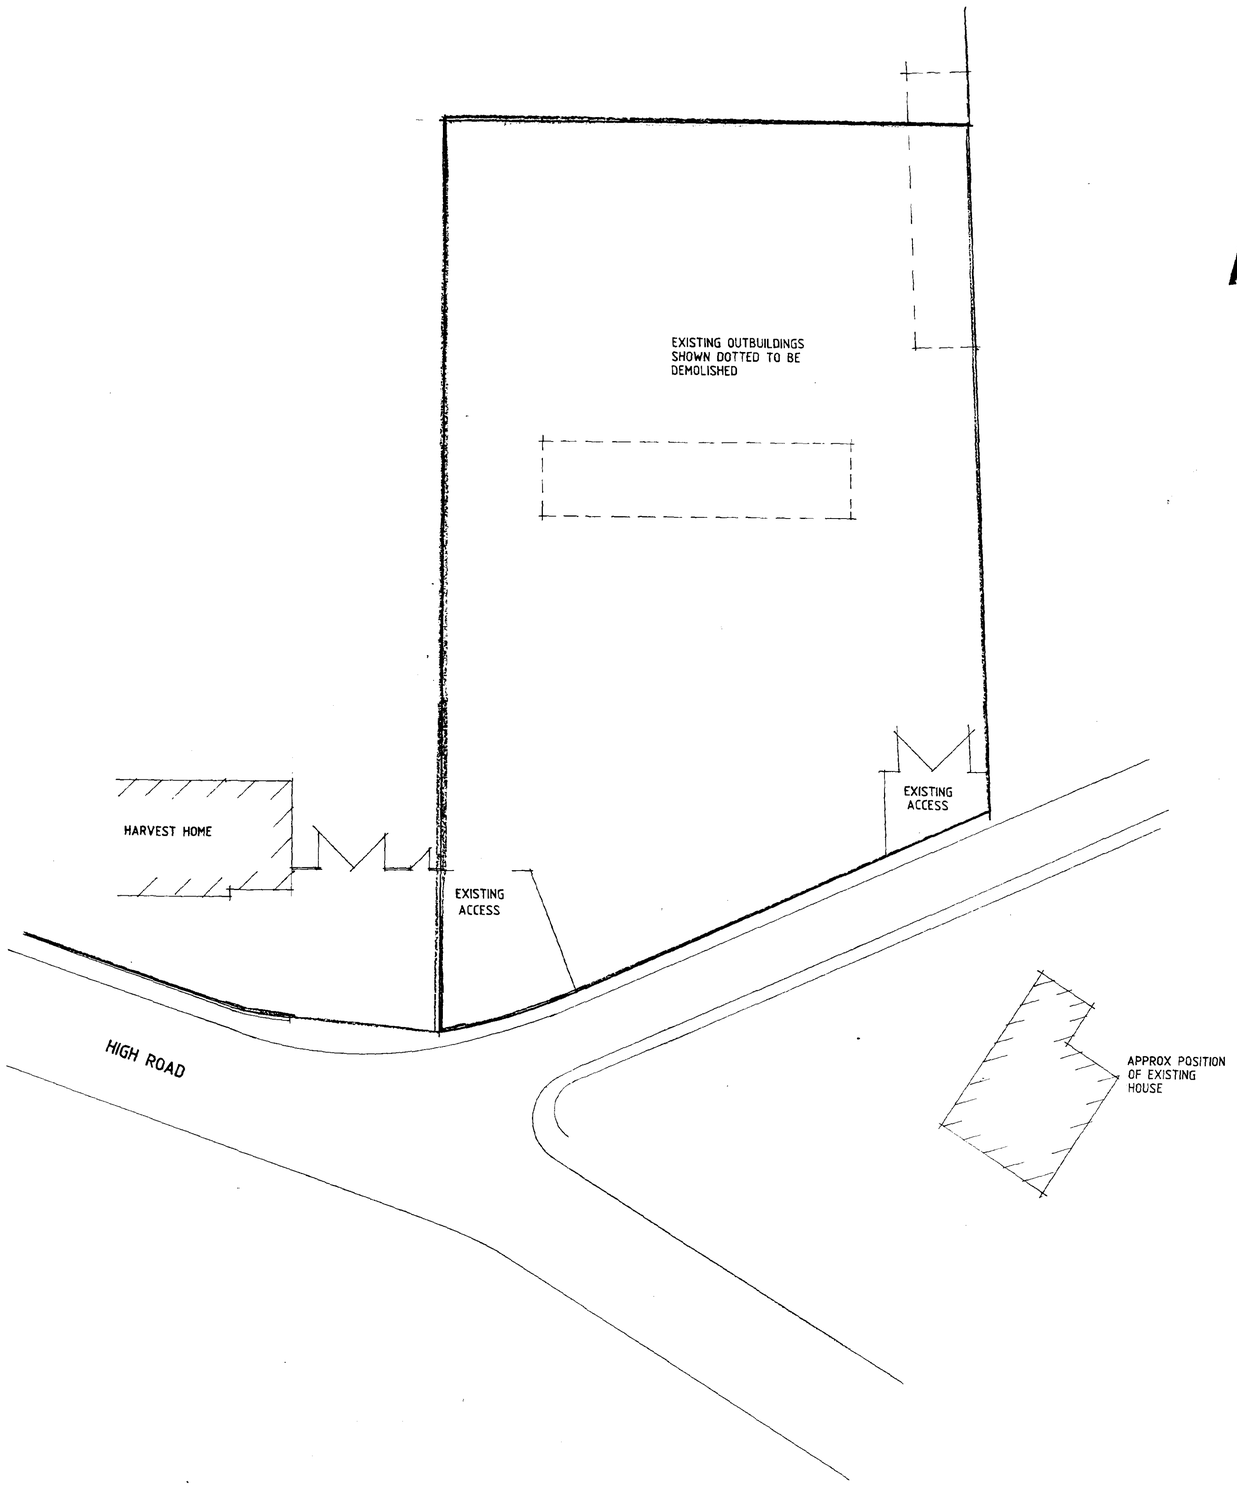


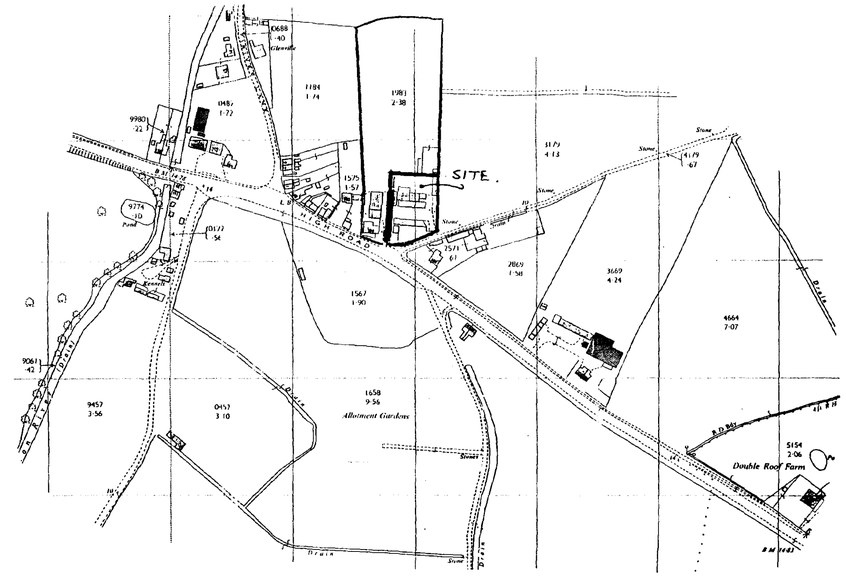

LOCATION PLAN

DETERMINED PLAN

SOUTH KESTEVEN DC
HOUSING & PLANNING
23 JUN 2000
Ref: S/790/00

DESIGN Status
CONSULTANTS IN ARCHITECTURE & PLANNING

Notes and Revisions

Do not scale from this drawing.

This drawing is copyright and may not be altered, traced, copied, photographed or used for any purpose other than that for which it is issued without written permission from Messrs. Status Design.

The General Contractor is to check all dimensions on site and report discrepancies to the Architect.

All details shown on this drawing are based upon typical site conditions related to the area. No responsibility can be accepted for abnormal conditions unless reported to the Architects so that design amendments may be considered.

Please note: This drawing is not a conveyance drawing.


Construction work to be carried out with due regard to the Construction(Design and Management) Regulations 1994 (CDM) and the Health and Safety at Work, etc. Act 1974 (HSW Act).


PROPOSED DWELLING ADJ. HARVEST HOME, HIGH ROAD, MOULTON FOR

MR. M. WILKINS.

1:200 1:2500	SD00-036/1
MAY-00	B.GILHAM.

2 Edinburgh Walk, Holbeach,
Spalding, Lincs. PE12 7AP.
Tel: 01406 424343 Fax: 01406 490702

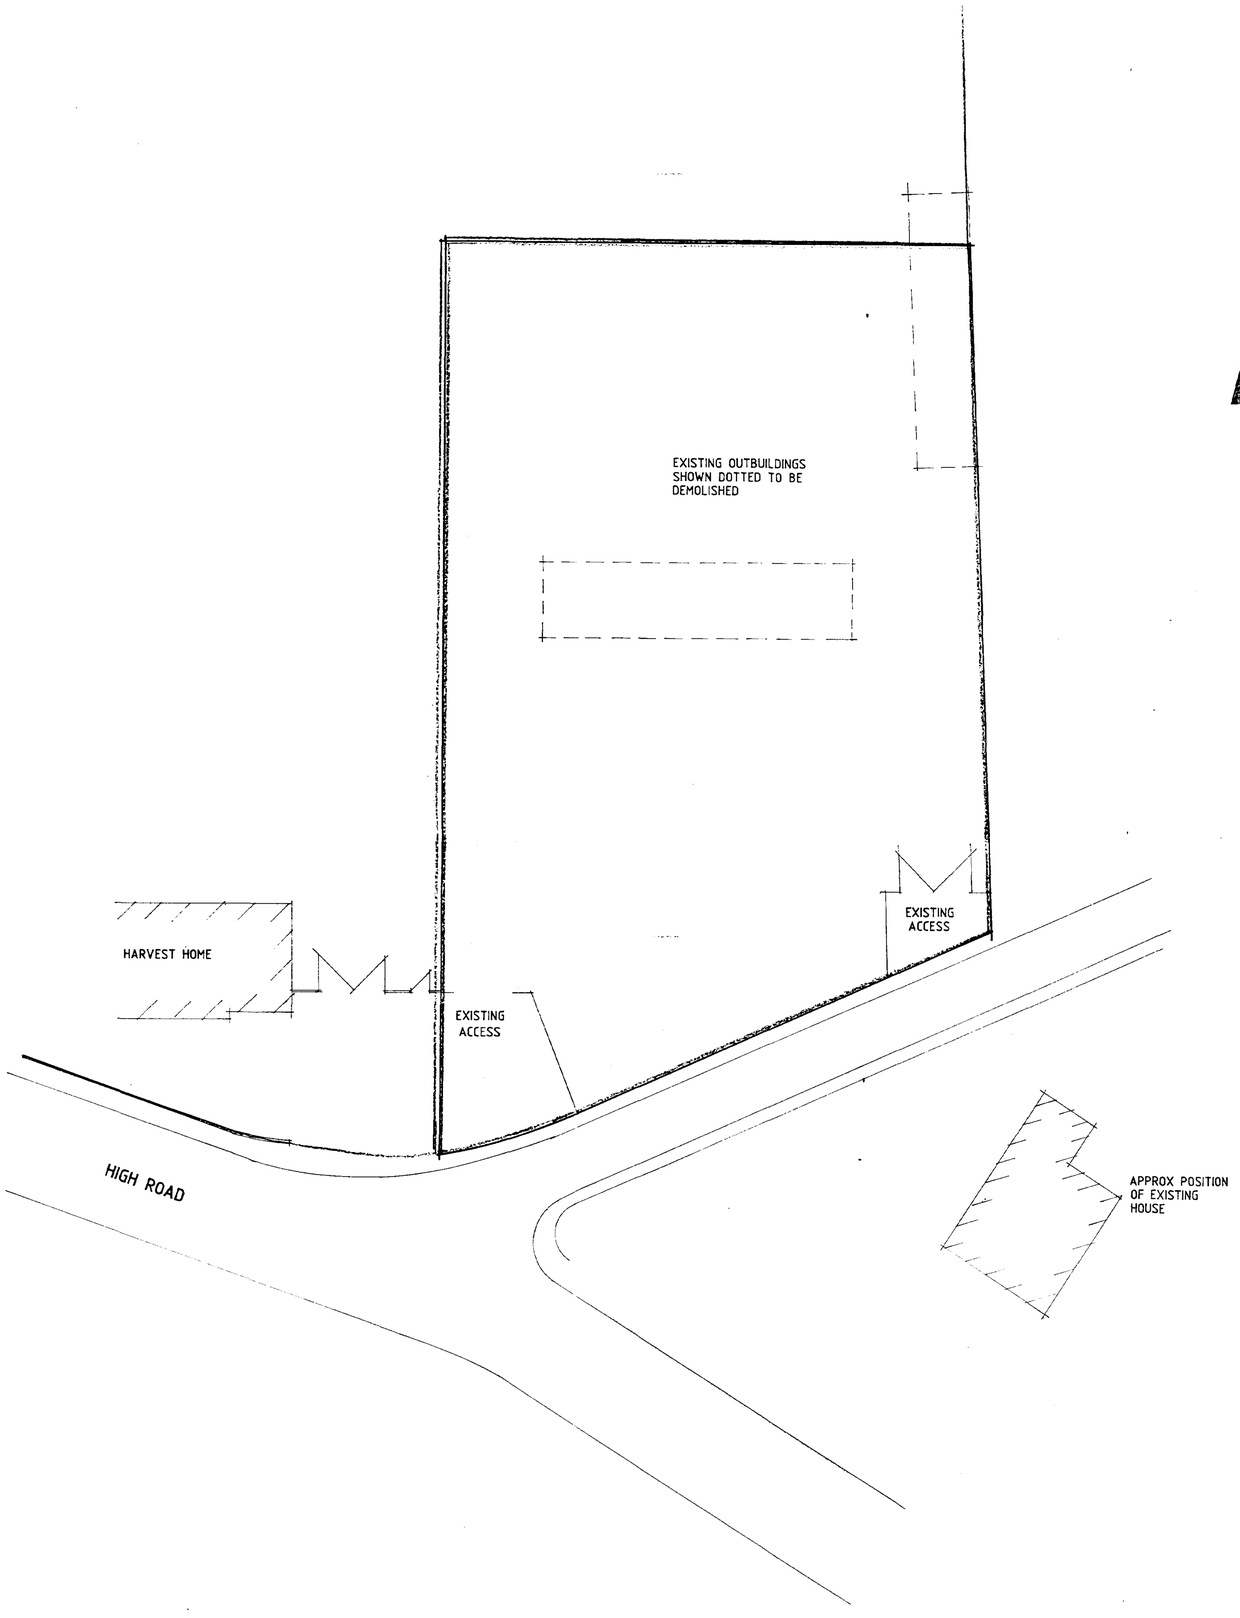

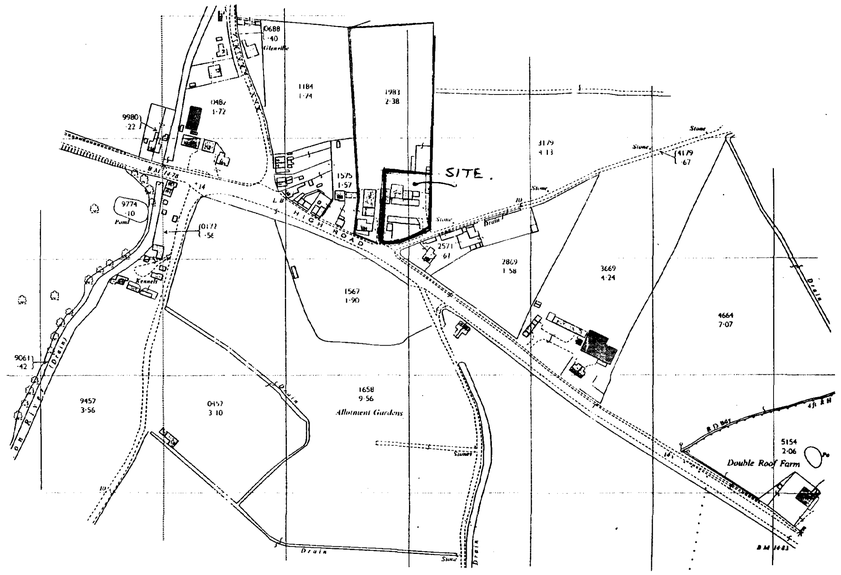

LOCATION PLAN

Notes and Revisions

Do not scale from this drawing.

This drawing is copyright and may not be altered, traced, copied, photographed or used for any purpose other than that for which it is issued without written permission from Messrs. Status Design.

The General Contractor is to check all dimensions on site and report discrepancies to the Architect.

All details shown on this drawing are based upon typical site conditions related to the area. No responsibility can be accepted for abnormal conditions unless reported to the Architects so that design amendments may be considered.

Please note: This drawing is not a conveyance drawing.

Construction work to be carried out with due regard to the Construction(Design and Management) Regulations 1994 (CDM) and the Health and Safety at Work, etc. Act 1974 (HSW Act).

DESIGN Status

CONSULTANTS IN ARCHITECTURE & PLANNING

PROPOSED DWELLING ADJ.
HARVEST HOME, HIGH ROAD,
MOULTON FOR

MR. M. WILKINS.

1:200 1:2500	SD00-036/1
MAY-00	B.GILHAM.

2 Edinburgh Walk, Holbeach,
Spalding, Lincs. PE12 7AP.
Tel: 01406 424343 Fax: 01406 490702