


EXT. MATERIALS
TO MATCH BUNGALOW

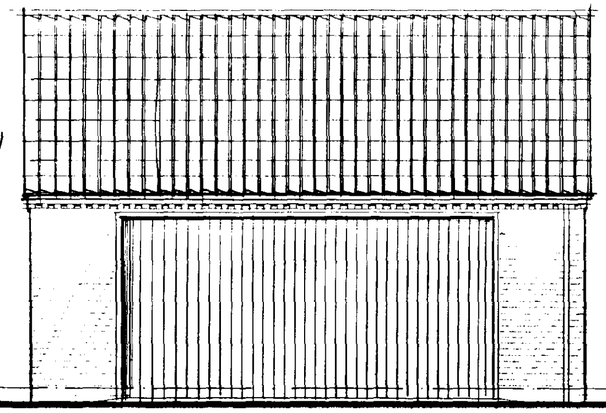

FRONT

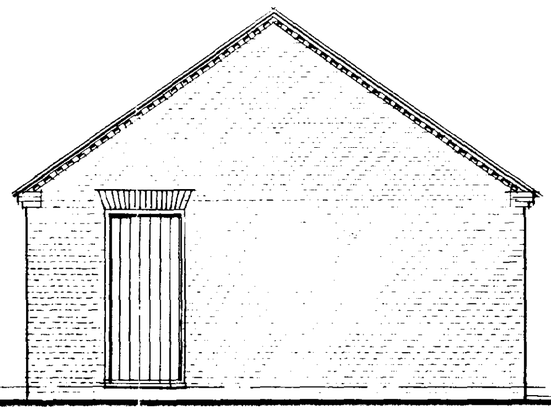

SIDE

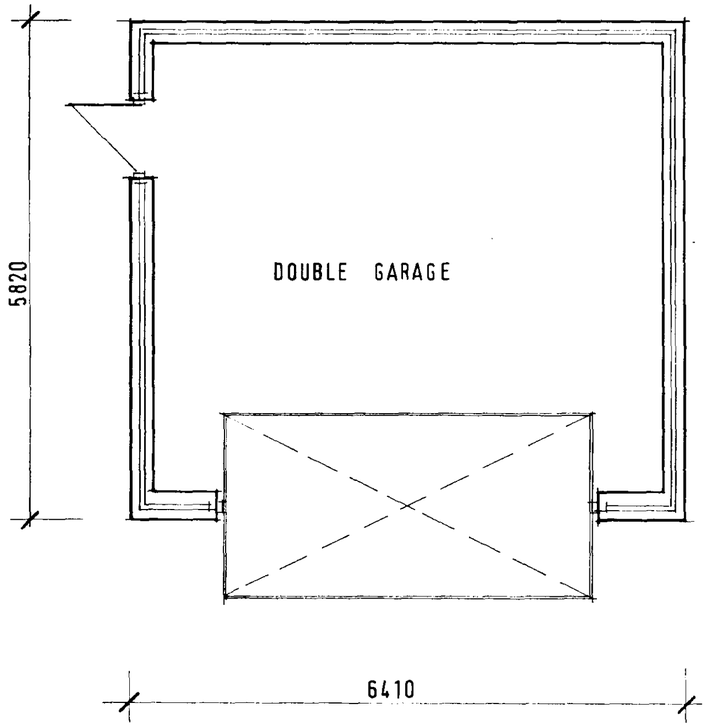

FLOOR LAYOUT 1:50 scale

AMENDED PLAN
Ref.

DETERMINED
PLAN

SOUTH HOLLAND DC
HOUSING & PLANNING
22 SEP 2000
Ref: 79/00

REV.A GABLE ROOF DESIGN 09/00

Moulton Design

Planning & Architecture

63 East Cob Gate, Moulton, Lincolnshire PE12 6QJ
Tel / Fax 01406 373307 Principal : Alan J. Finch


PROPOSED DETACHED BUNGALOW
PLOT REAR OF No. 7 BROAD LANE
MOULTON, Spalding

for Mr. J.T. Biggadike

DETACHED GARAGE
FLOOR LAYOUT & ELEVATIONS


1 : 50 scale AJF 06/00 **000603 /02** A

EXT. MATERIALS
TO MATCH BUNGALOW

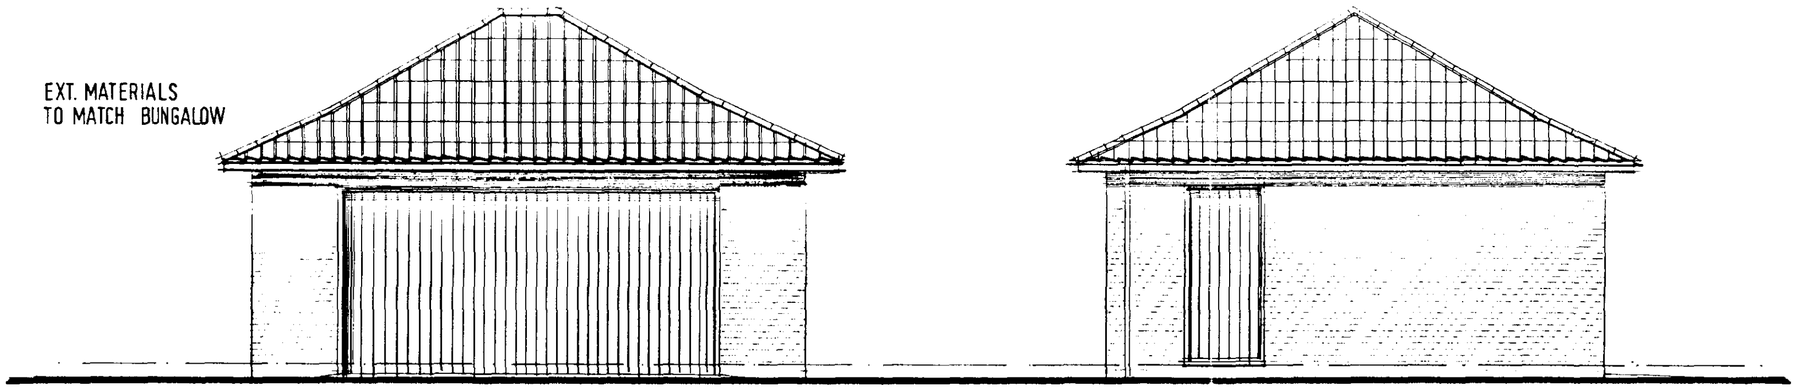

FRONT

SIDE

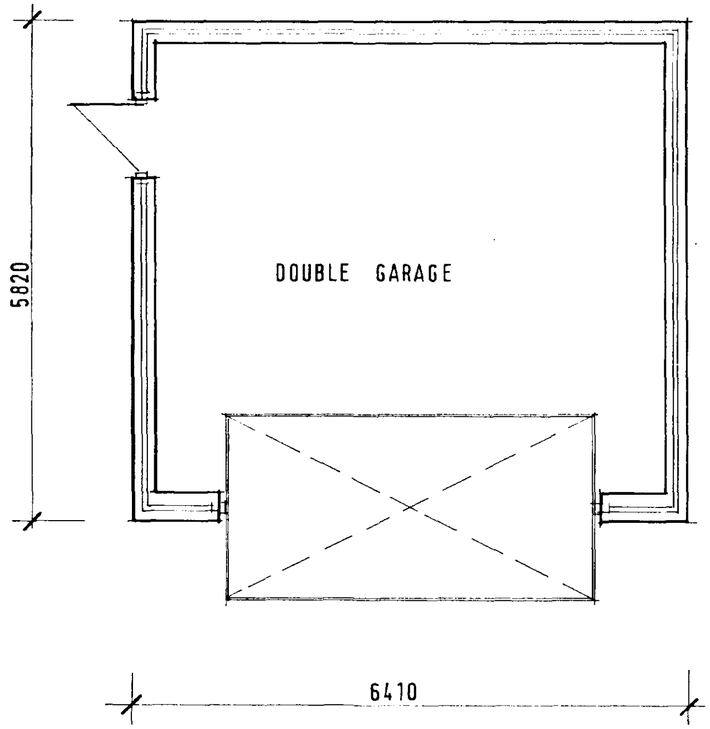

FLOOR LAYOUT 1:50 scale

SOUTH KESTEVEN DC
HOUSING & PLANNING
23 JUN 2000
Ref: 079/00

Moulton Design
Planning & Architecture

63 East Cob Gate, Moulton, Lincolnshire PE12 6QJ
Tel / Fax 01406 373307 Principal : Alan J. Finch

PROPOSED DETACHED BUNGALOW
PLOT REAR OF No. 7 BROAD LANE
MOULTON, Spalding


for Mr. J.T. Biggadike

DETACHED GARAGE
FLOOR LAYOUT & ELEVATIONS


1 : 50 scale AJF 06/00 **000603 /02**



SOUTH - WEST

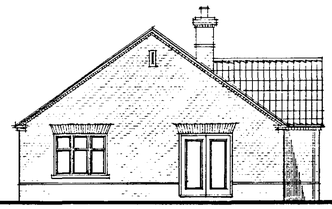


NORTH - WEST

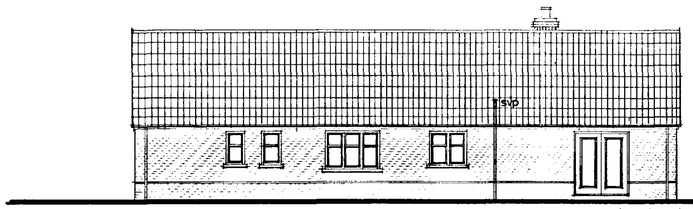


NORTH - EAST




SOUTH - EAST

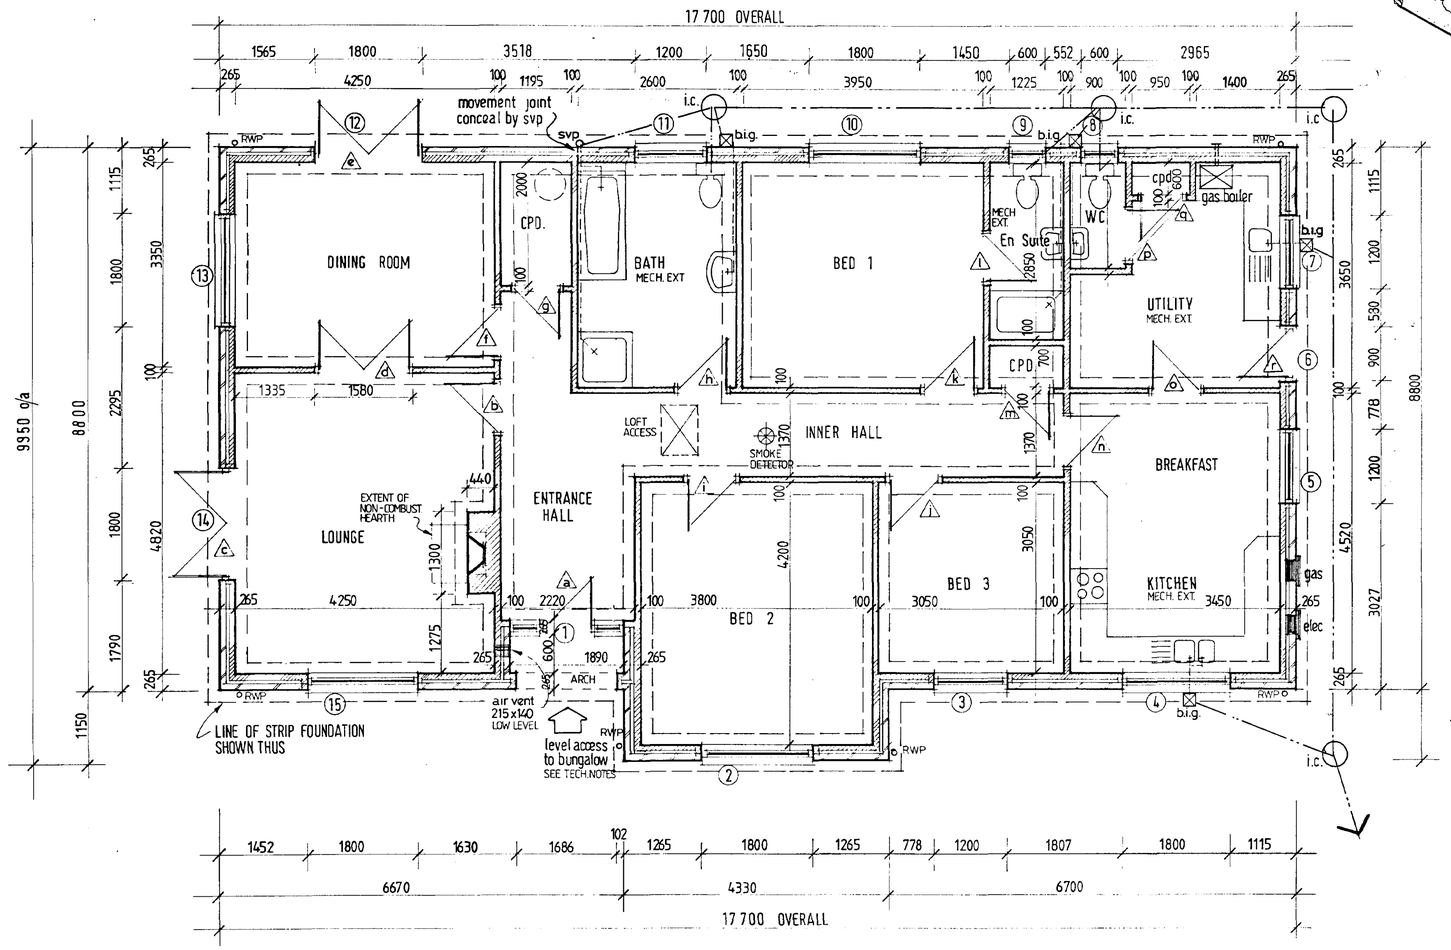

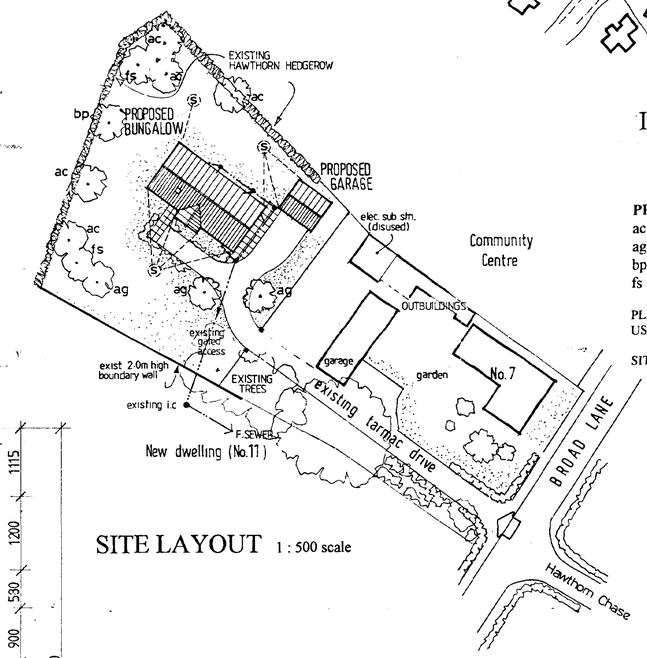

SITE LAYOUT 1 : 500 scale

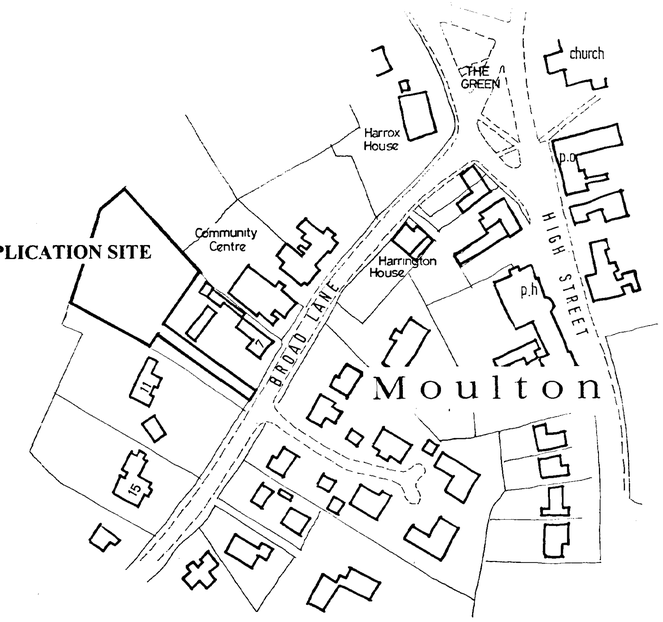

LOCATION PLAN 1: 1250 scale

PROPOSED TREE PLANTING

ac Acer Campestre
ag Acer Griseum
bp Betula Pendula
fs Fagus Sylvatica

PLANTING HEIGHTS 1.8m -2.4m
USING SUITABLE STAKES & TIES

SITE BOUNDARIES ARE ESTABLISHED AS INDICATED ON PLAN

SOUTH KESTEVEN DC
HOUSING & PLANNING
11 DEC 2001
Ref: 0791/00

AMENDED PLAN
R.E.A.2

EXTERNAL DOOR, WINDOW & LINTEL SCHEDULE

Ref	Description	Dimensions	Lintel
ENT. PORCH	ARCH OPENING	N/A	L1/HD 2100
1	ENTR. DOOR * & SIDE LIGHTS	1890w X 2100h	L1/S 2250
2	WINDOW	1800w X 1200dp	L1/S 2100
3	WINDOW	1200w X 1200dp	L1/HD 1500
4	WINDOW	1800w X 1050dp	L1/HD 2100
5	WINDOW	1200w X 1350dp	L1/S 1500
6	ENT. DOOR	900w X 2100h	L1/S 1200
7	WINDOW	1200w X 1050dp	L1/S 1500
8	WINDOW	600w X 1050dp	L1/HD 900
9	WINDOW	600w X 1050dp	L1/HD 900
10	WINDOW	1800w X 1200dp	L1/HD 2100
11	WINDOW	1200w X 1050dp	L1/HD 1500
12	FRENCH DOORS	1800w X 2100h	L1/HD 2100
13	WINDOW	1800w X 1350dp	L1/S 2100
14	FRENCH DOORS	1800w X 2100h	L1/S 2100
15	WINDOW	1800w X 1350dp	L1/HD 2100

*** ENTRANCE DOOR IS TO PROVIDE MIN. CLEAR OPENING OF 775mm**

INTERNAL LINTELS TO BE INTERNAL TYPE 100/1200 EXCEPT REFERENCE d WHICH IS **BOX 75/1950long**
LINTEL REFERENCES - I.G Ltd
ALL INTERNAL DOORS TO BE 838mm WIDE
EXCEPT CUPBOARDS - TO BE 762mm DOORS

EXTERNAL WINDOWS & DOORS TO BE PVC-U, DOUBLE GLAZED & DRAUGHTSTRIPPED - SAFETY GLAZING AS INDICATED ON ELEVATIONS

B. Minor Amendments, window style, details added	11/01
REV. A revised design & site layout	09-00


Moulton Design
Planning & Architecture
63 East Cob Gate, Moulton, Lincolnshire PE12 6QJ
Tel / Fax 01406 373307 Principal : Alan J. Finch

PROPOSED DETACHED BUNGALOW
PLOT REAR OF No. 7 BROAD LANE
MOULTON, Spalding

for Mr. J.T. Biggadike


LOCATION & SITE PLANS
FLOOR LAYOUT & ELEVATIONS
REVISED SCHEME

scales as indicated AJF 06/00 **000603 /01** B

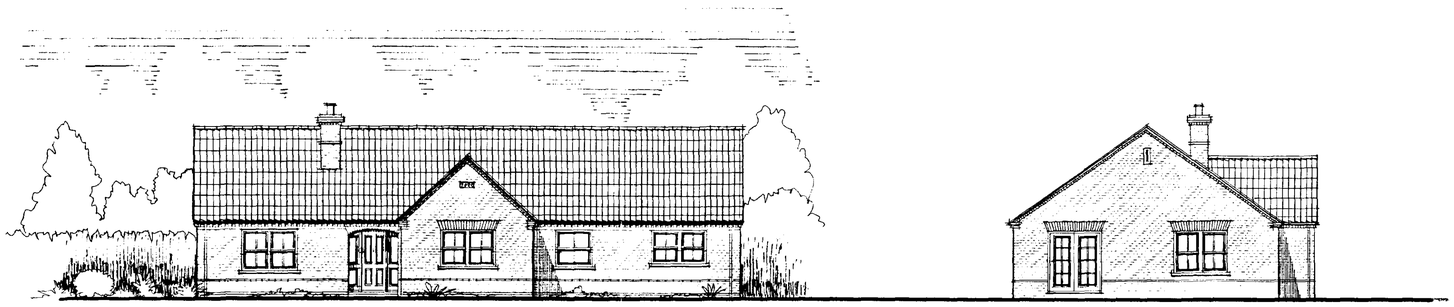


SOUTH - WEST

NORTH - WEST

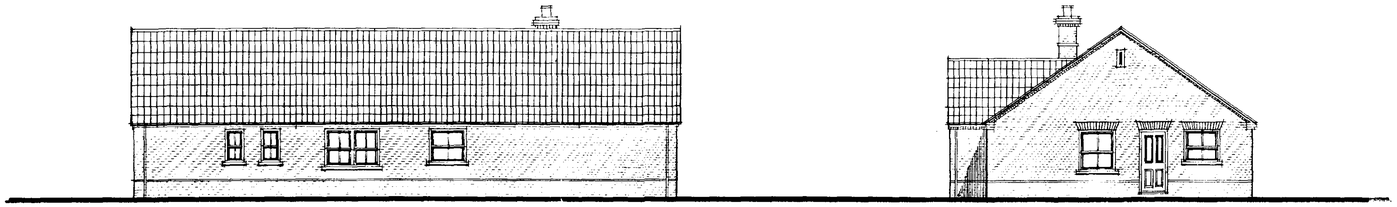


NORTH - EAST


SOUTH - EAST

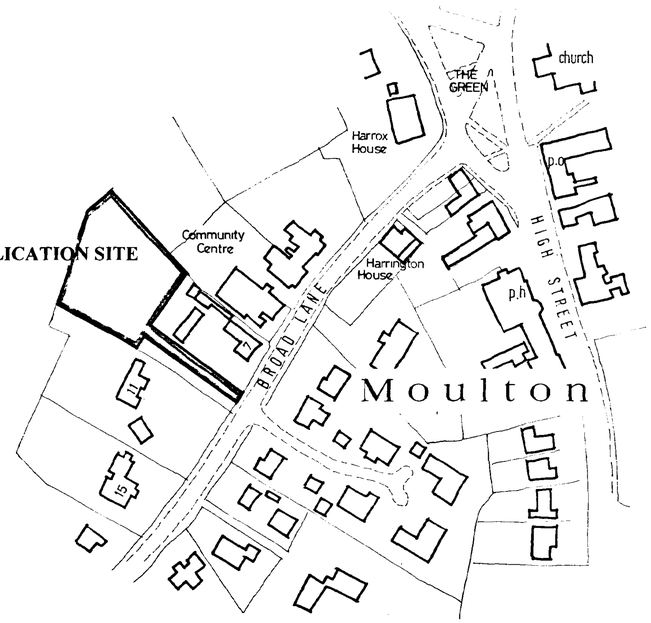

LOCATION PLAN 1: 1250 scale

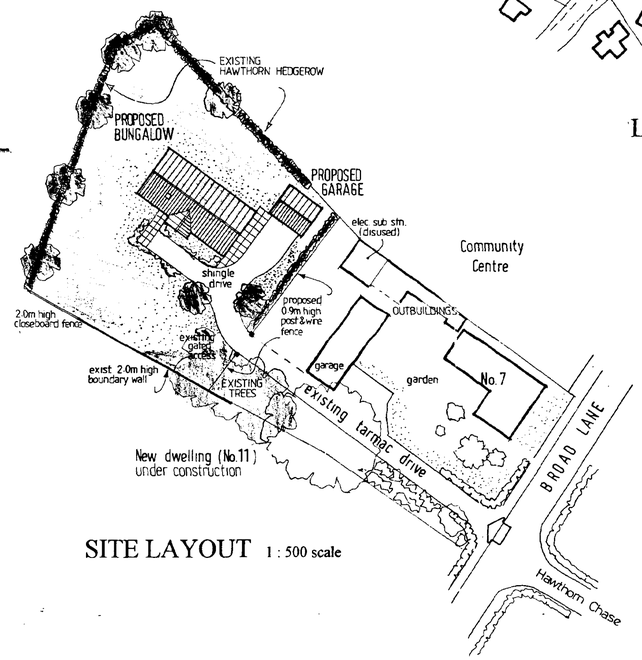

SITE LAYOUT 1 : 500 scale

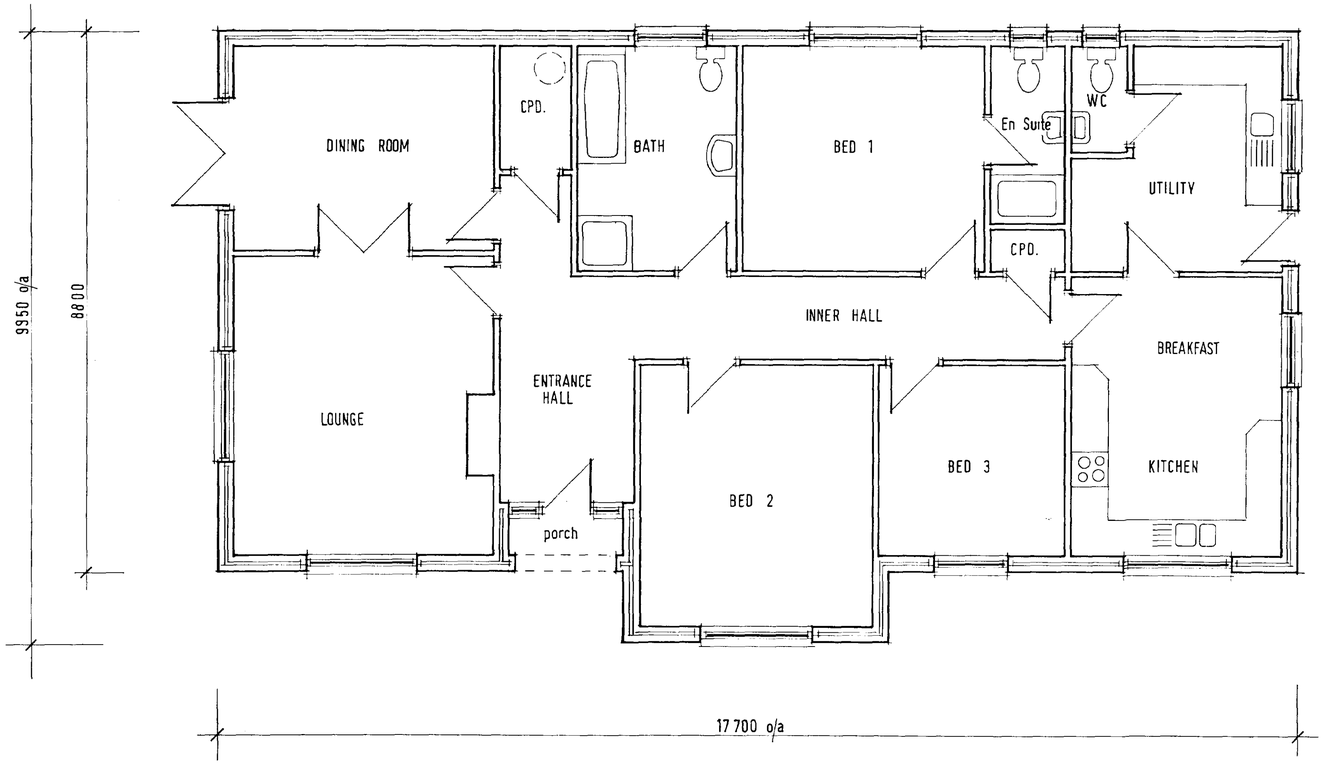

SOUTH HOLLAND DC
HOUSING & PLANNING
22 OCT 2000
79160

AMENDED PLAN
Ref.

REV. A	revised design & site layout	09.00


Moulton Design
Planning & Architecture
63 East Cob Gate, Moulton, Lincolnshire PE12 6QJ
Tel / Fax 01406 373307 Principal : Alan J. Finch

PROPOSED DETACHED BUNGALOW
PLOT REAR OF No. 7 BROAD LANE
MOULTON, Spalding

for Mr. J.T. Biggadike

LOCATION & SITE PLANS
FLOOR LAYOUT & ELEVATIONS
REVISED SCHEME


scales as indicated AJF 06/00 **000603 /01** A

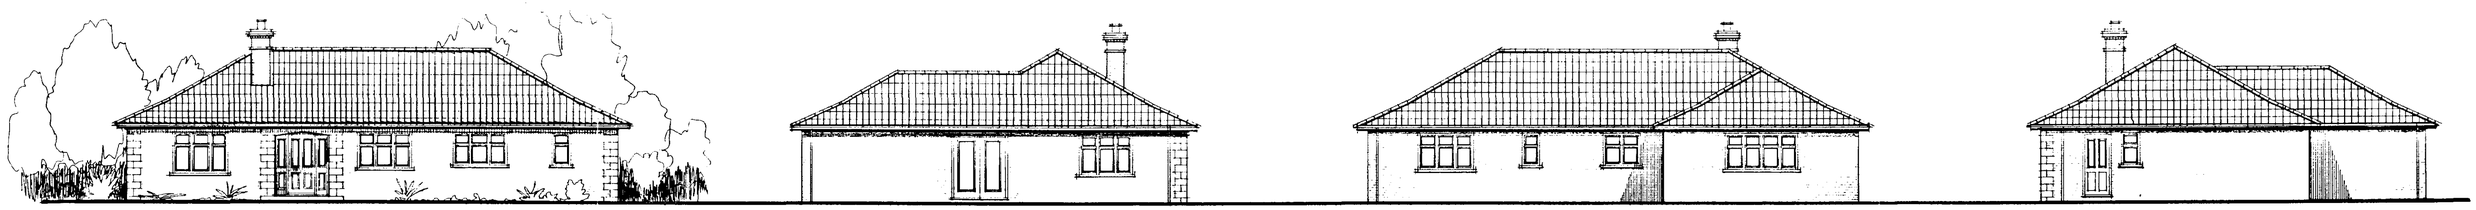


ELEVATIONS 1:100 scale



FLOOR LAYOUT 1:50 scale

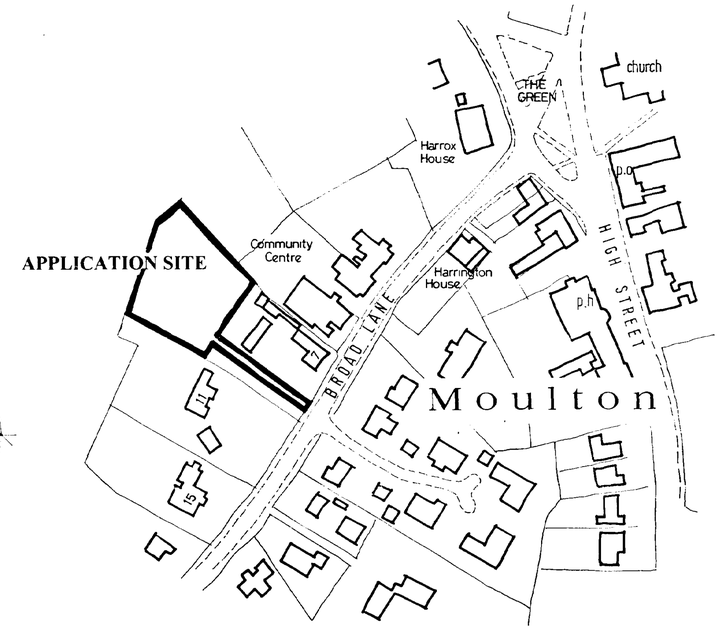

LOCATION PLAN 1: 1250 scale

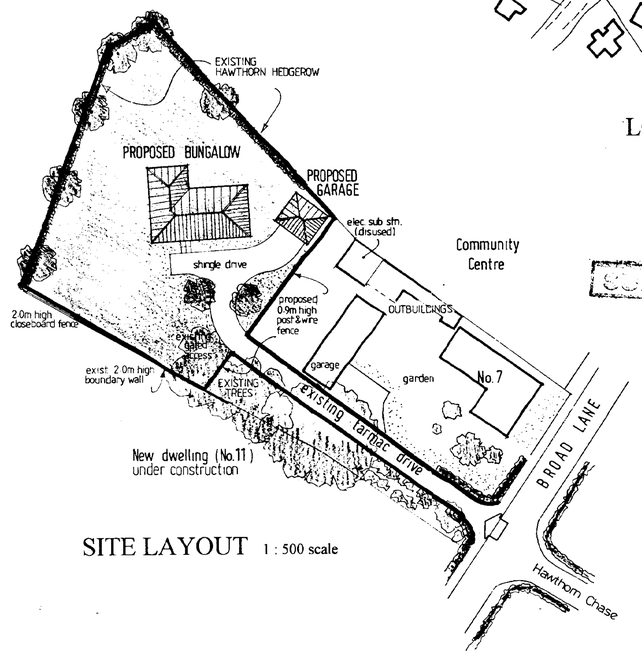

SITE LAYOUT 1 : 500 scale

SOUTH HOLLAND HOUSING
28 JUN 2000
Ref: 0791/00

Moulton Design
Planning & Architecture
63 East Cob Gate, Moulton, Lincolnshire PE12 6QJ
Tel / Fax 01406 373307 Principal : Alan J. Finch

PROPOSED DETACHED BUNGALOW
PLOT REAR OF No. 7 BROAD LANE
MOULTON, Spalding

for Mr. J.T. Biggadike

LOCATION & SITE PLANS
FLOOR LAYOUT & ELEVATIONS

scales as indicated AJF 06/00 **000603 /01**