



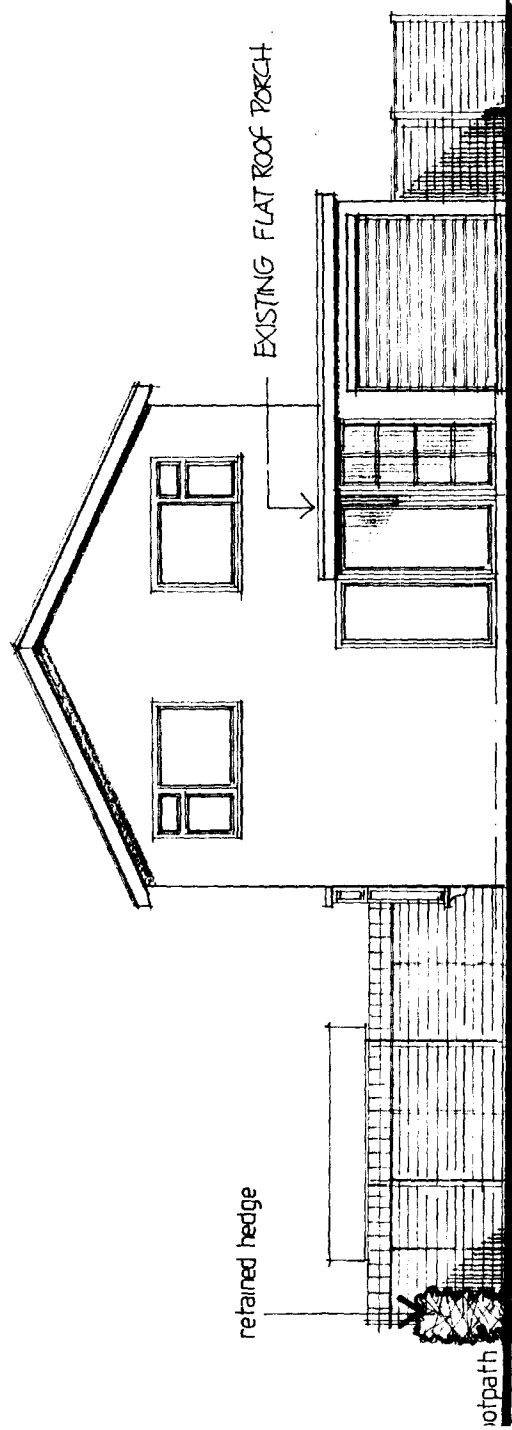


FRONT ELEVATION north - east

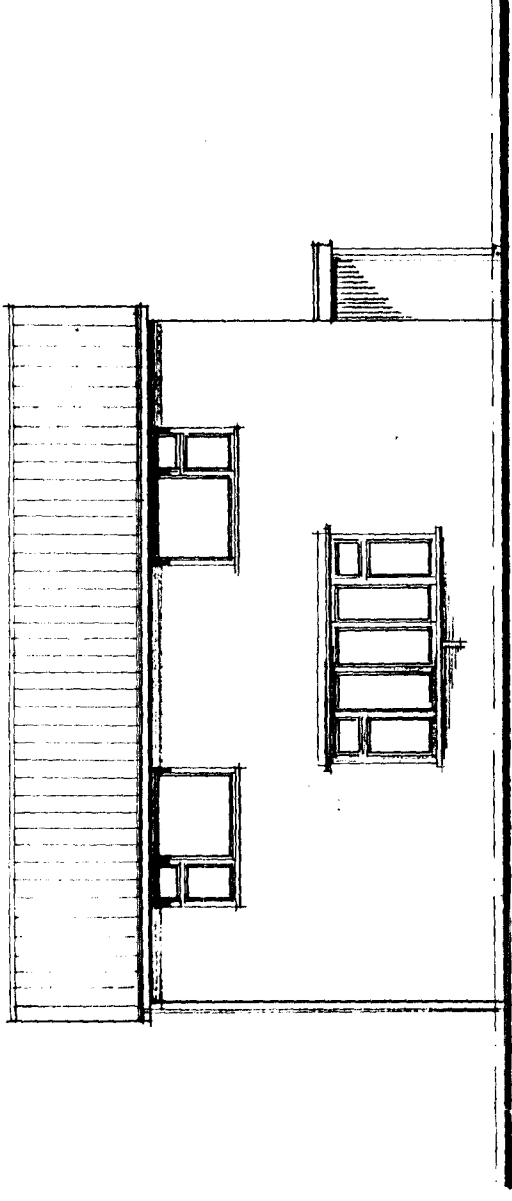

SIDE ELEVATION south - east

## EXISTING ELEVATIONS

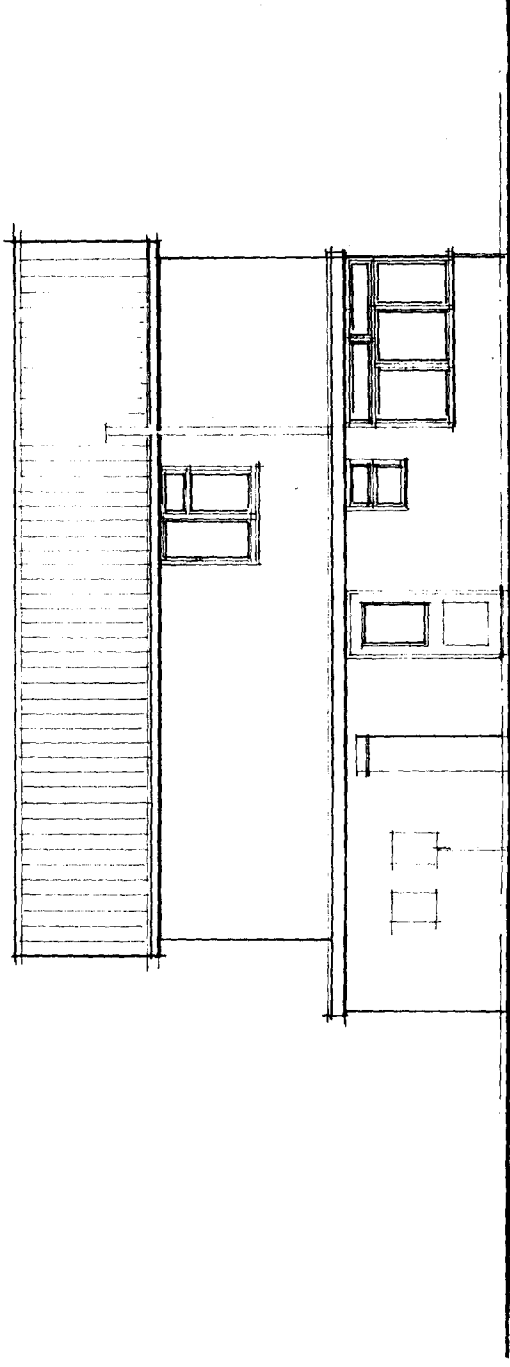

SIDE ELEVATION north - west

PROPOSED GARAGE & ALTERATIONS TO  
No 29 ASHBY GARDENS MOULTON  
for Mr. & Mrs. P. BUCKBERRY


ELEVATIONS AS EXISTING

alan j. finch 1:100 07/97 970405/002


**Moulton Design**  
Planning & Architecture

63 East Cob Gate, Moulton, Lincs  
PE12 6QJ Tel / Fax 01406 370081

EXTERNAL MATERIALS ARE TO MATCH EXISTING.

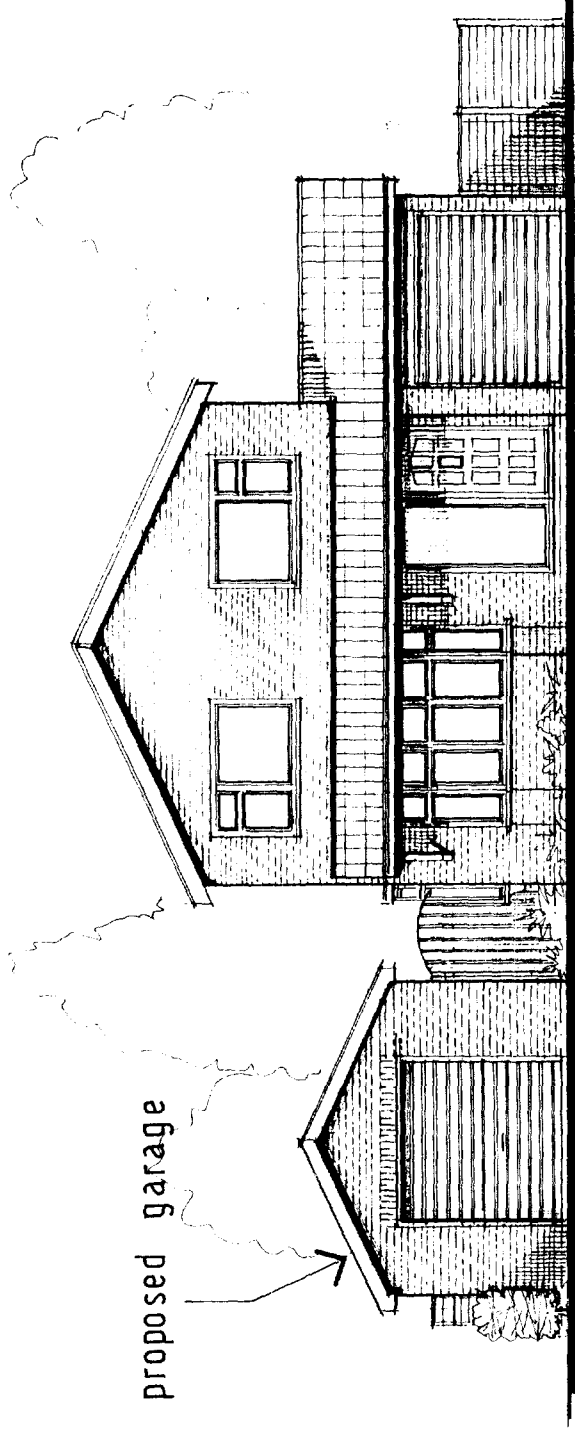


FRONT ELEVATION north - east

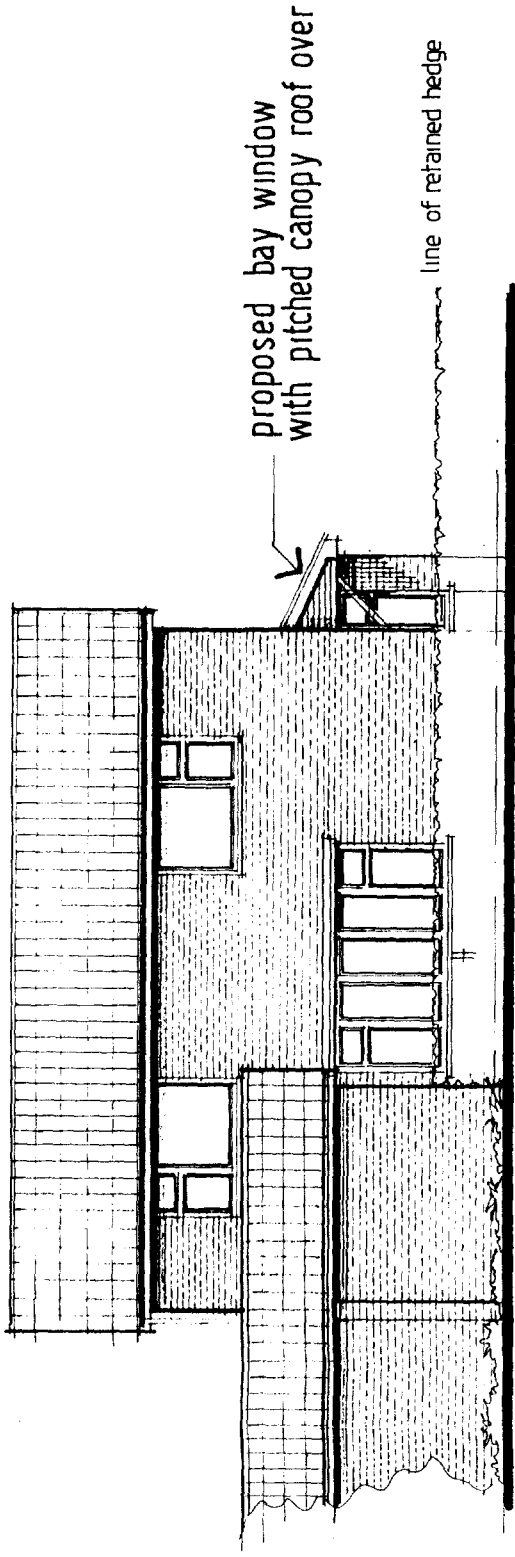

SIDE ELEVATION south - east showing relationship house / garage

## PROPOSED ELEVATIONS

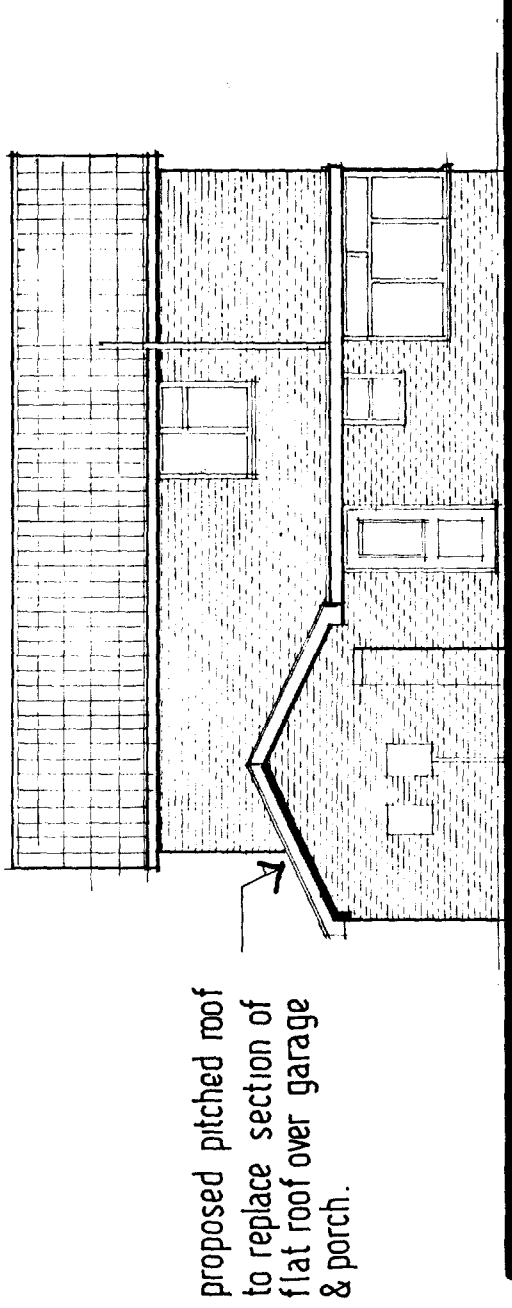

SIDE ELEVATION north - west

PROPOSED GARAGE & ALTERATIONS TO  
No. 29 ASHBY GARDENS MOULTON  
for Mr & Mrs P. BUCKBERRY

ELEVATIONS AS PROPOSED

alanj.finch




1:100

07/97

970405/004

**Moulton Design**  
Planning & Architecture

63 East Cob Gate, Moulton, Lincs  
PE12 6QJ Tel / Fax 01406 370081

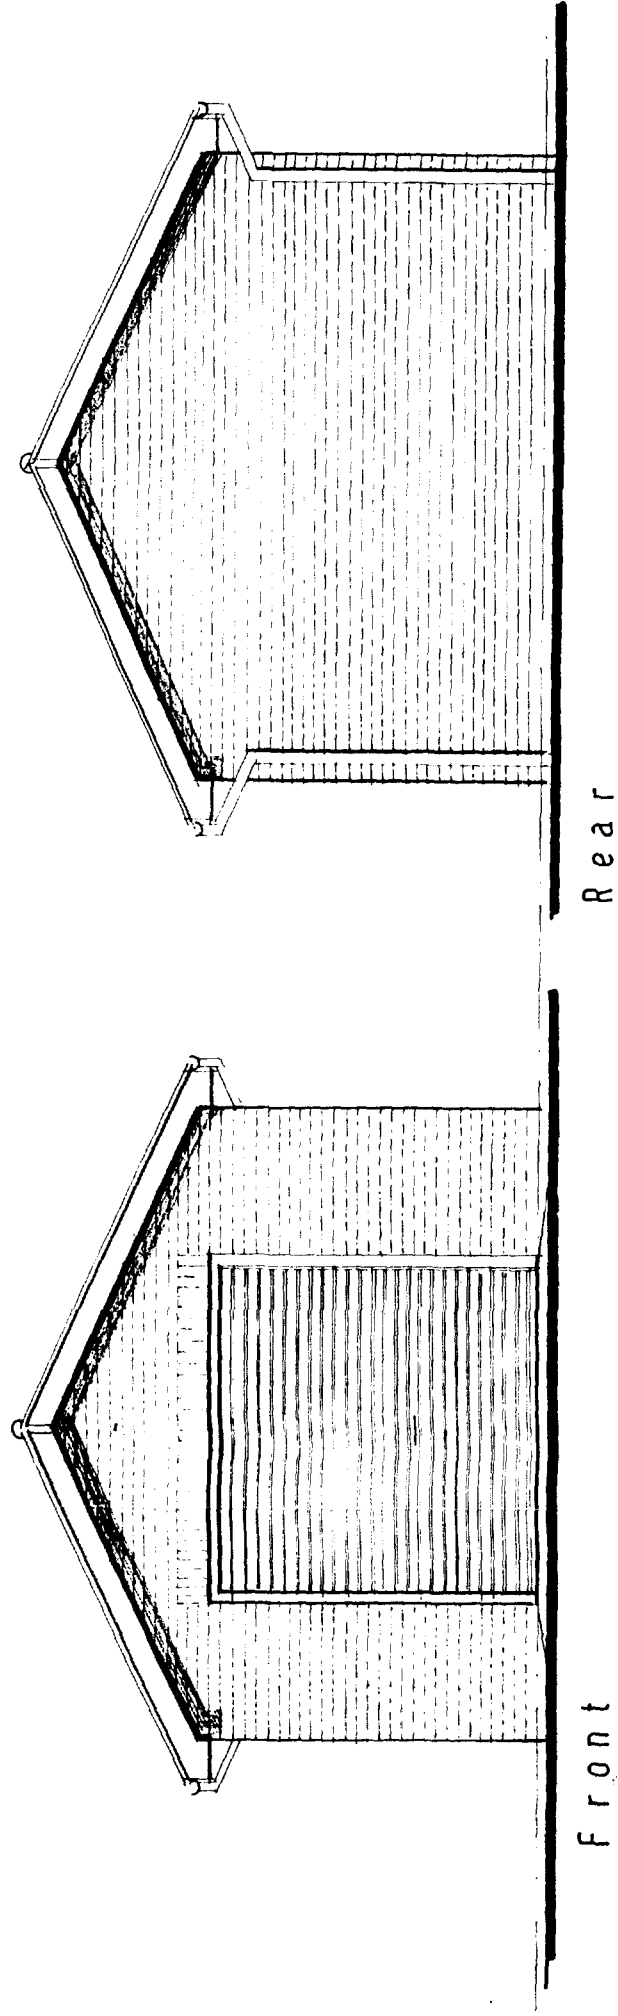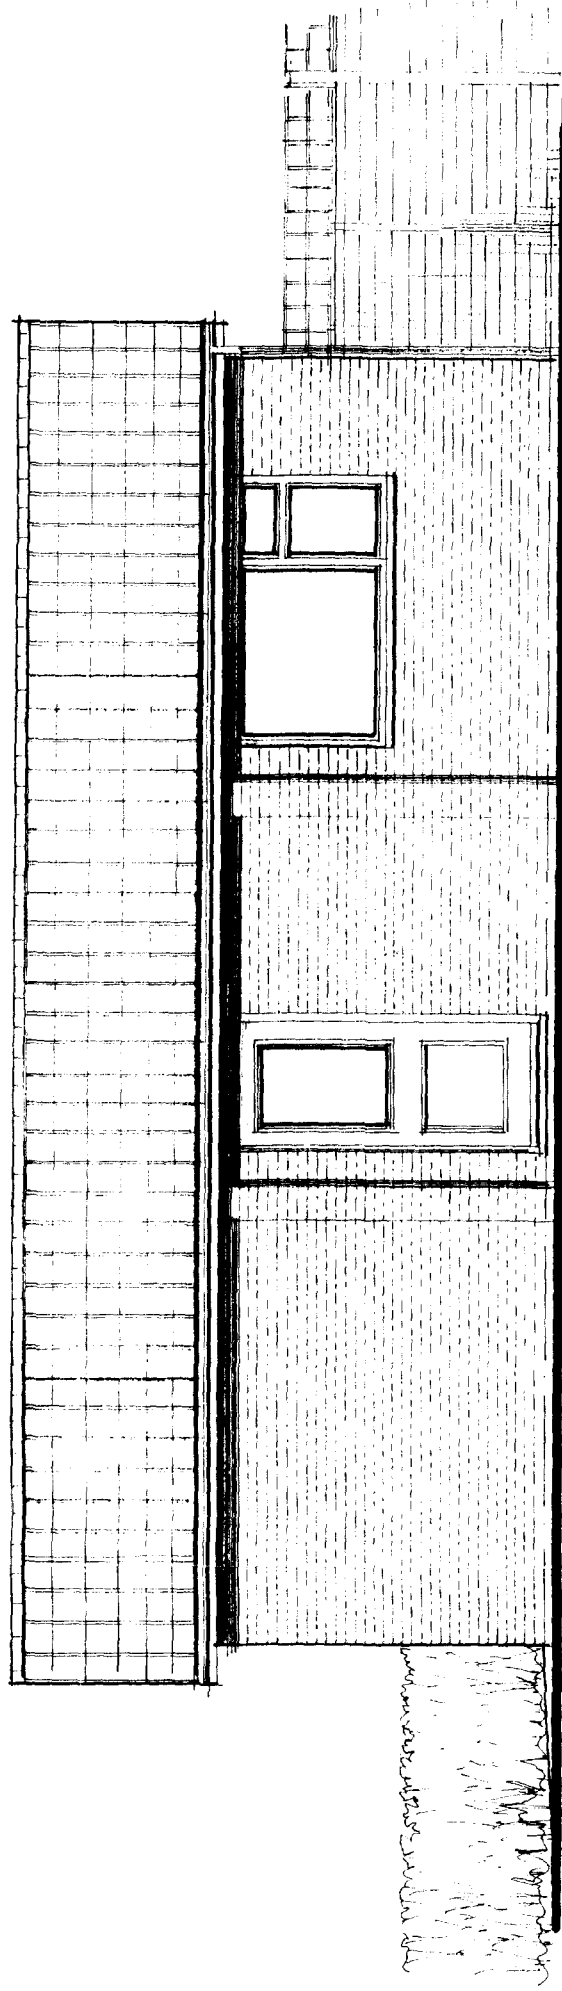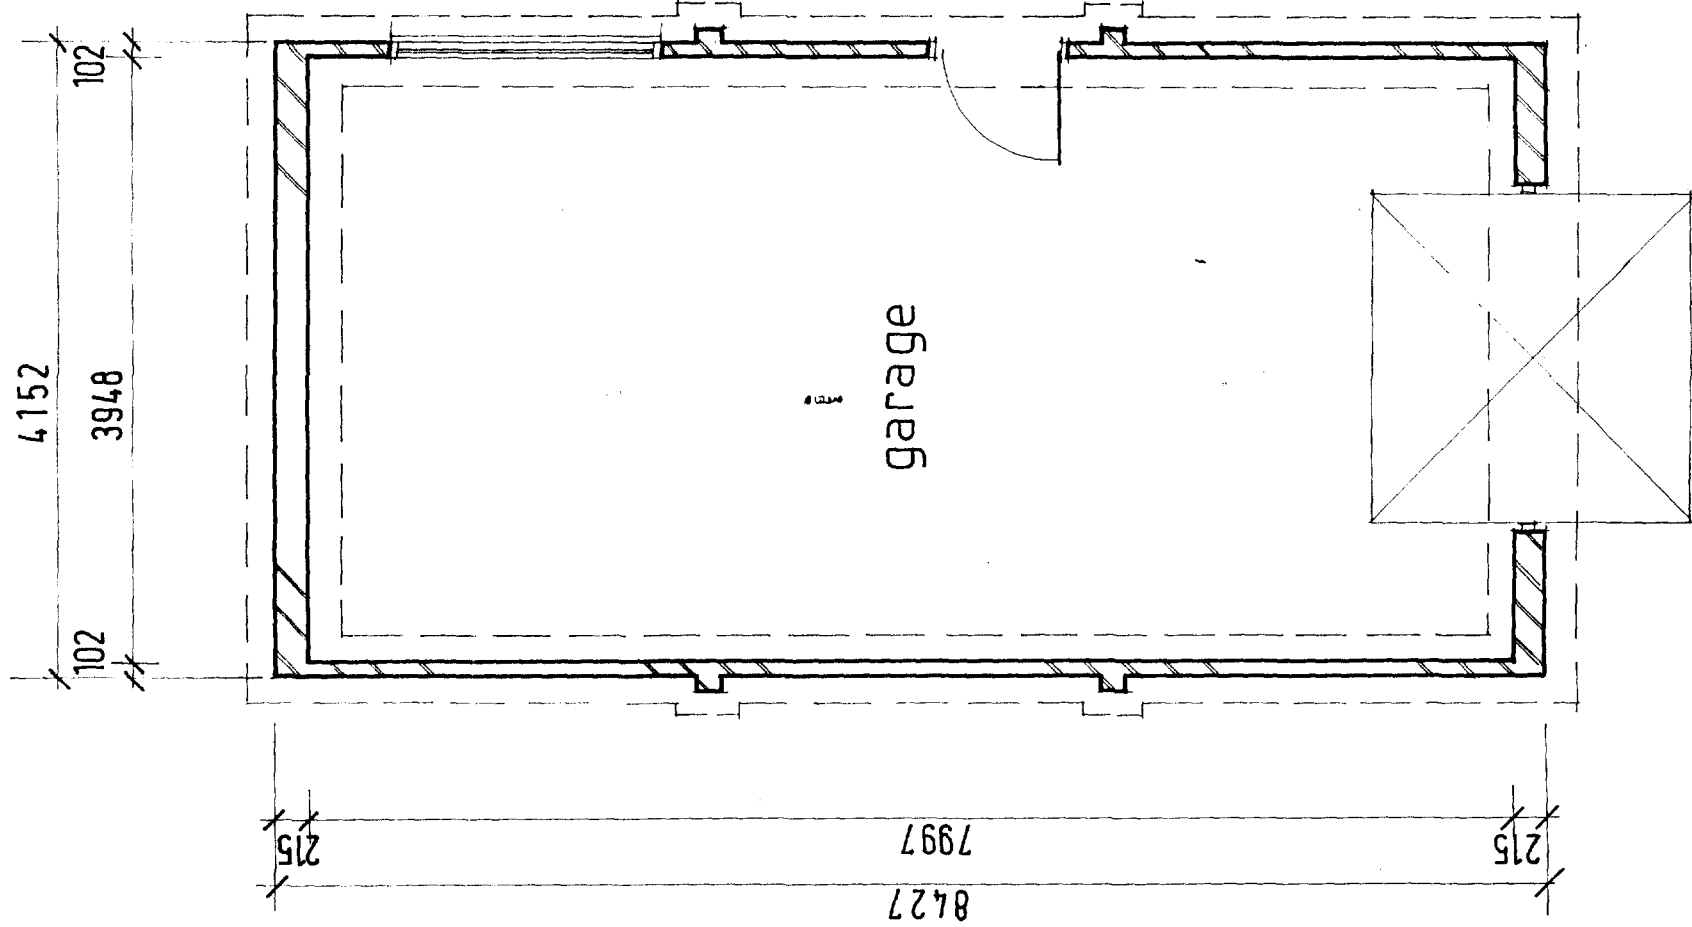

PROPOSED GARAGE & ALTERATIONS TO  
No 29 ASHBY GARDENS MOULTON  
for Mr & Mrs. P. BUCKBERRY

GARAGE LAYOUT & ELEVATIONS

alan j. finch

1:50

07/97

970405/005

**Moulton Design**  
Planning & Architecture

63 East Cob Gate, Moulton, Lincs  
PE12 6QJ Tel / Fax 01406 370081