



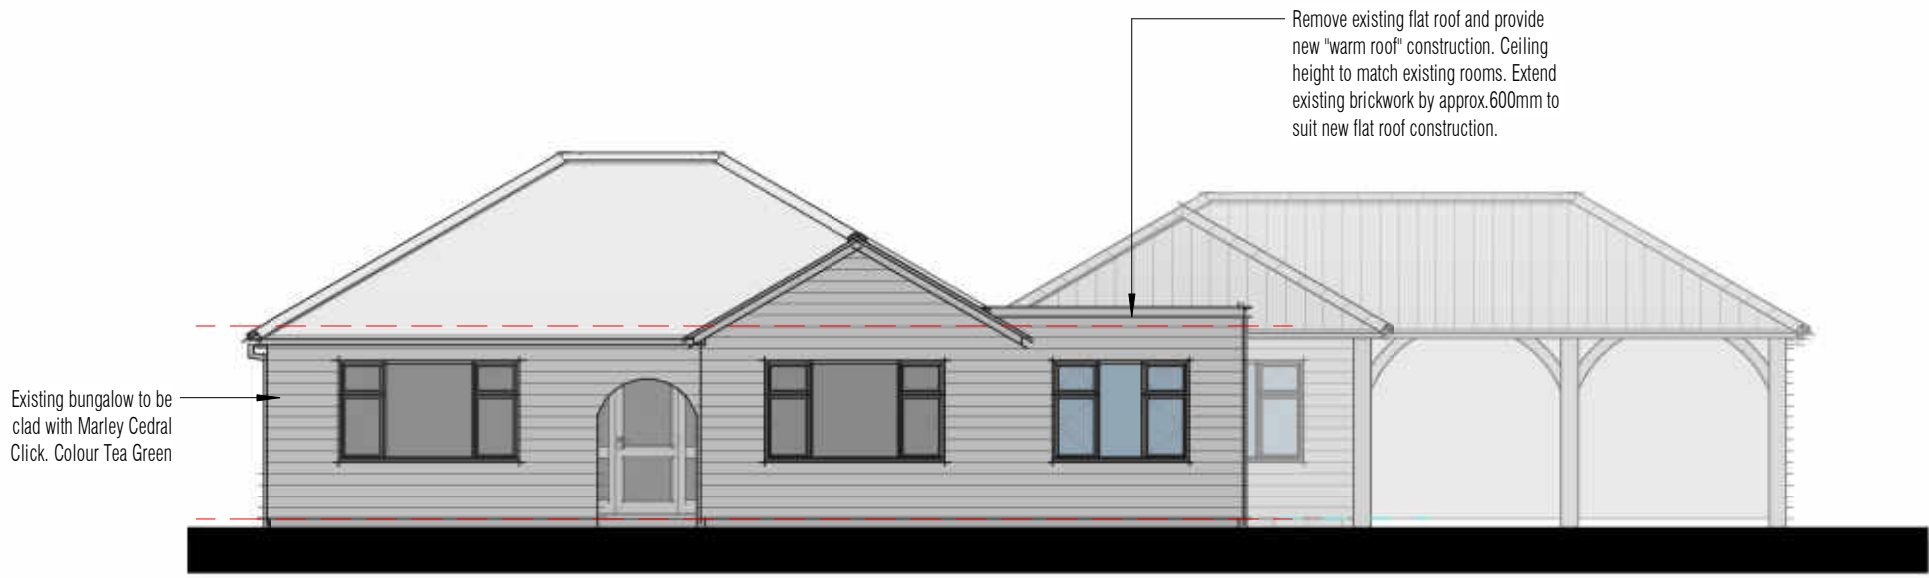

01 - Front Elevation
1 : 100

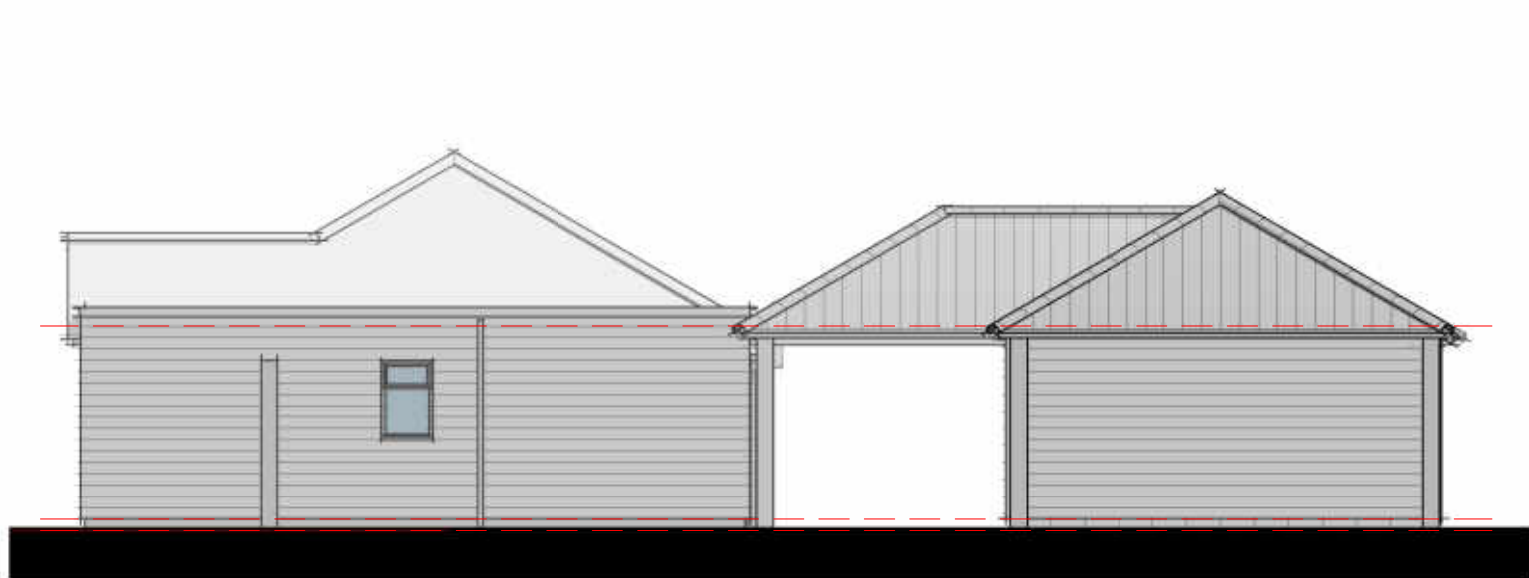



02 - Right Flank
1 : 100



03 - Rear Elevation
1 : 100




04 - Left Flank
1 : 100

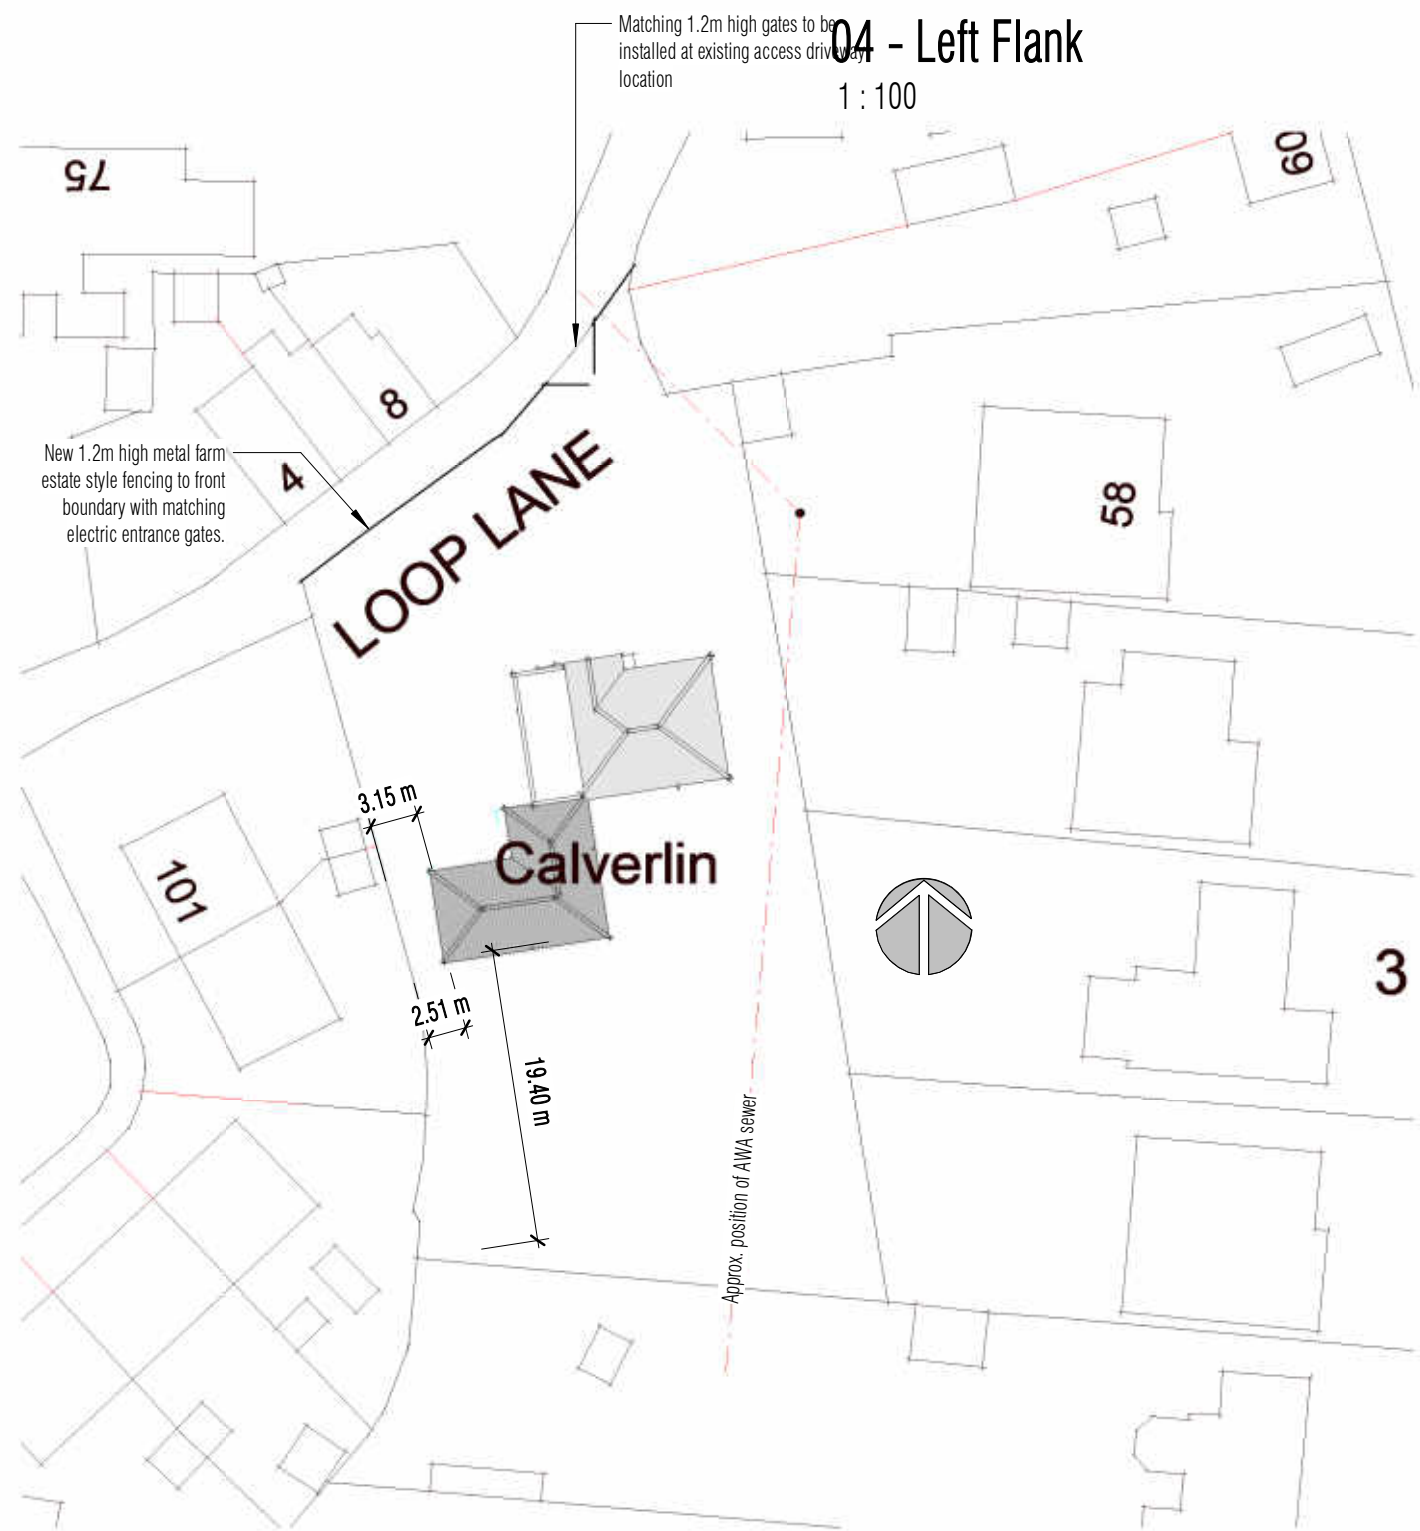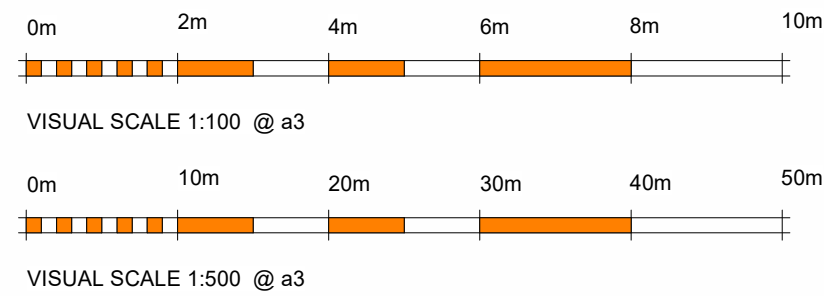

Block Plan
1 : 500



Image of Farm style Estate Fencing

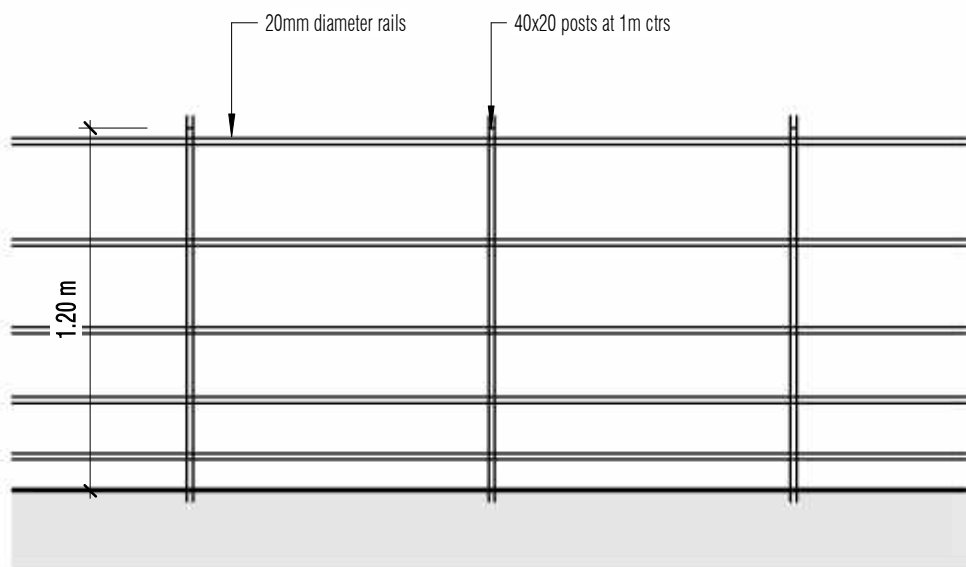

Fence details
1 : 25