


Do not scale this drawing, use only figured or grid dimensions
All dimensions to be checked on site prior to commencement of works

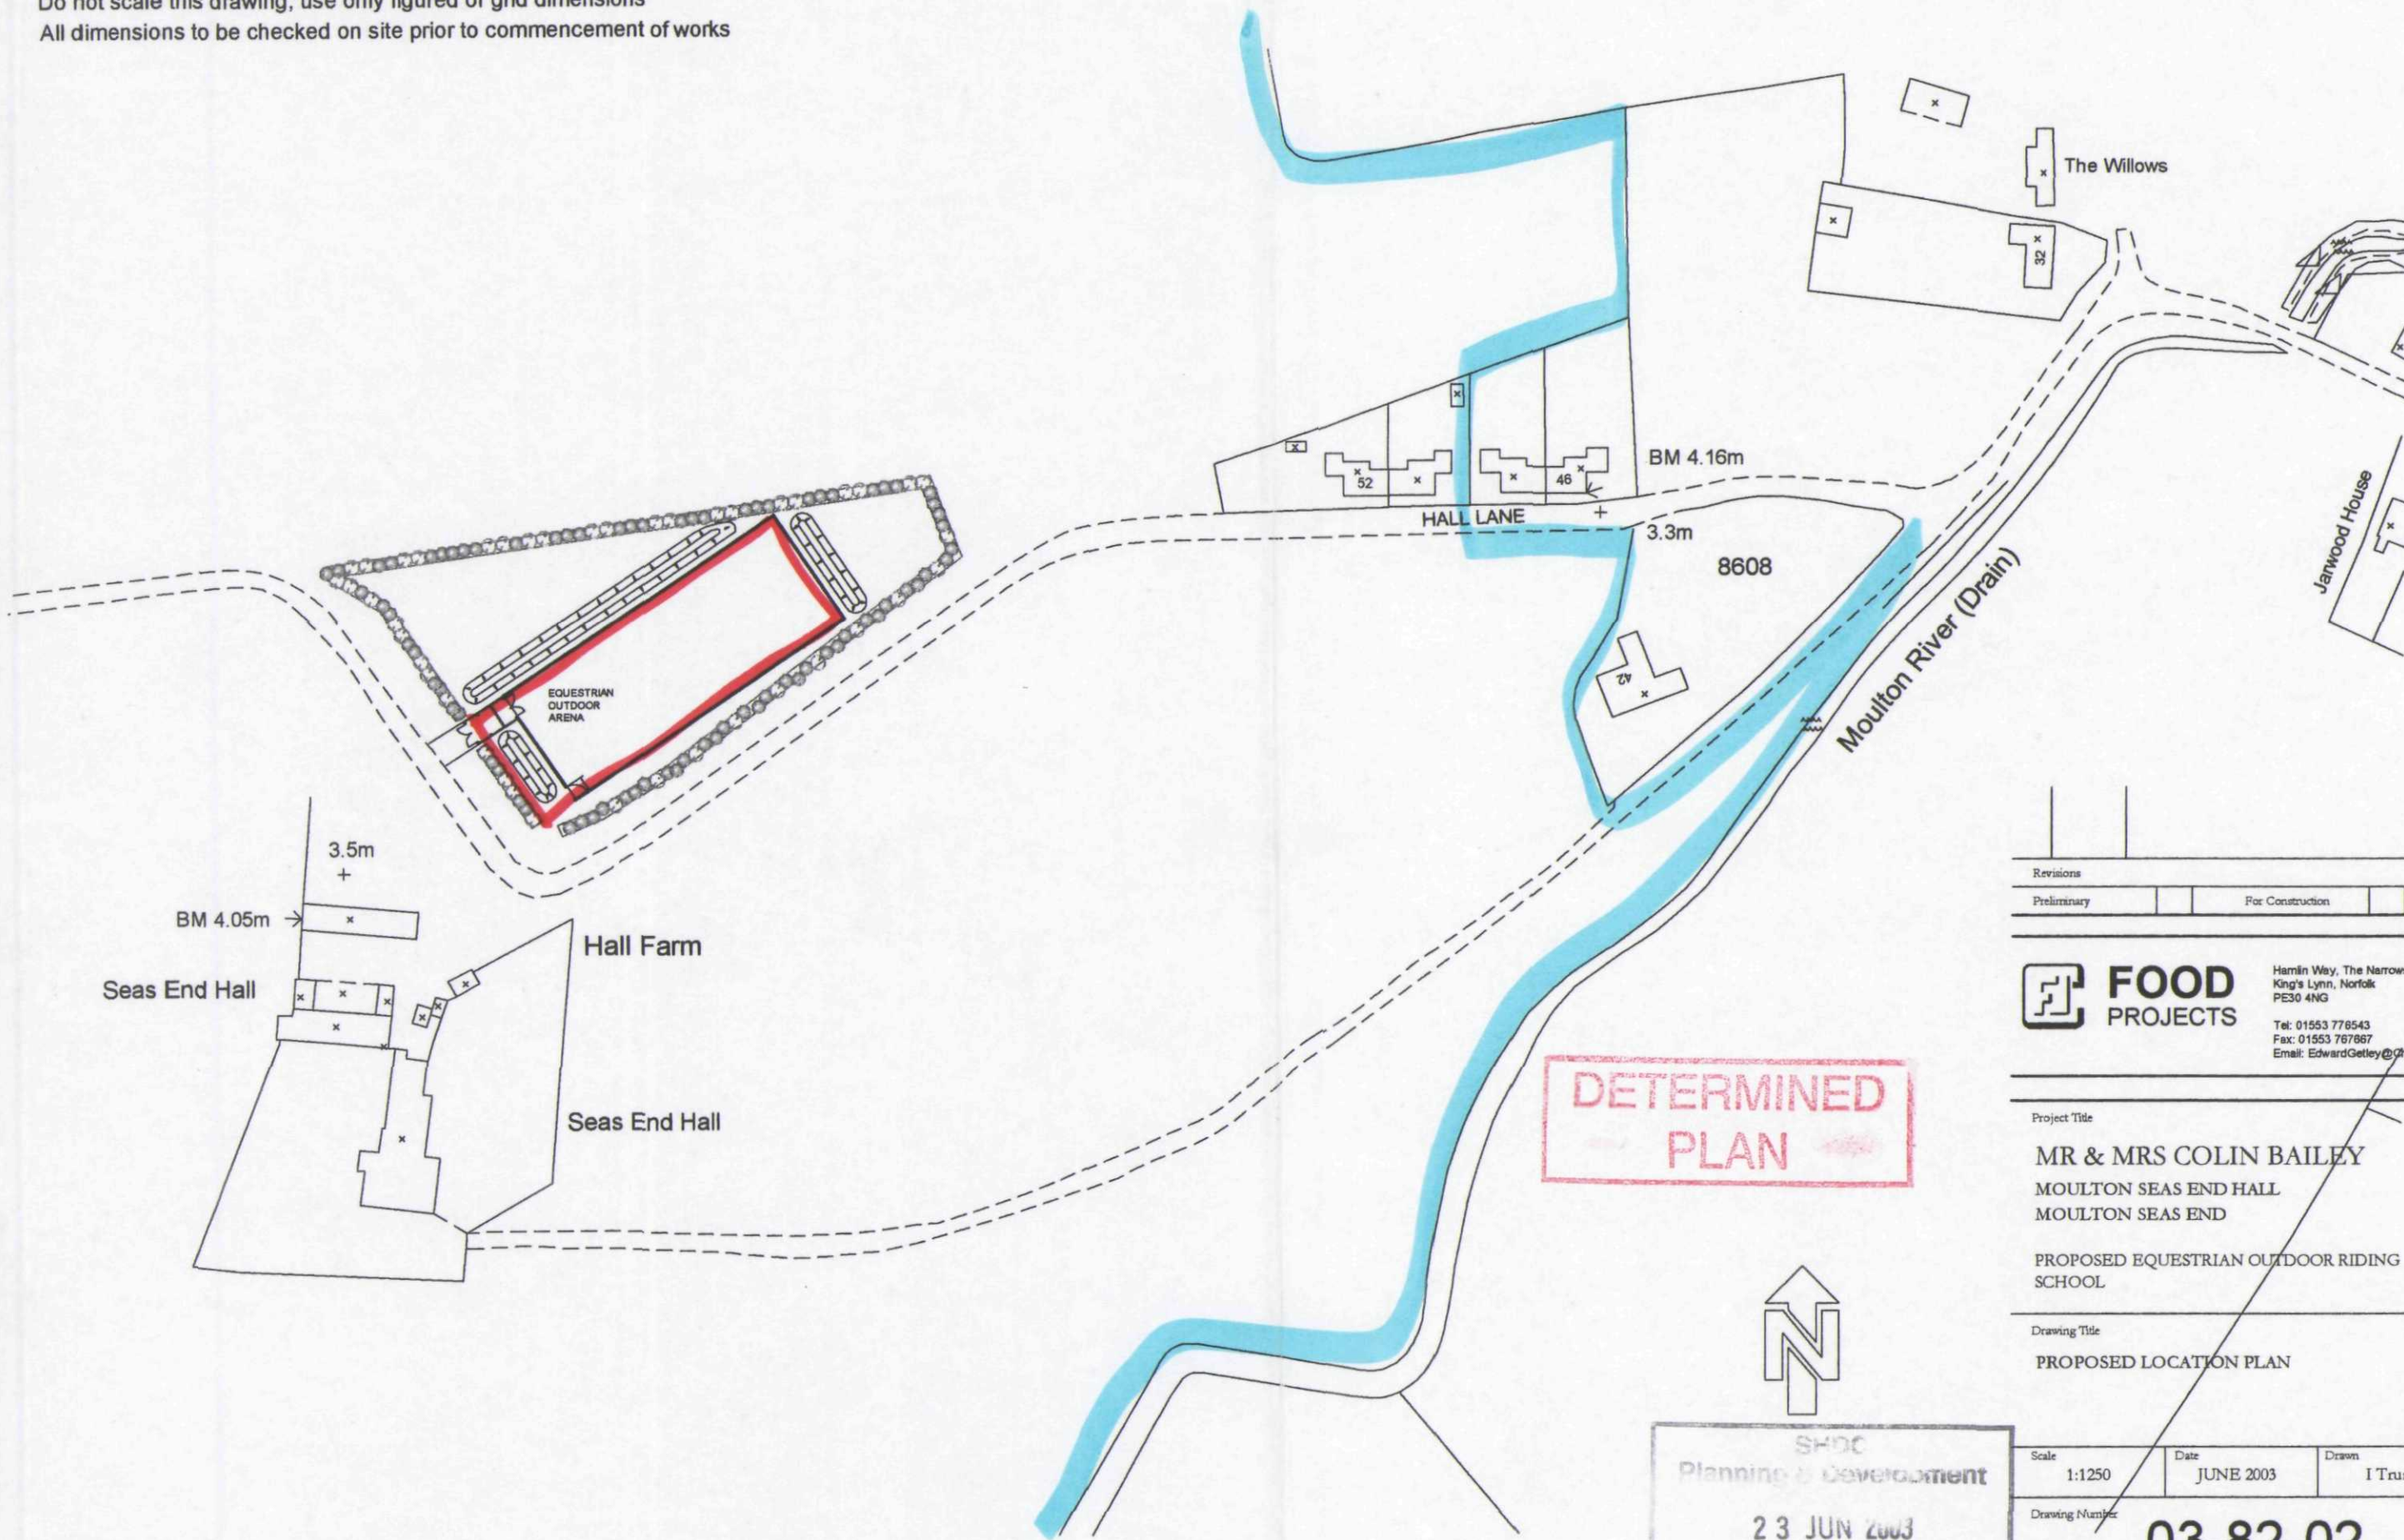

Revisions			
Preliminary		For Construction	



Hamlin Way, The Narrows
King's Lynn, Norfolk
PE30 4NG
Tel: 01553 776543
Fax: 01553 767887
Email: EdwardGetley@chaldroft.co.uk

Project Title
MR & MRS COLIN BAILEY
MOULTON SEAS END HALL
MOULTON SEAS END

PROPOSED EQUESTRIAN OUTDOOR RIDING
SCHOOL

Drawing Title
PROPOSED LOCATION PLAN

Scale 1:1250	Date JUNE 2003	Drawn I Trundley
-----------------	-------------------	---------------------

Drawing Number
03-82-02

SHDC
Planning & Development
23 JUN 2003
Ref 0803/03

Copyright:
This drawing must not be issued, loaned or copied without the consent of
F J C Food Projects
Do not scale this drawing use only figured or grid dimensions
All dimensions to be checked by contractor prior to commencement of works on site
These drawings are titled to the employer and are not to be relied by any third party