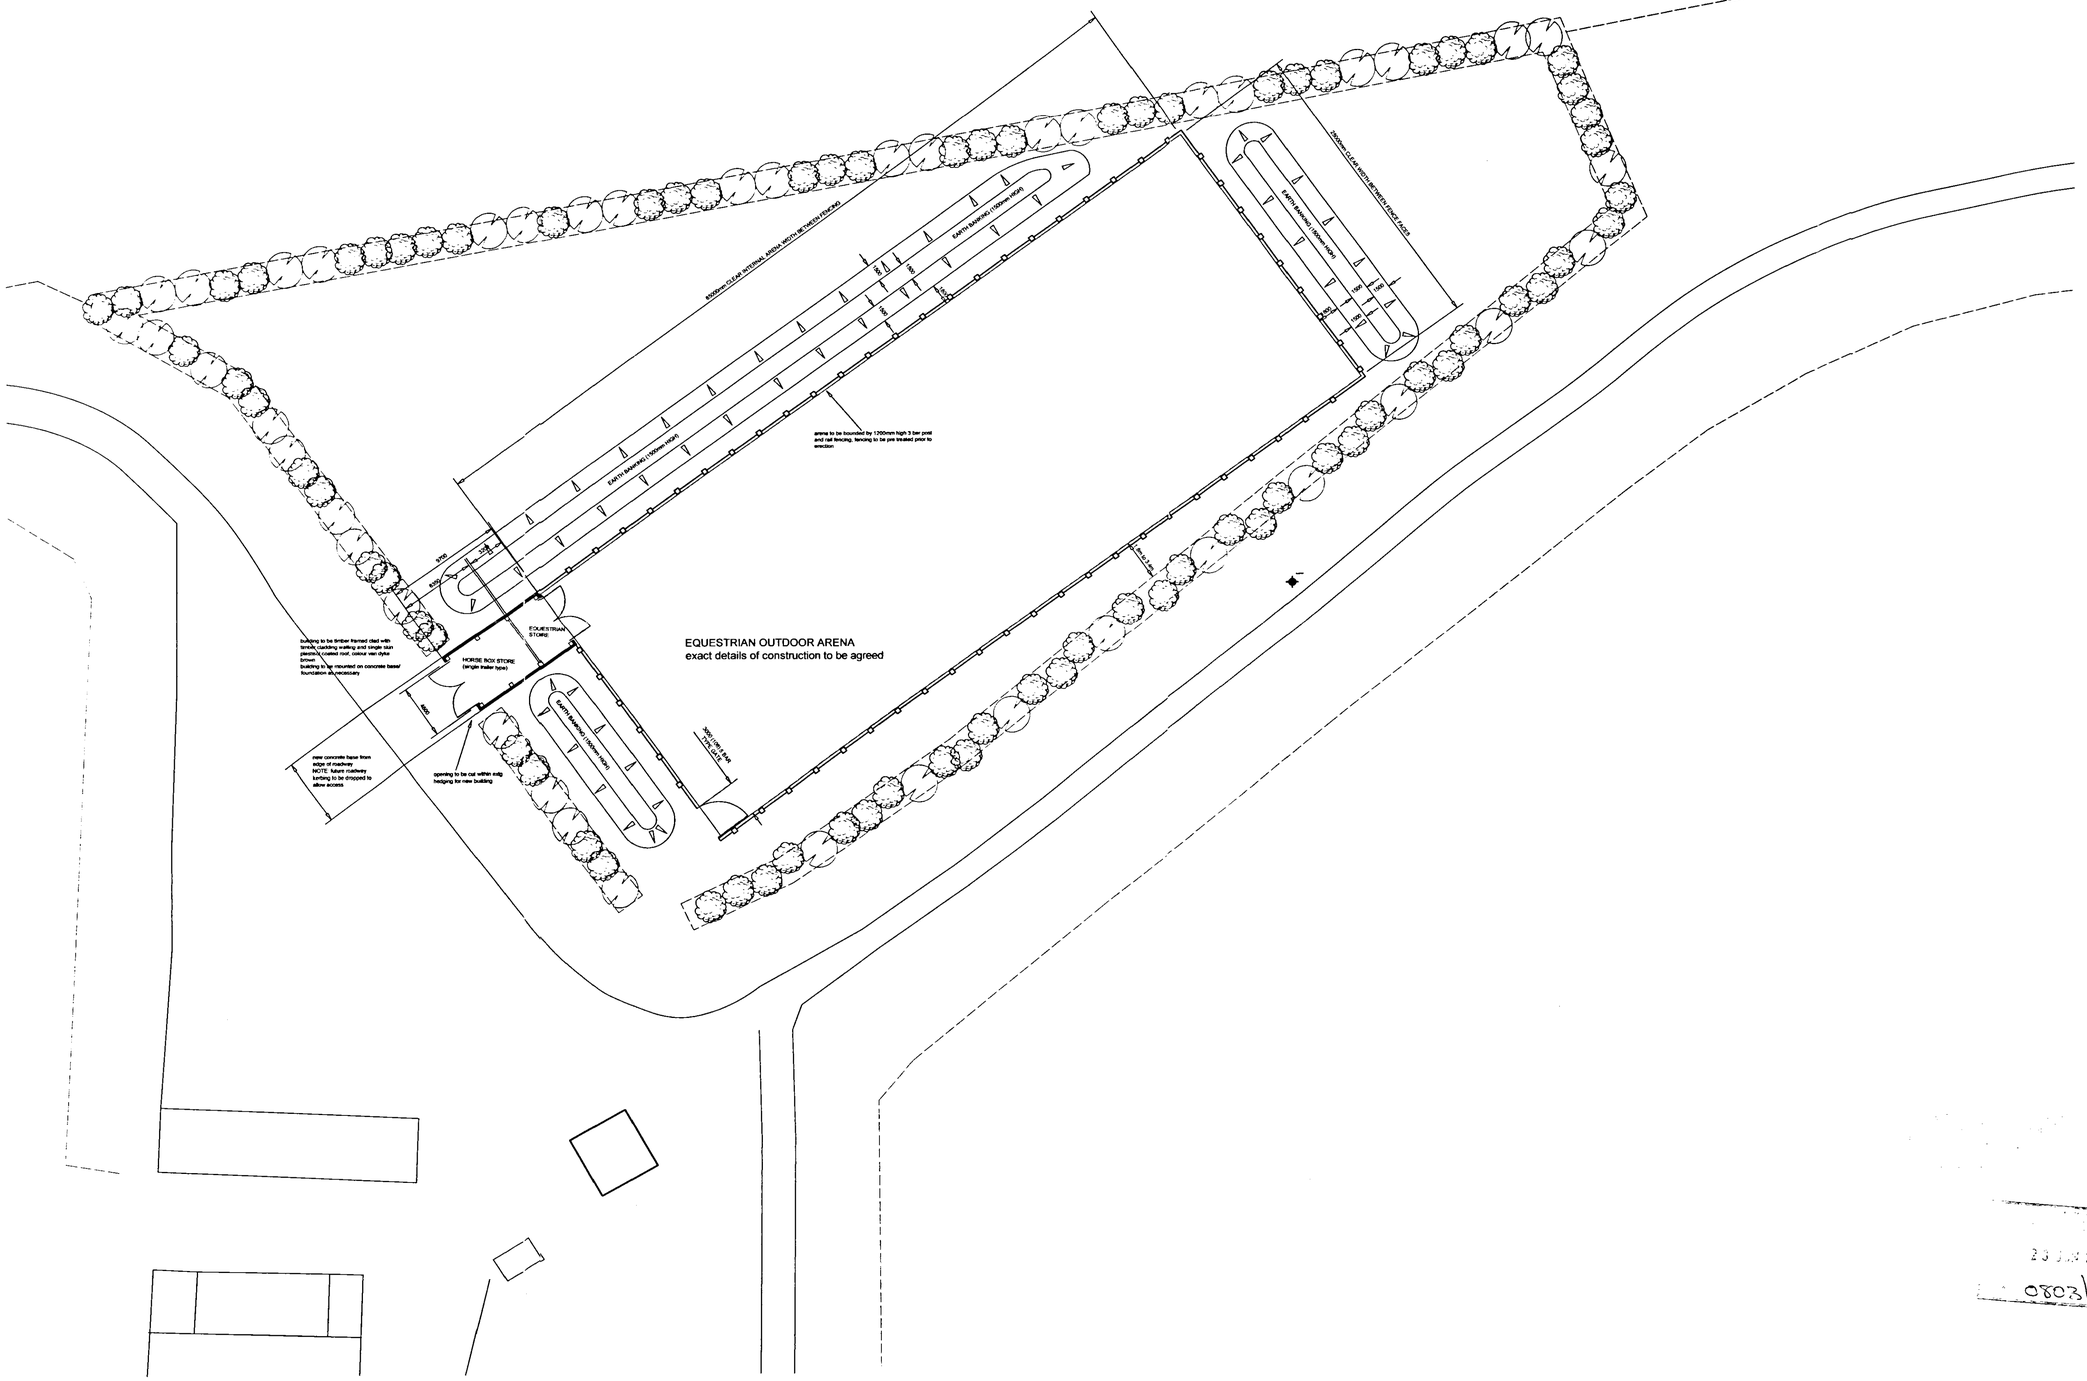

A	19.08.2003	DRAWING UPDATED FOR PLANNING APPLICATION
Revisions		
Preliminary		For Construction

FOOD PROJECTS

Hamlin Way, The Narrows
King's Lynn, Norfolk
PE30 4NG

Tel. 01553 776543
Fax. 01553 767867
Email: EdwardGetley@Chaldroft.co.uk

Project Title

MR & MRS COLIN BAILEY
MOULTON SEAS END HALL
MOULTON SEAS END

PROPOSED EQUESTRIAN OUTDOOR RIDING SCHOOL

Drawing Title

PROPOSED LAYOUT PLAN

23 JUN 2003
0803/03

Scale	Date	Drawn
1:250	JUNE 2003	I Trundley

Drawing Number

03-82-01A

Copyright
This drawing must not re issued, loaned or copied without the consent of F J C Food Projects
Do not scale this drawing use only figured or grid dimensions
All dimensions to be checked by contractor prior to commencement of works on site
These drawings are titled to the employer and are not to be relied by any third party