




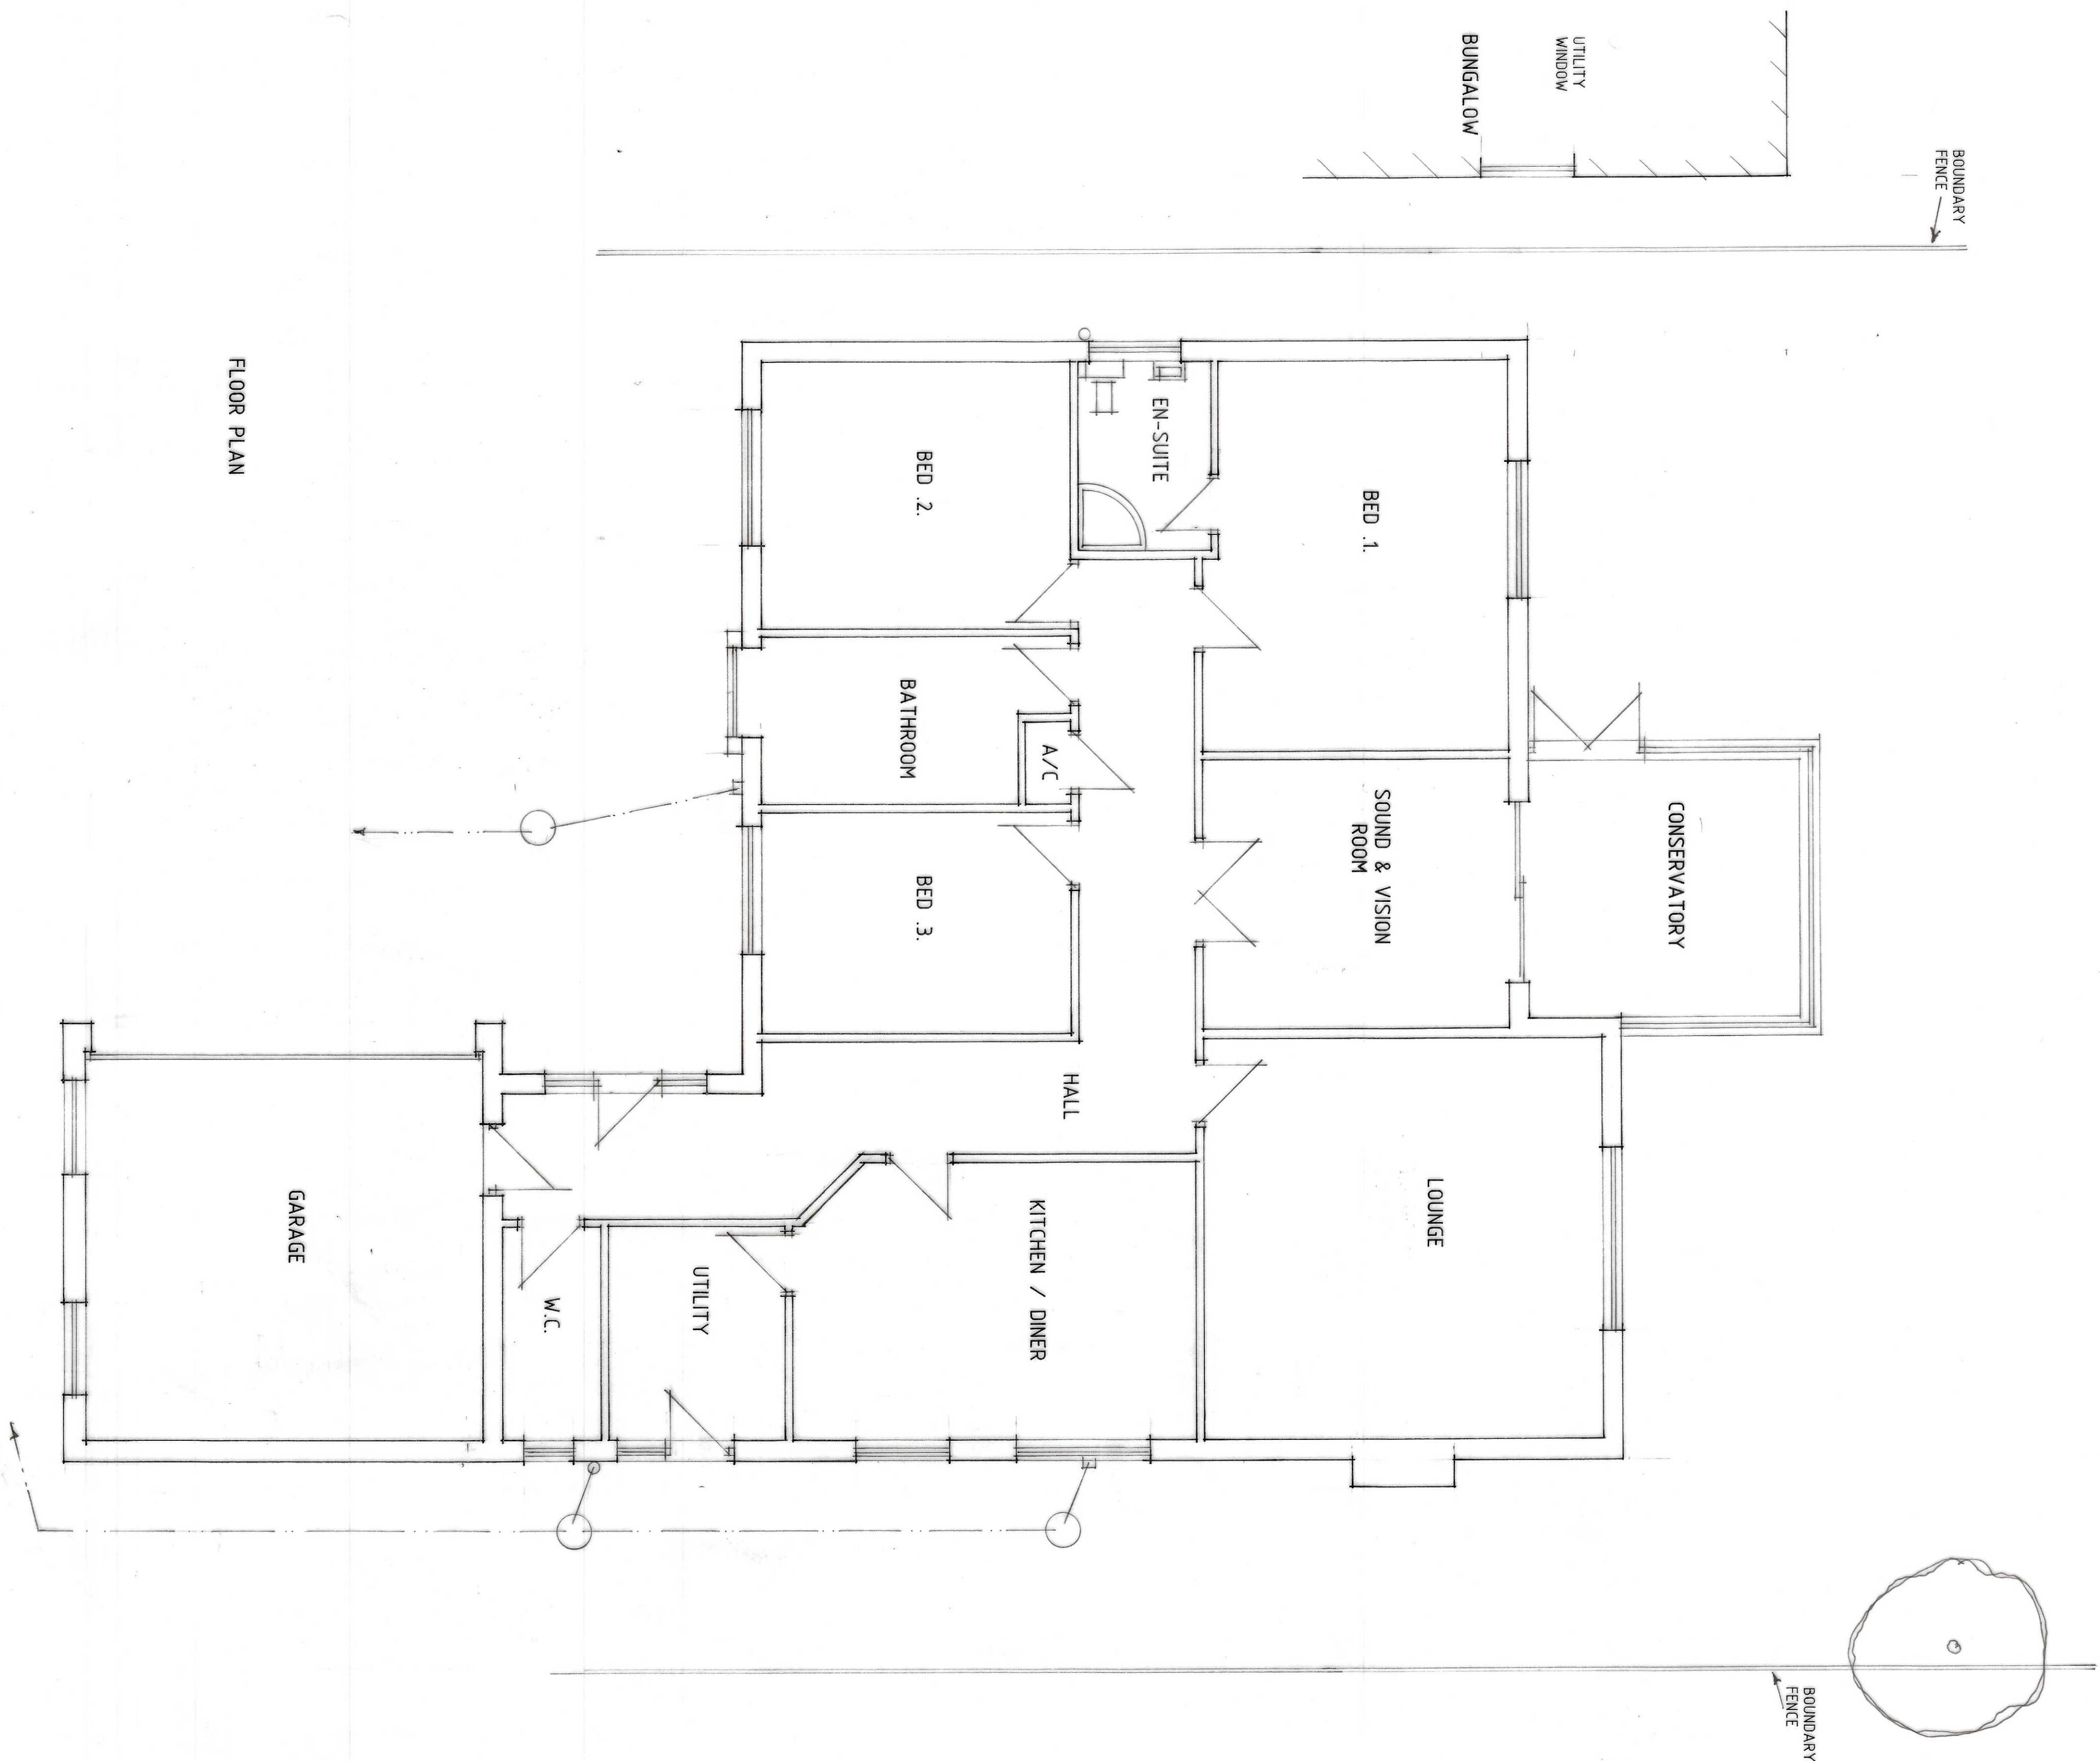


FLOOR PLAN

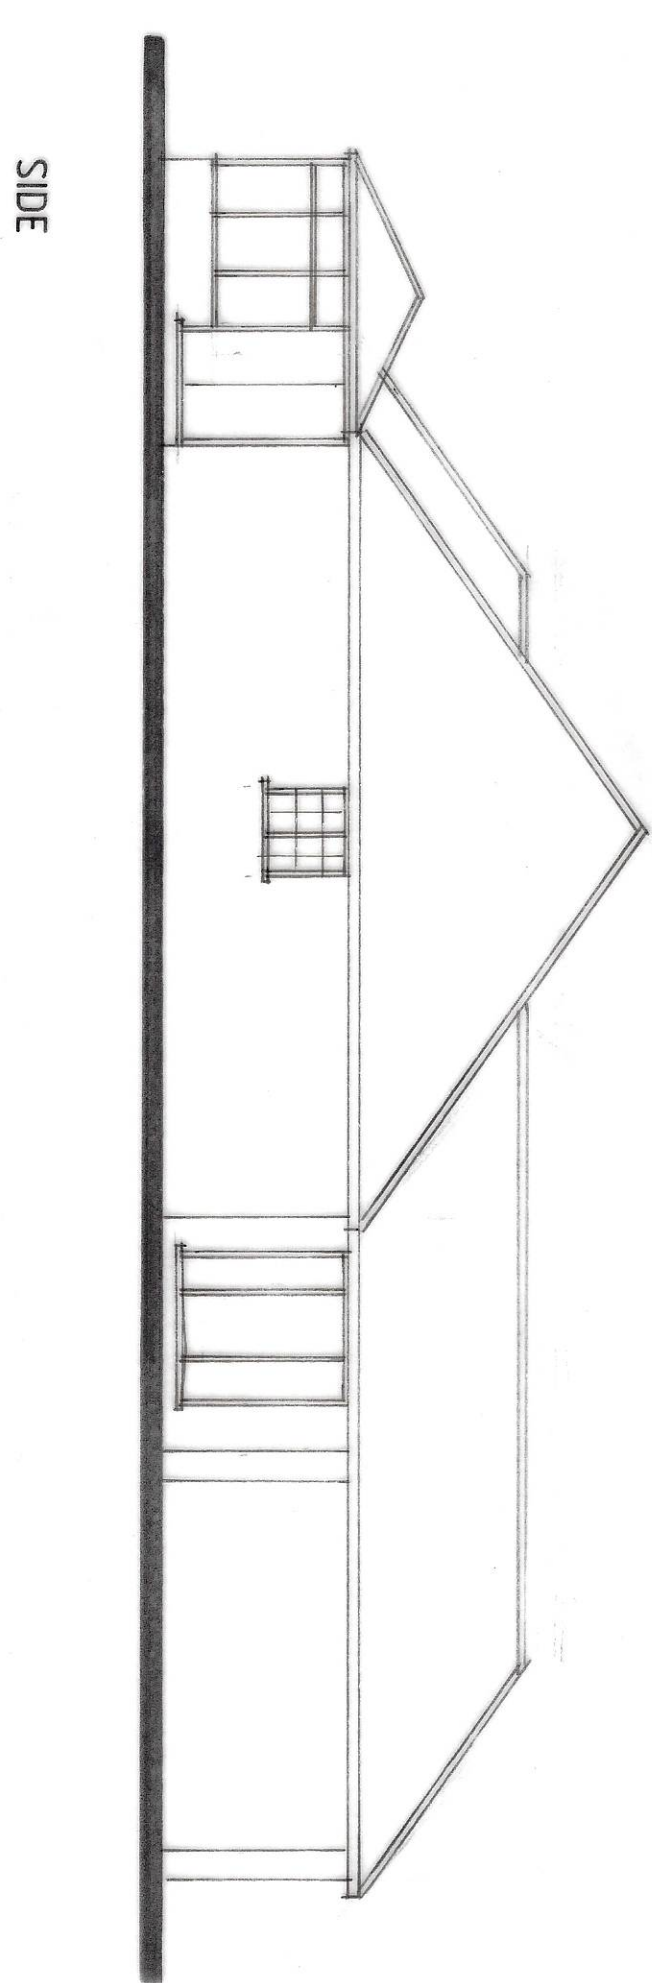

SIDE

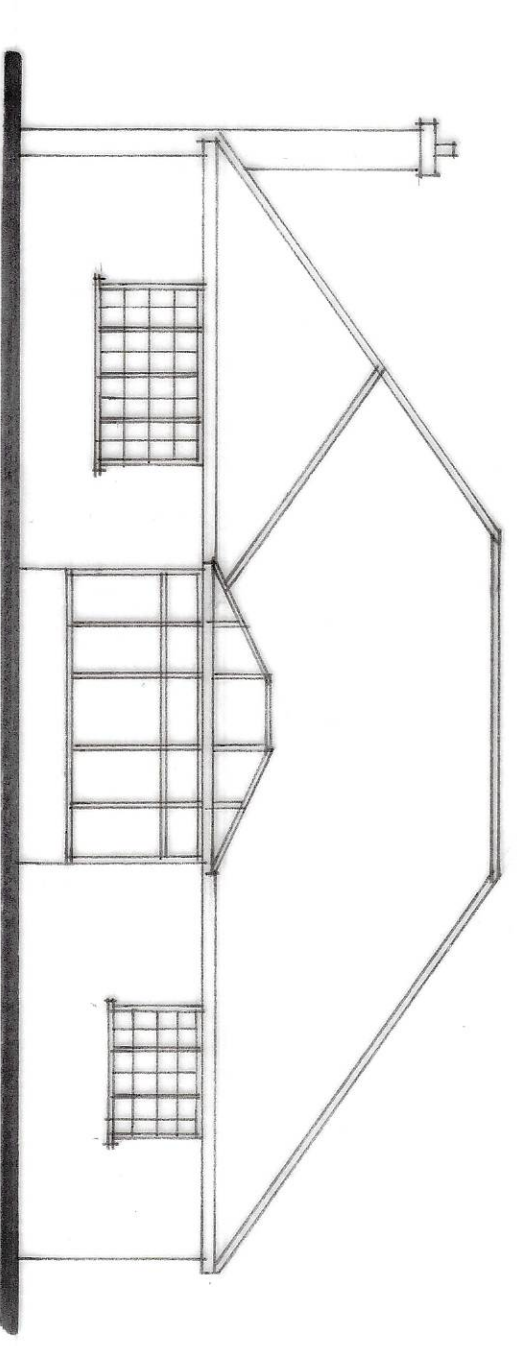

REAR

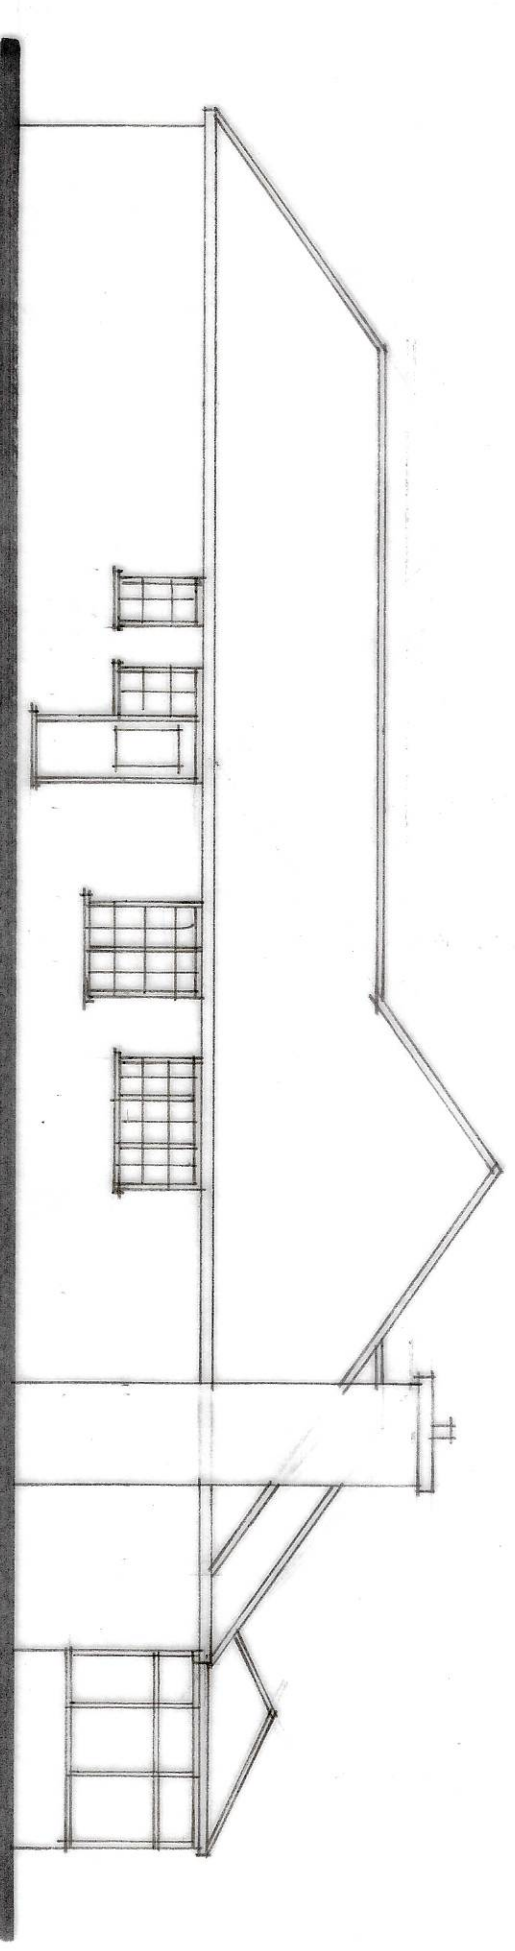

SIDE

Status
DESIGN
CONSULTANTS IN ARCHITECTURE & PLANNING

PROPOSED ALTERATIONS &
EXTENSION AT 32 WOODGATE
ROAD, MOULTON CHAPEL.
FOR

MR. & MRS. P. WHITTEN

PLAN AS EXISTING

1:50 1:100 SD18-028/1

JUNE-18 B. GILHAM.

2 Edinborough Walk, Hildesheim,
Spartan, Essex. PE12 7NP
Tel: 01406 424343 Fax: 01406 490702

