






FLOOR PLAN

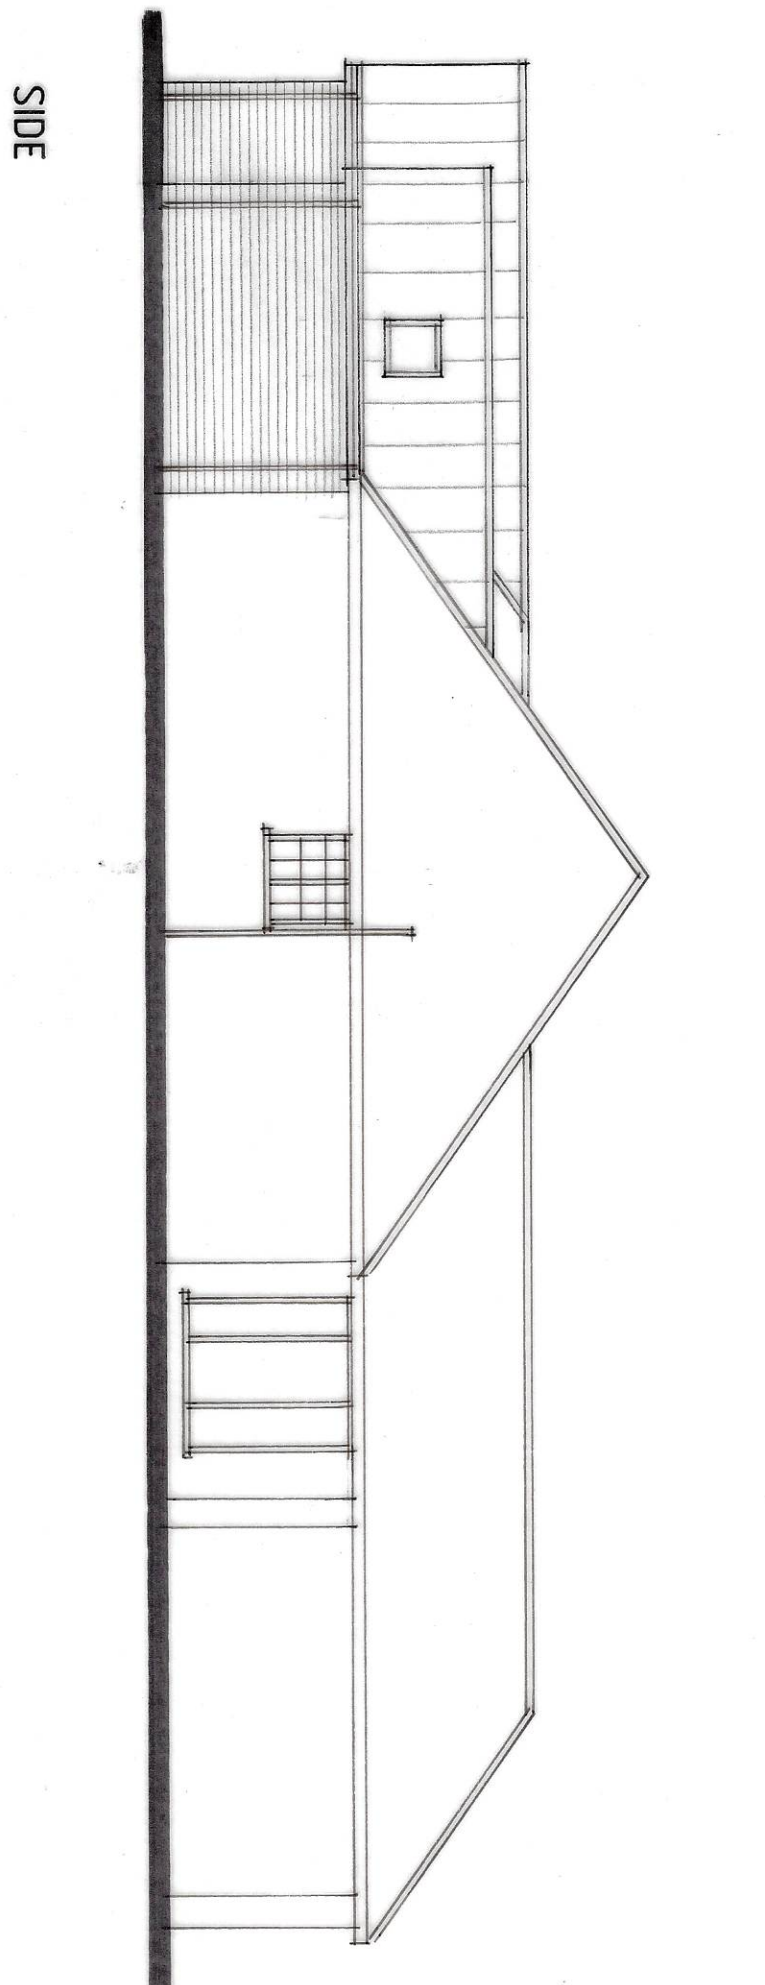

SIDE

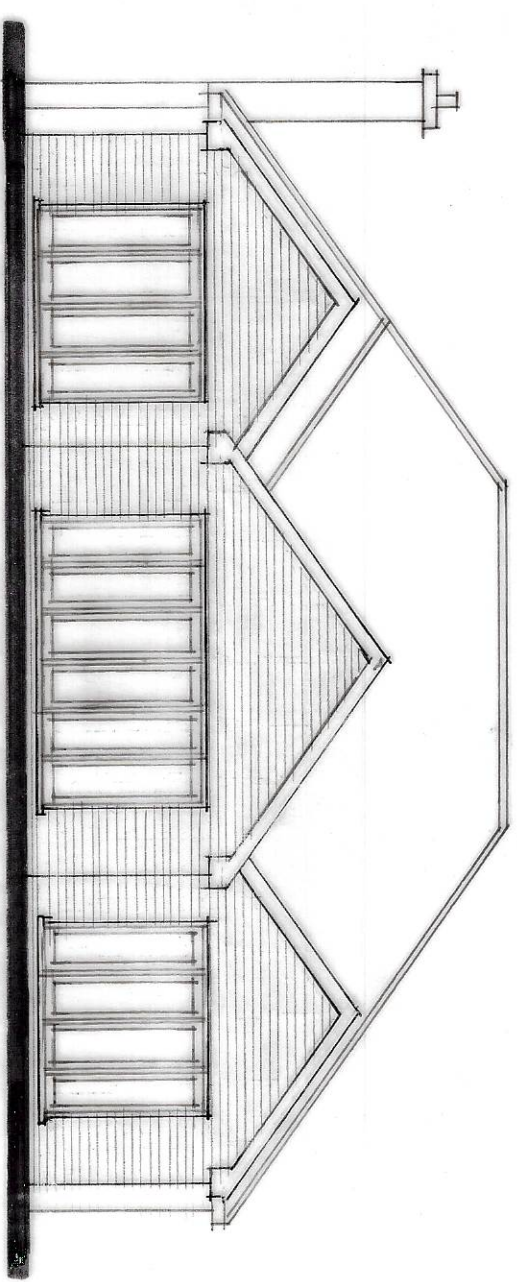

REAR

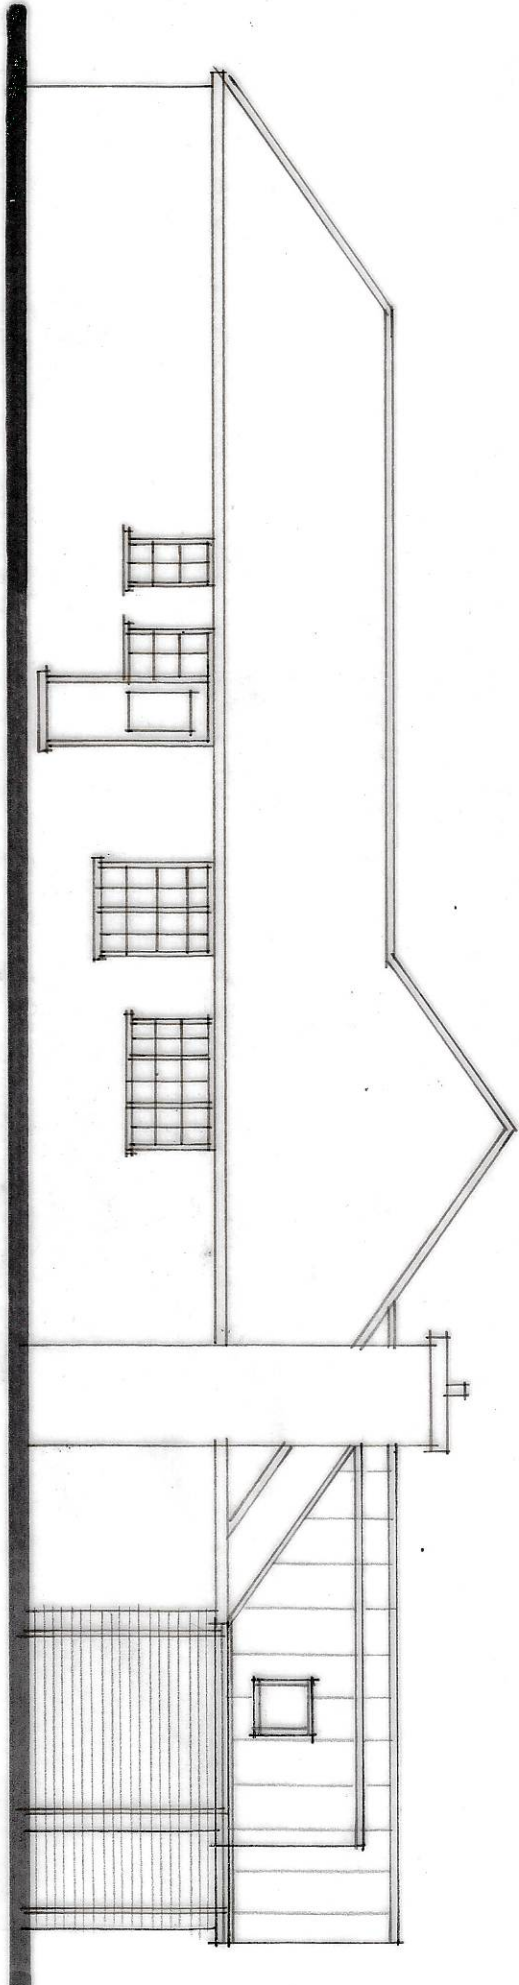

SIDE

C - ALTS./INF. ADDED - 26.7.18
B - DESIGN ALTS - 19.7.18
A - DESIGN ALTS - 9.7.18

Status
DESIGN
CONSULTANTS IN ARCHITECTURE & PLANNING

PROPOSED ALTERATIONS &
EXTENSION AT 32 WOODGATE
ROAD, MOULTON CHAPEL
FOR

MR. & MRS. P. WHITTEN.

PLAN AS PROPOSED

1:50 1:100 SD18-028/2
JUNE-18 B.GILLHAM.

2 Edinburgh Walk, Huddersfield,
West Yorkshire, WF1 1TP
Tel: 01484 423433 Fax: 01484 450702

