


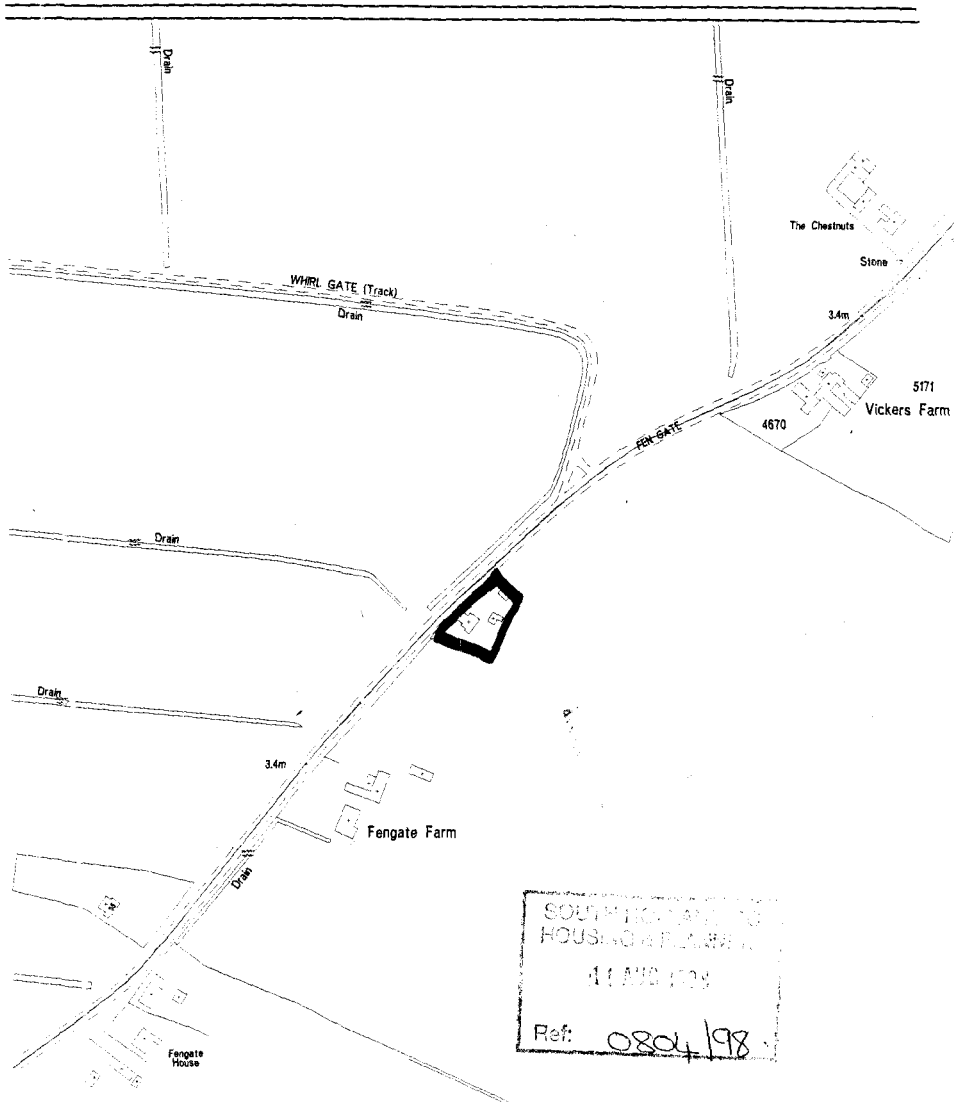

Council Offices
 Priory Road
 Spalding
 Lincolnshire
 PE11 2XE

Tel 01775 761161

This copy has been produced
 specifically for Planning and
 Building Control purposes only.
 No further copies may be made



A		Date	Revisions
© copyright			
East Midlands Design Associates  "Willow Lodge", Horseshoe Road, Spalding, Lincs. PE11 3JA Tel: Spalding (0775) 767968			
Client Mr. Mrs L Anderson			
Job Title REPLACEMENT BUELLINE AT HOLLY LODGE FENLEATE ROAD MOUNTAIN CHARPTEL SPADLINE			
Drawing Title BLOCK SOUTH HOLLAND DC HOUSING & PLANNING 11 AUG 1998 Ref: 0804/98			
Scale 1:200			
Date Aug 98		Drawn by AL	
Drg. No.		Rev	
98/18/03			

