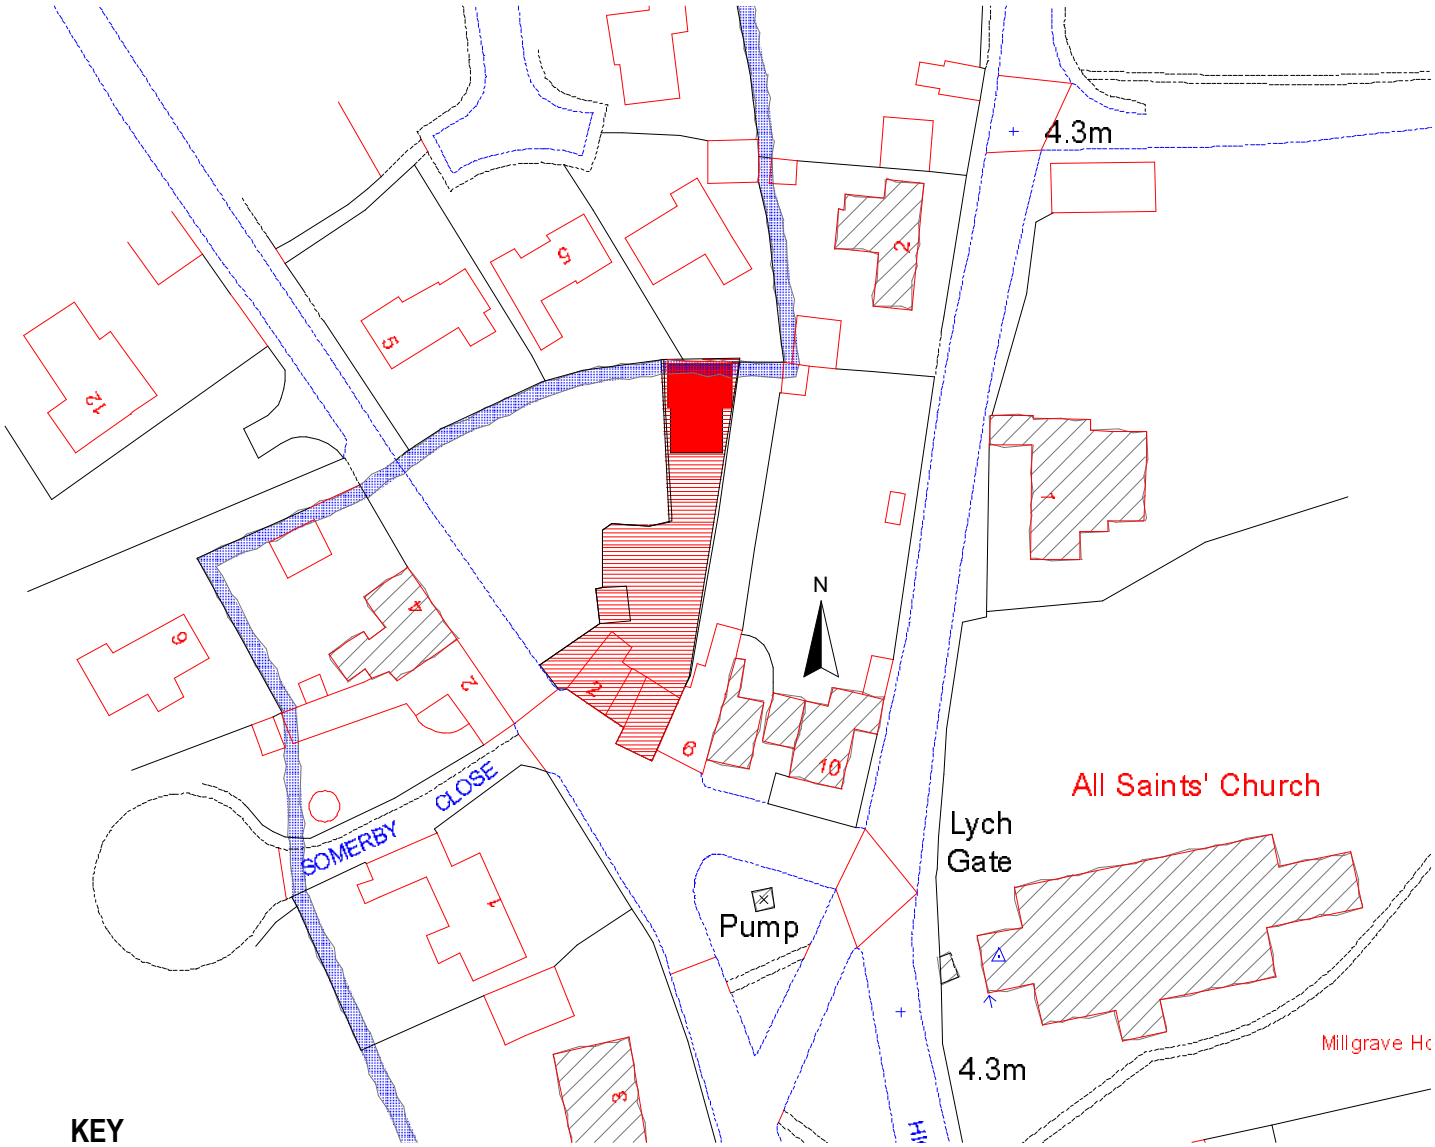


KEY
Blue = Boundary of Consrvation Area
Grey hatching = Listed Buildings
Solid red = Proposed building
Hatched red= Rest of application site

NOTES **DRAWING STATUS** **DRAFT PLANNING**
1.To be used for noted status ONLY & no other purpose. 2 Do not scale from drawing. 3 Inform Architect immediately if discrepancies are noticed

Mrs S Dury, 2-4 High Street, Moulton, Spalding, Lincolnshire, PE12 6NL
Yoga Studio r/o 2-4 High Street, Moulton, Spalding, Lincolnshire, PE12 6NL

LOCATION PLAN

Scale printed @ A4 1:1000 Date 02/07/2021 Dwg No ***179.P01***

MICHAEL ELLISON *Chartered Architect*
Beacon Hillside, Beacon Lane, Grantham, Lincs, NG31 9DQ
Tel 01476 560 569 E-mail archmge@hotmail.co.uk

C

NOTE: Subject to topographical survey, legal constraints, planning & Building Regulation approval