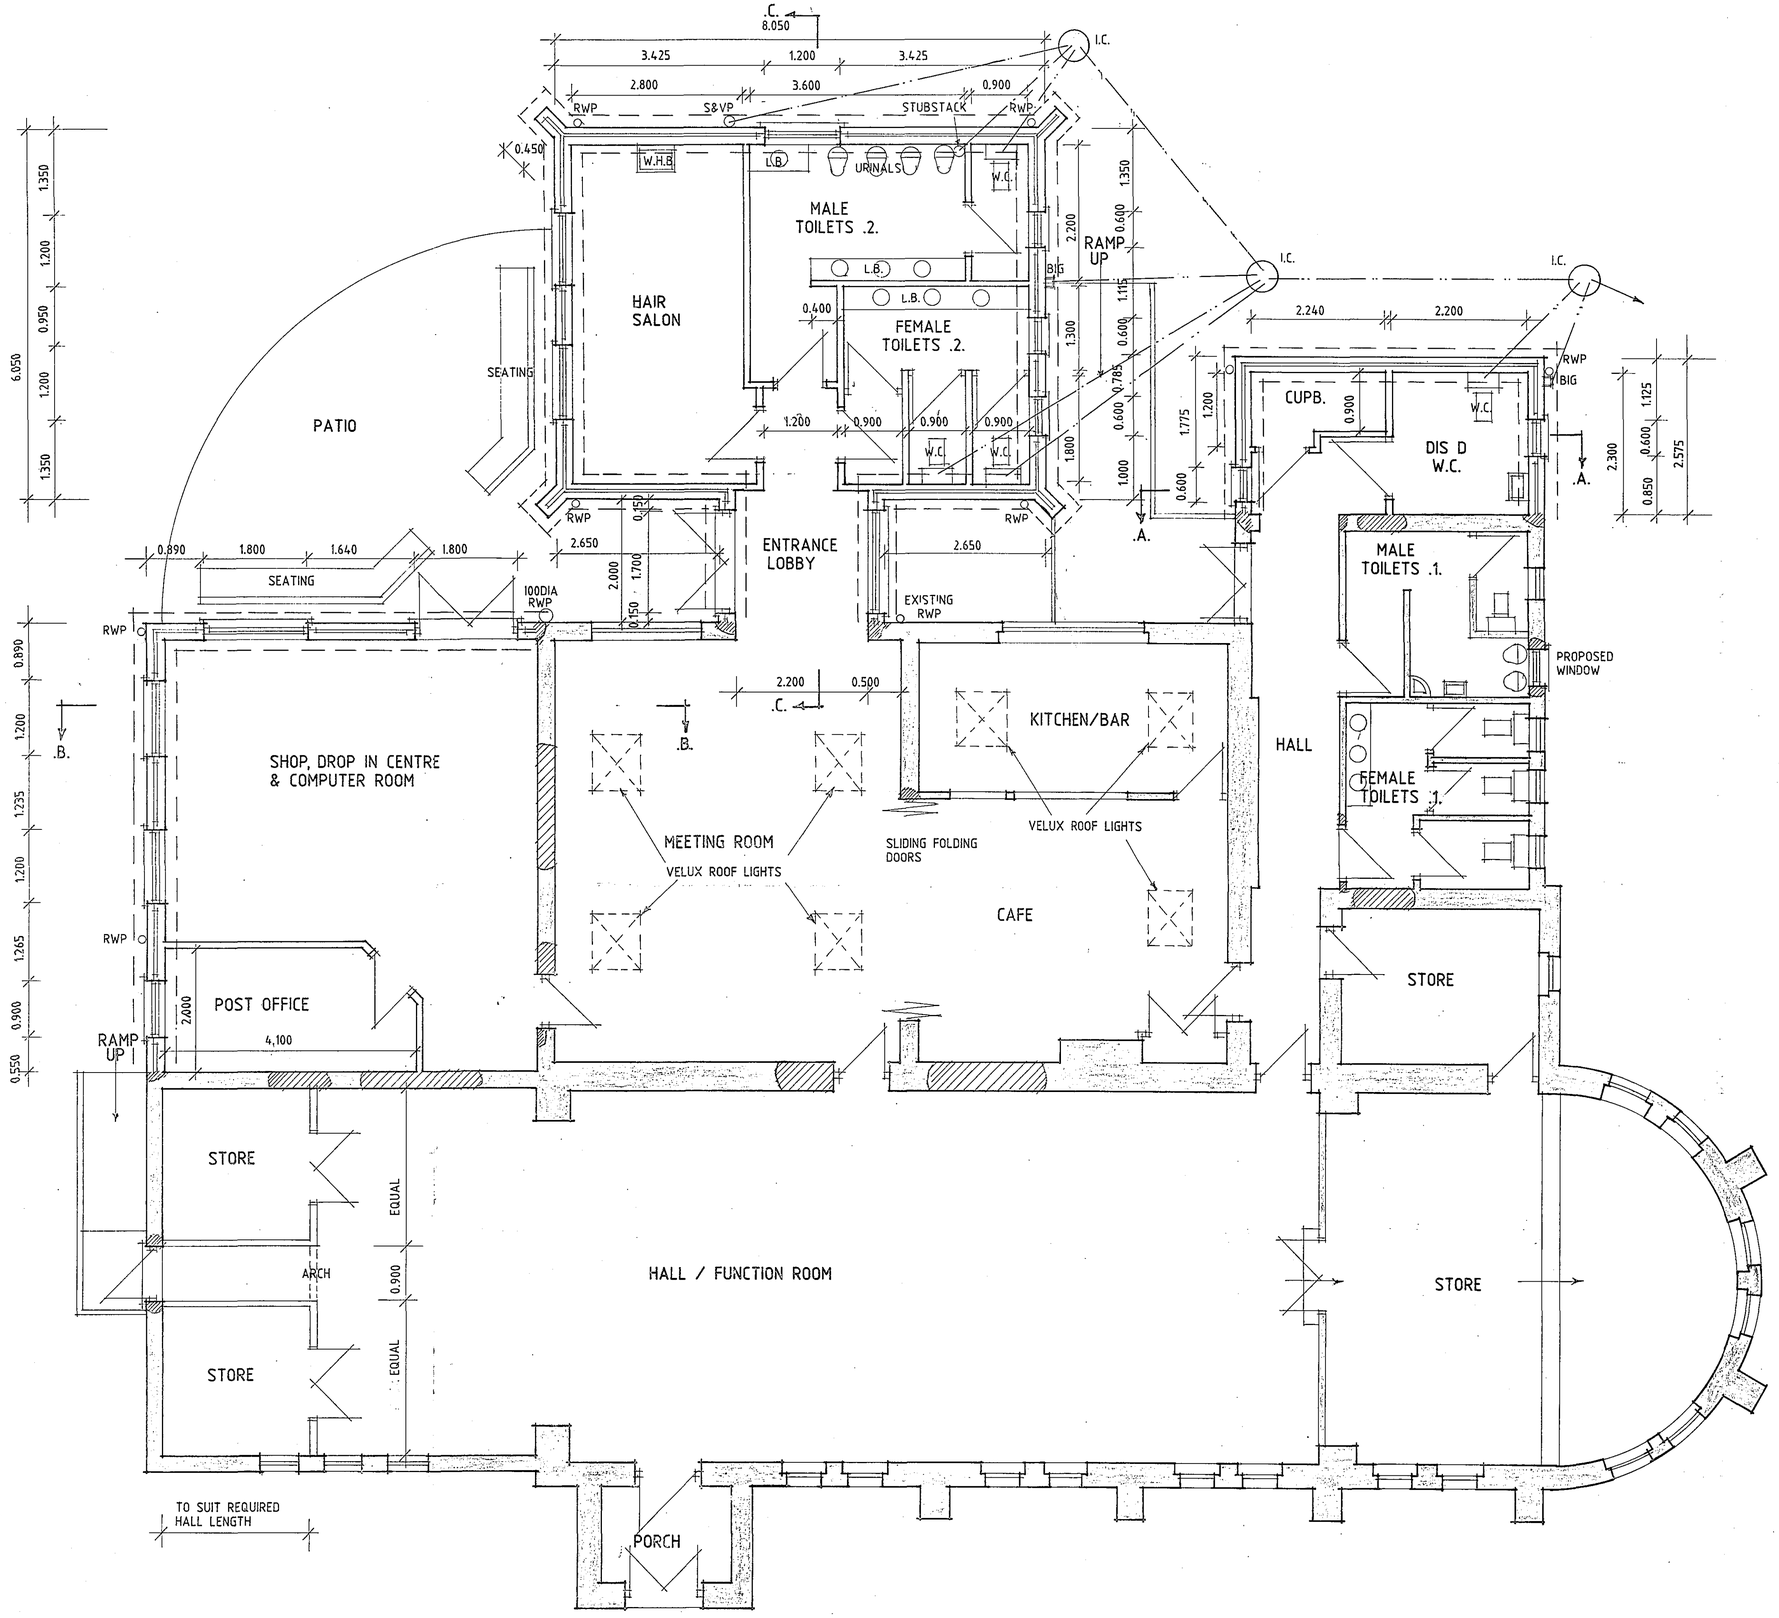


FLOOR PLAN

SHDC
Planning & Development
14 JUN 2005
Ref: 0806/05

A - DETAILS ADDED - 5.5.05

Status
DESIGN
CONSULTANTS IN ARCHITECTURE & PLANNING

PROPOSED ALTERATIONS &
EXTENSIONS TO MOULTON
SEAS END VILLAGE HALL,
SEAS END ROAD, MOULTON
SEAS END

MOULTON SEAS END
VILLAGE HALL COMMITTEE

DETERMINED
PLANNING

PLAN AS PROPOSED

1:50	SD04-033/3
MARCH-05	B.GILHAM.

2 Edinburgh Walk, Holbeach,
Spalding, Lincs. PE12 7AP
Tel: 01406 424343 Fax: 01406 490702