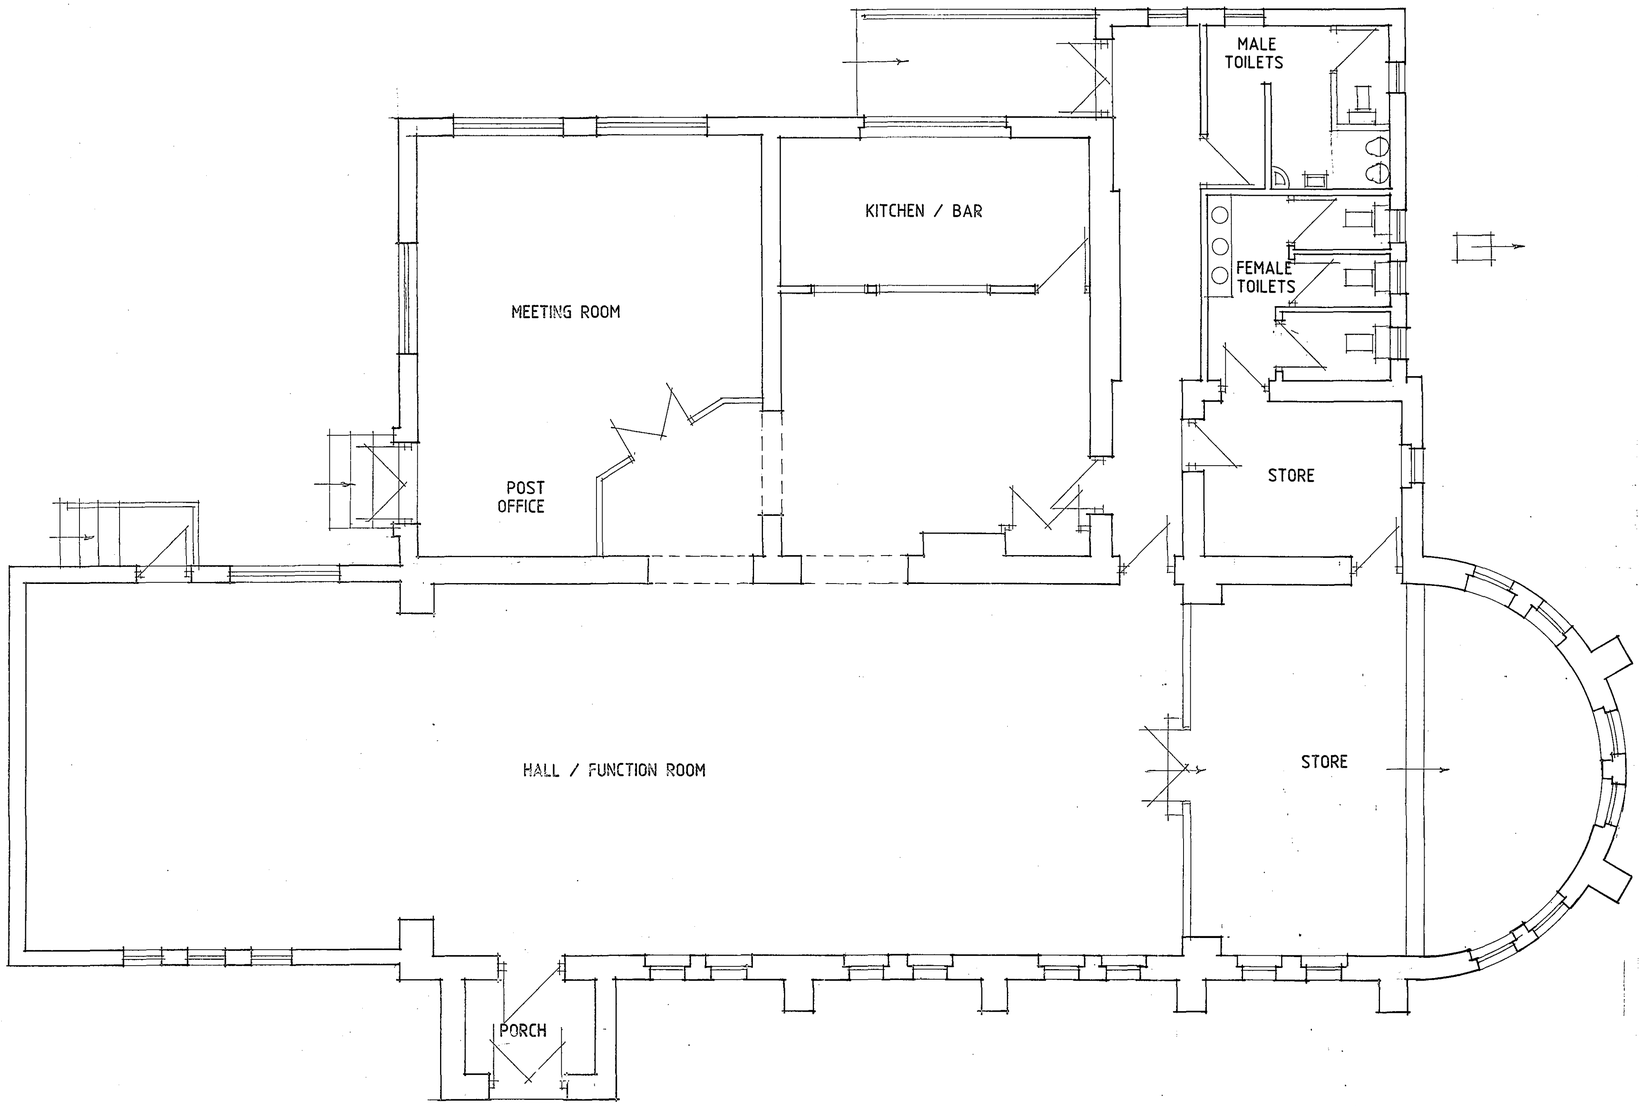


FLOOR PLAN

SHDC
Planning & Development
14 JUN 2005
Ref: 0806/05

Status
DESIGN
CONSULTANTS IN ARCHITECTURE & PLANNING

PROPOSED ALTERATIONS & EXTENSIONS TO MOULTON SEAS END VILLAGE HALL AT SEAS END ROAD, MOULTON SEAS END FOR MOULTON SEAS END VILLAGE HALL COMMITTEE

DETERMINED PLAN

PLAN AS EXISTING

1:50	SD04-033/1
FEB-05	B.GILHAM

2 Edinburgh Walk, Holbeach,
Spalding, Lincs. PE12 7AP.
Tel: 01406 424343 Fax: 01406 490702