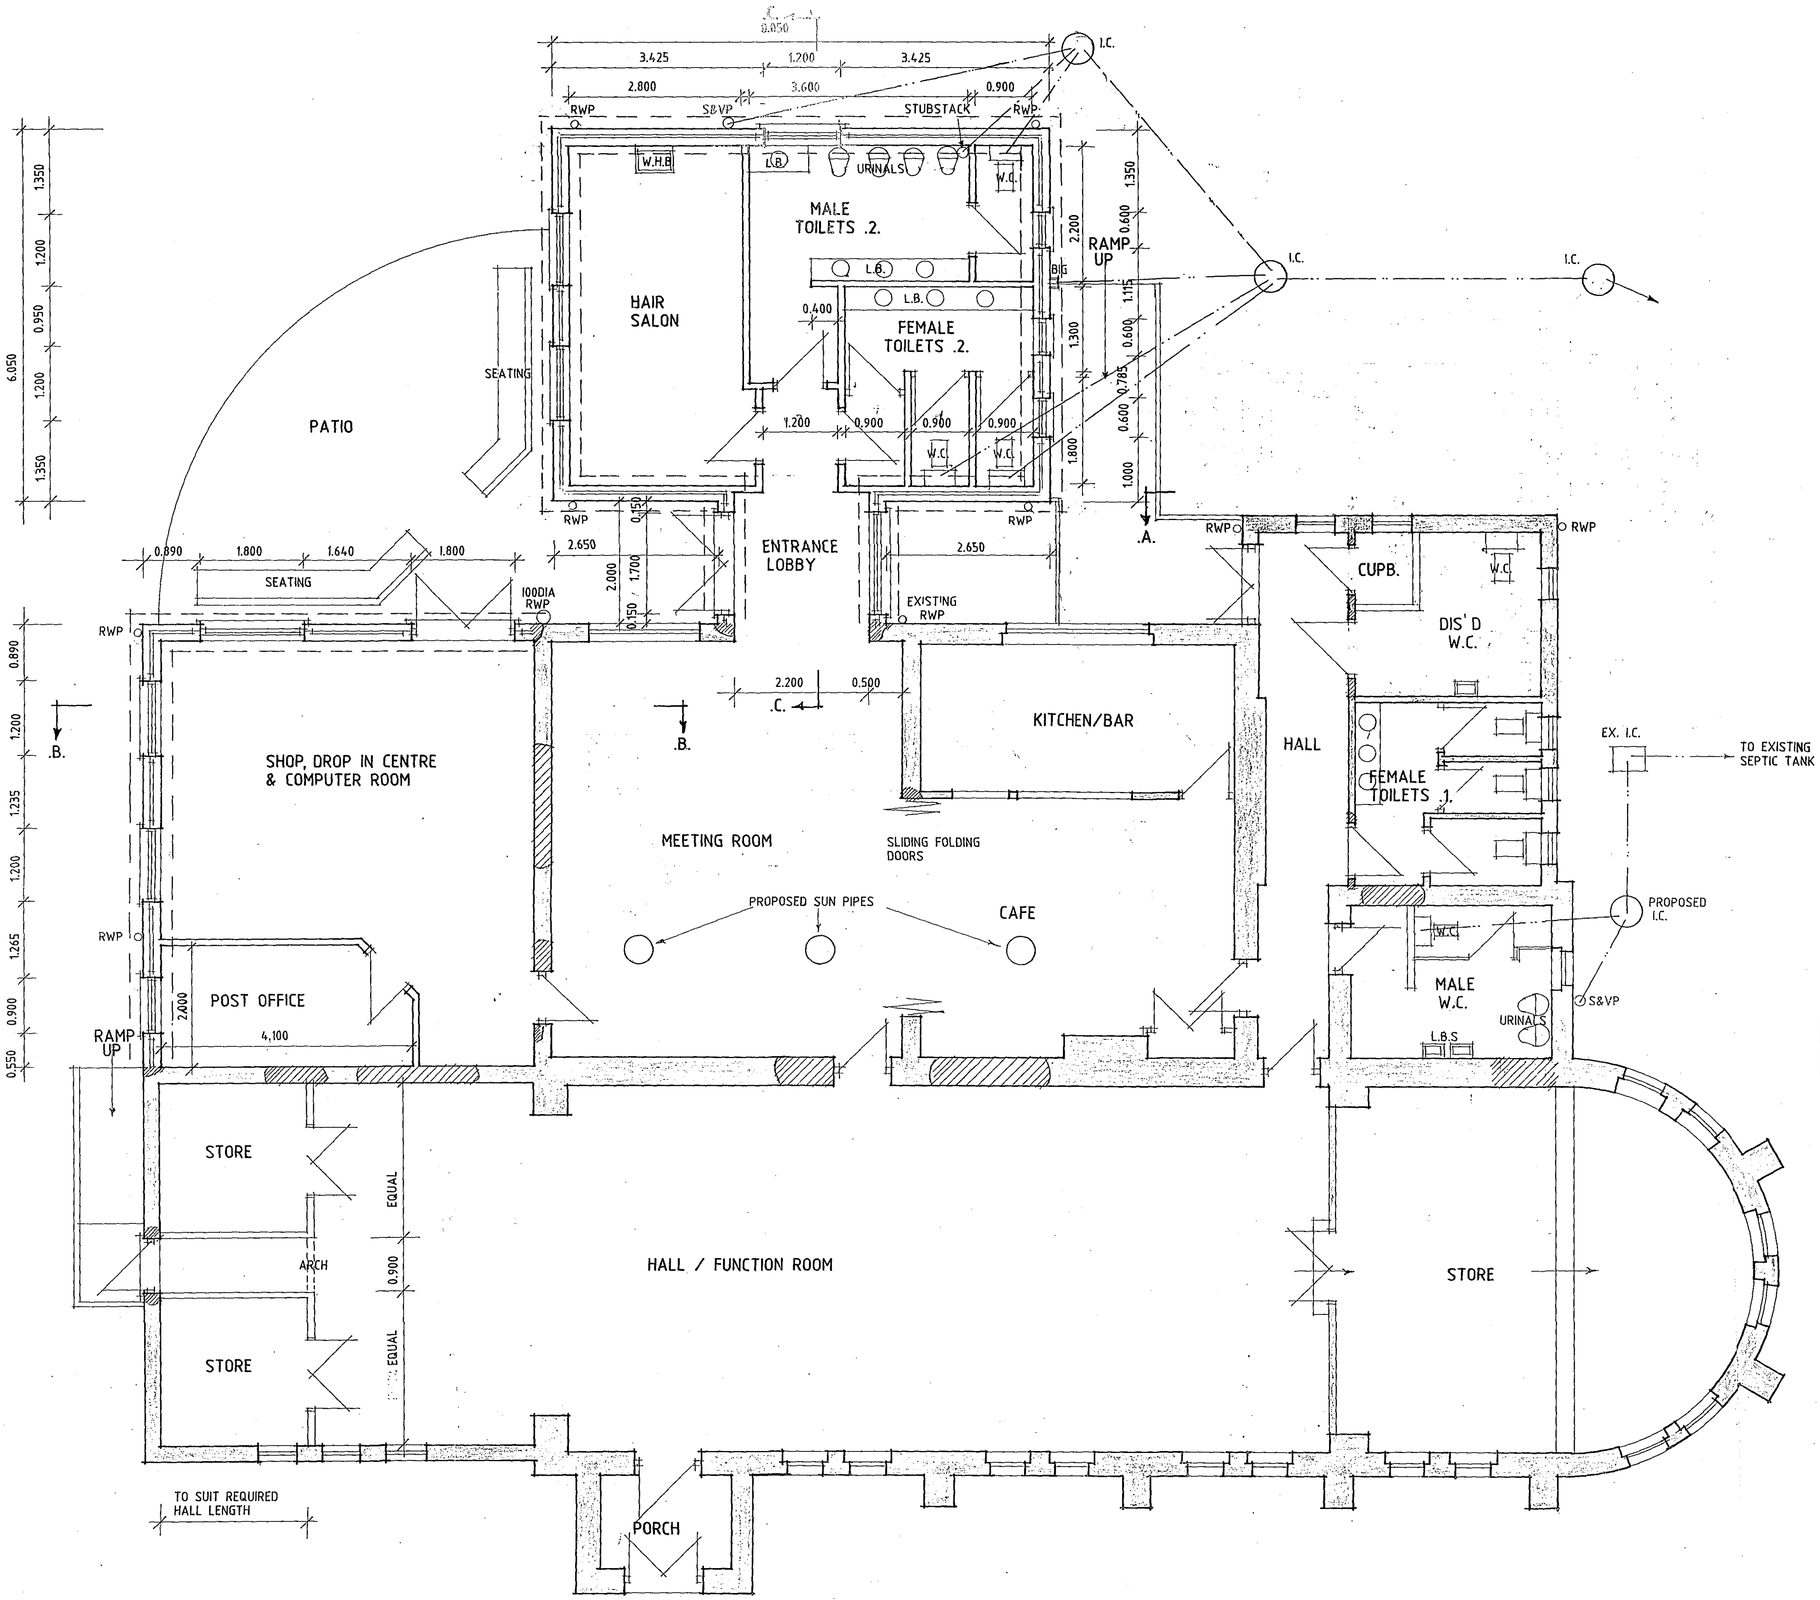


FLOOR PLAN

AMENDED PLAN
Ref. A1

SHDC Planning & Development
12 JUL 2005
Ref. 0806/05

B - ALTS - 8.7.05
A - DETAILS ADDED - 5.5.05

Status DESIGN
CONSULTANTS IN ARCHITECTURE & PLANNING

PROPOSED ALTERATIONS & EXTENSIONS TO MOULTON SEAS END VILLAGE HALL AT SEAS END ROAD, MOULTON SEAS END FOR

MOULTON SEAS END VILLAGE HALL COMMITTEE

PLAN AS PROPOSED

1:50	SD04-033/3
MARCH-05	B.GILHAM.

2 Edinburgh Walk, Holbeach, Spalding, Lincs. PE12 7AP
Tel: 01406 424343 Fax: 01406 490702