

DETERMINED
PLAN

SOUTH HOLLAND DC
HOUSING & PLANNING
27 JUN 2000
Ref: 0810/00

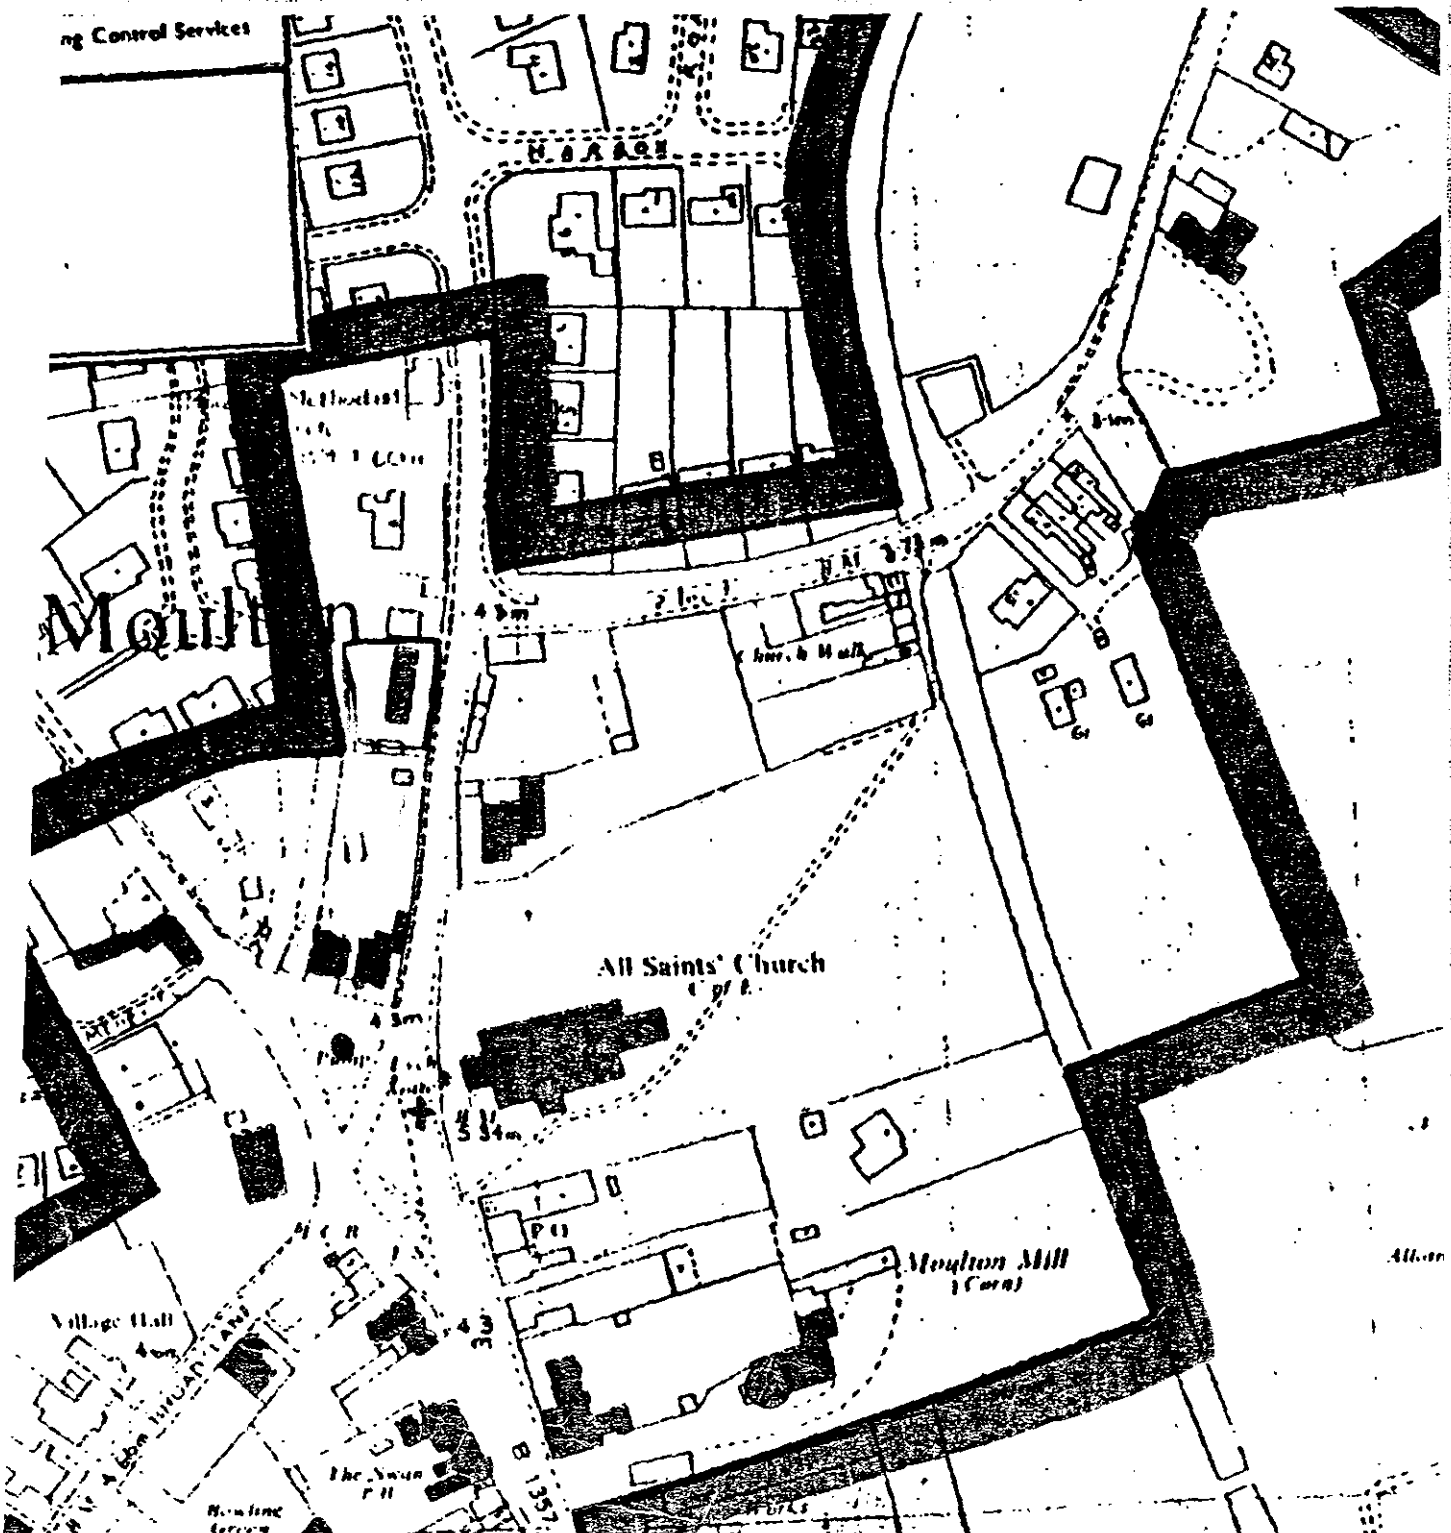

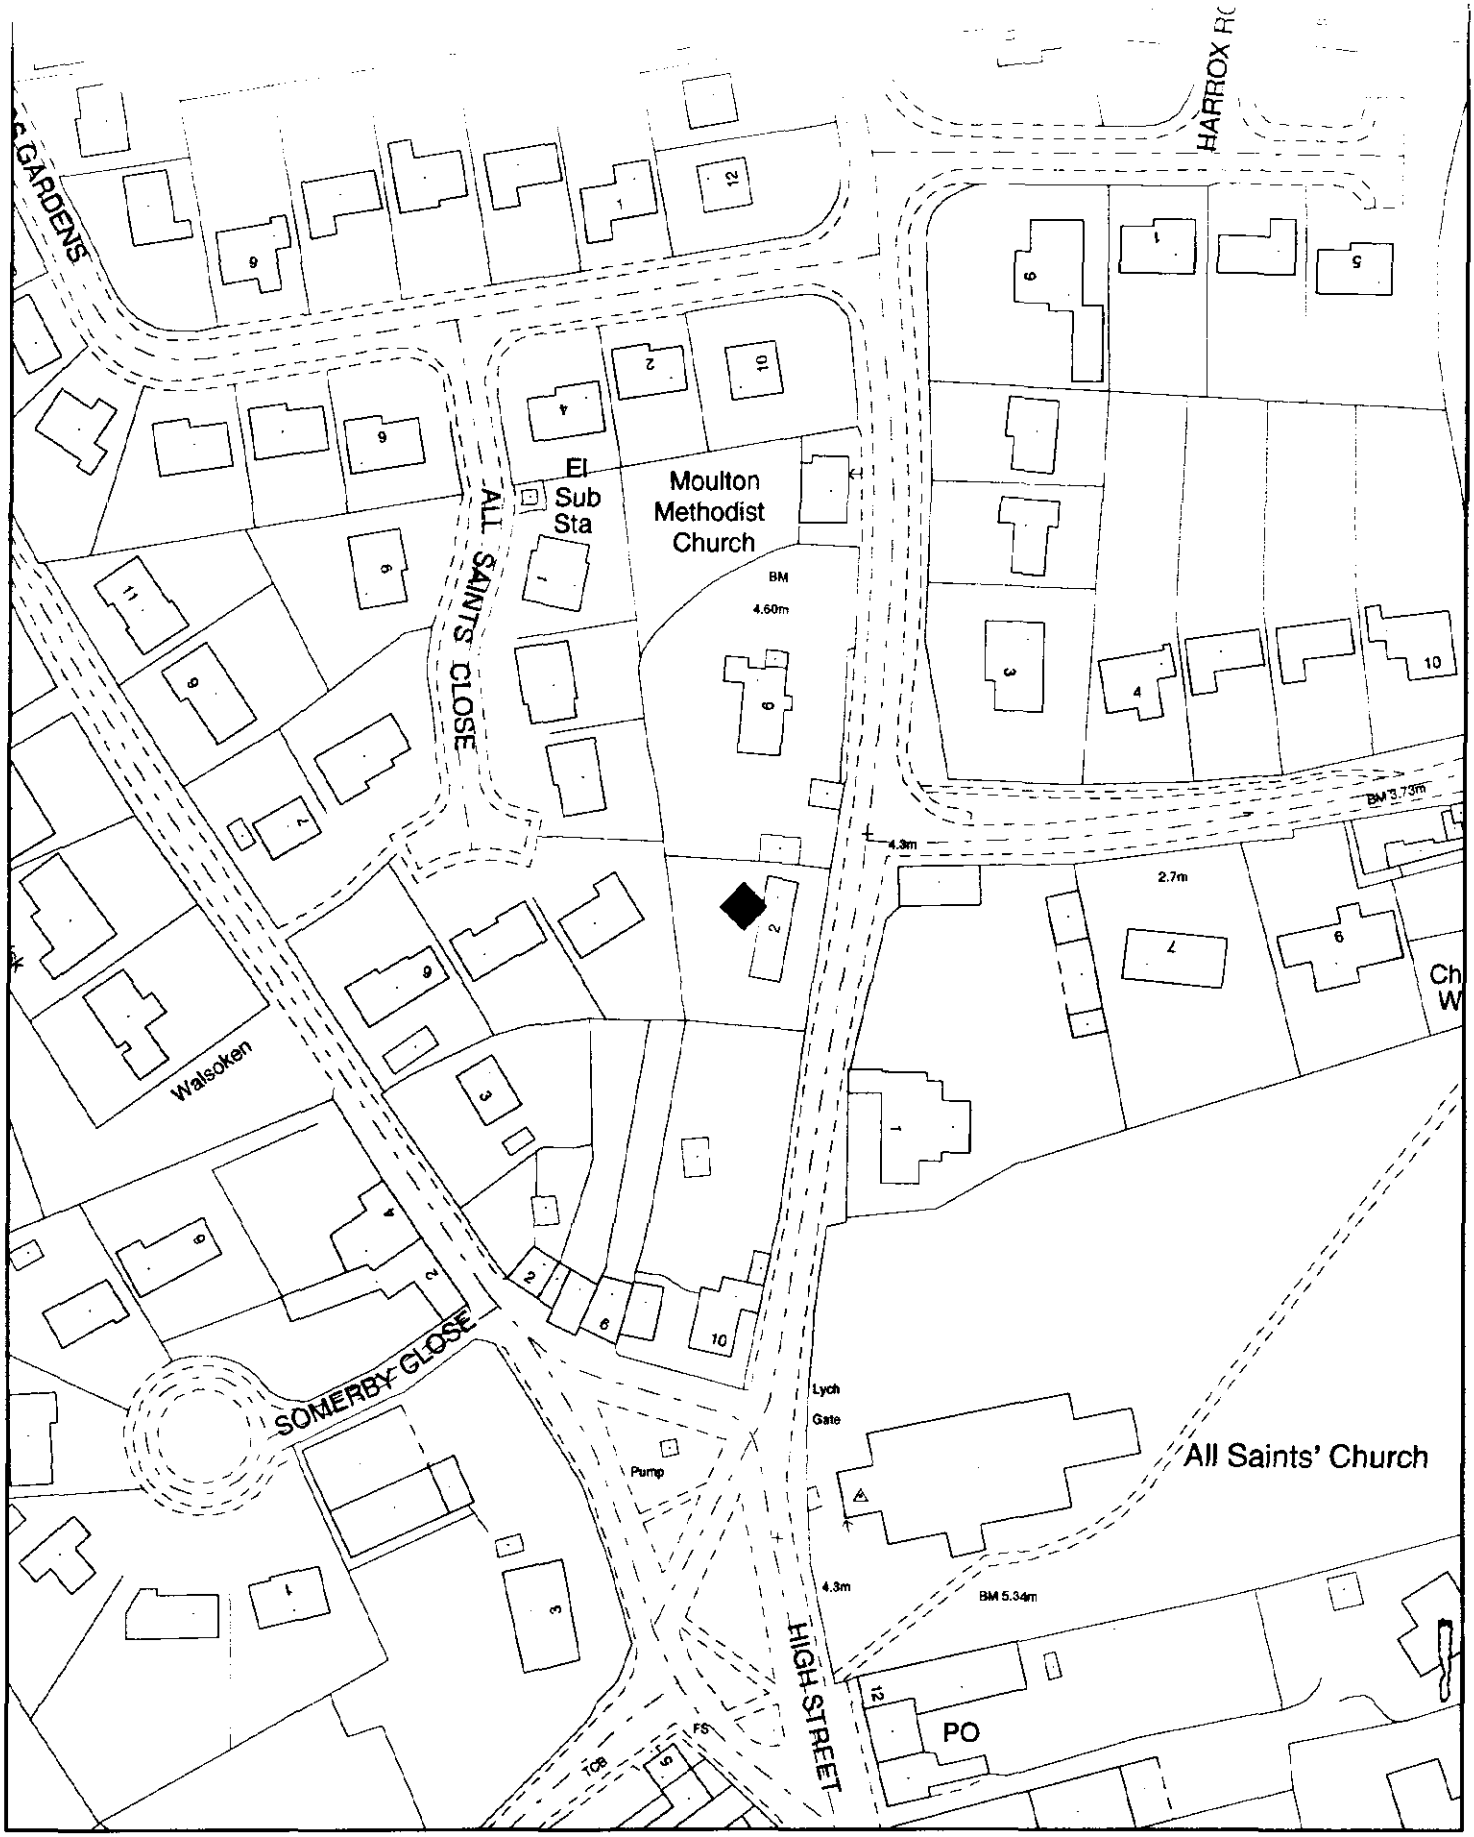

S O U T H
H O L L A N D
DISTRICT COUNCIL

Planning Application Location Plan
Ward Member Notification

H13/0810/00

Scale: 1:1250

FILE COPY

PLEASE DO NOT COPY THIS PLAN

This map is reproduced from Ordnance Survey material with permission of Ordnance Survey on behalf of Her Majesty's Stationery Office (c) Crown copyright. Unauthorised reproduction infringes Crown copyright and may lead to prosecution or civil proceedings. South Holland District Council LA079413 2000

Housing and Planning Services Department

Council Offices, Priory Road, Spalding, Lincolnshire
PE11 2XE