



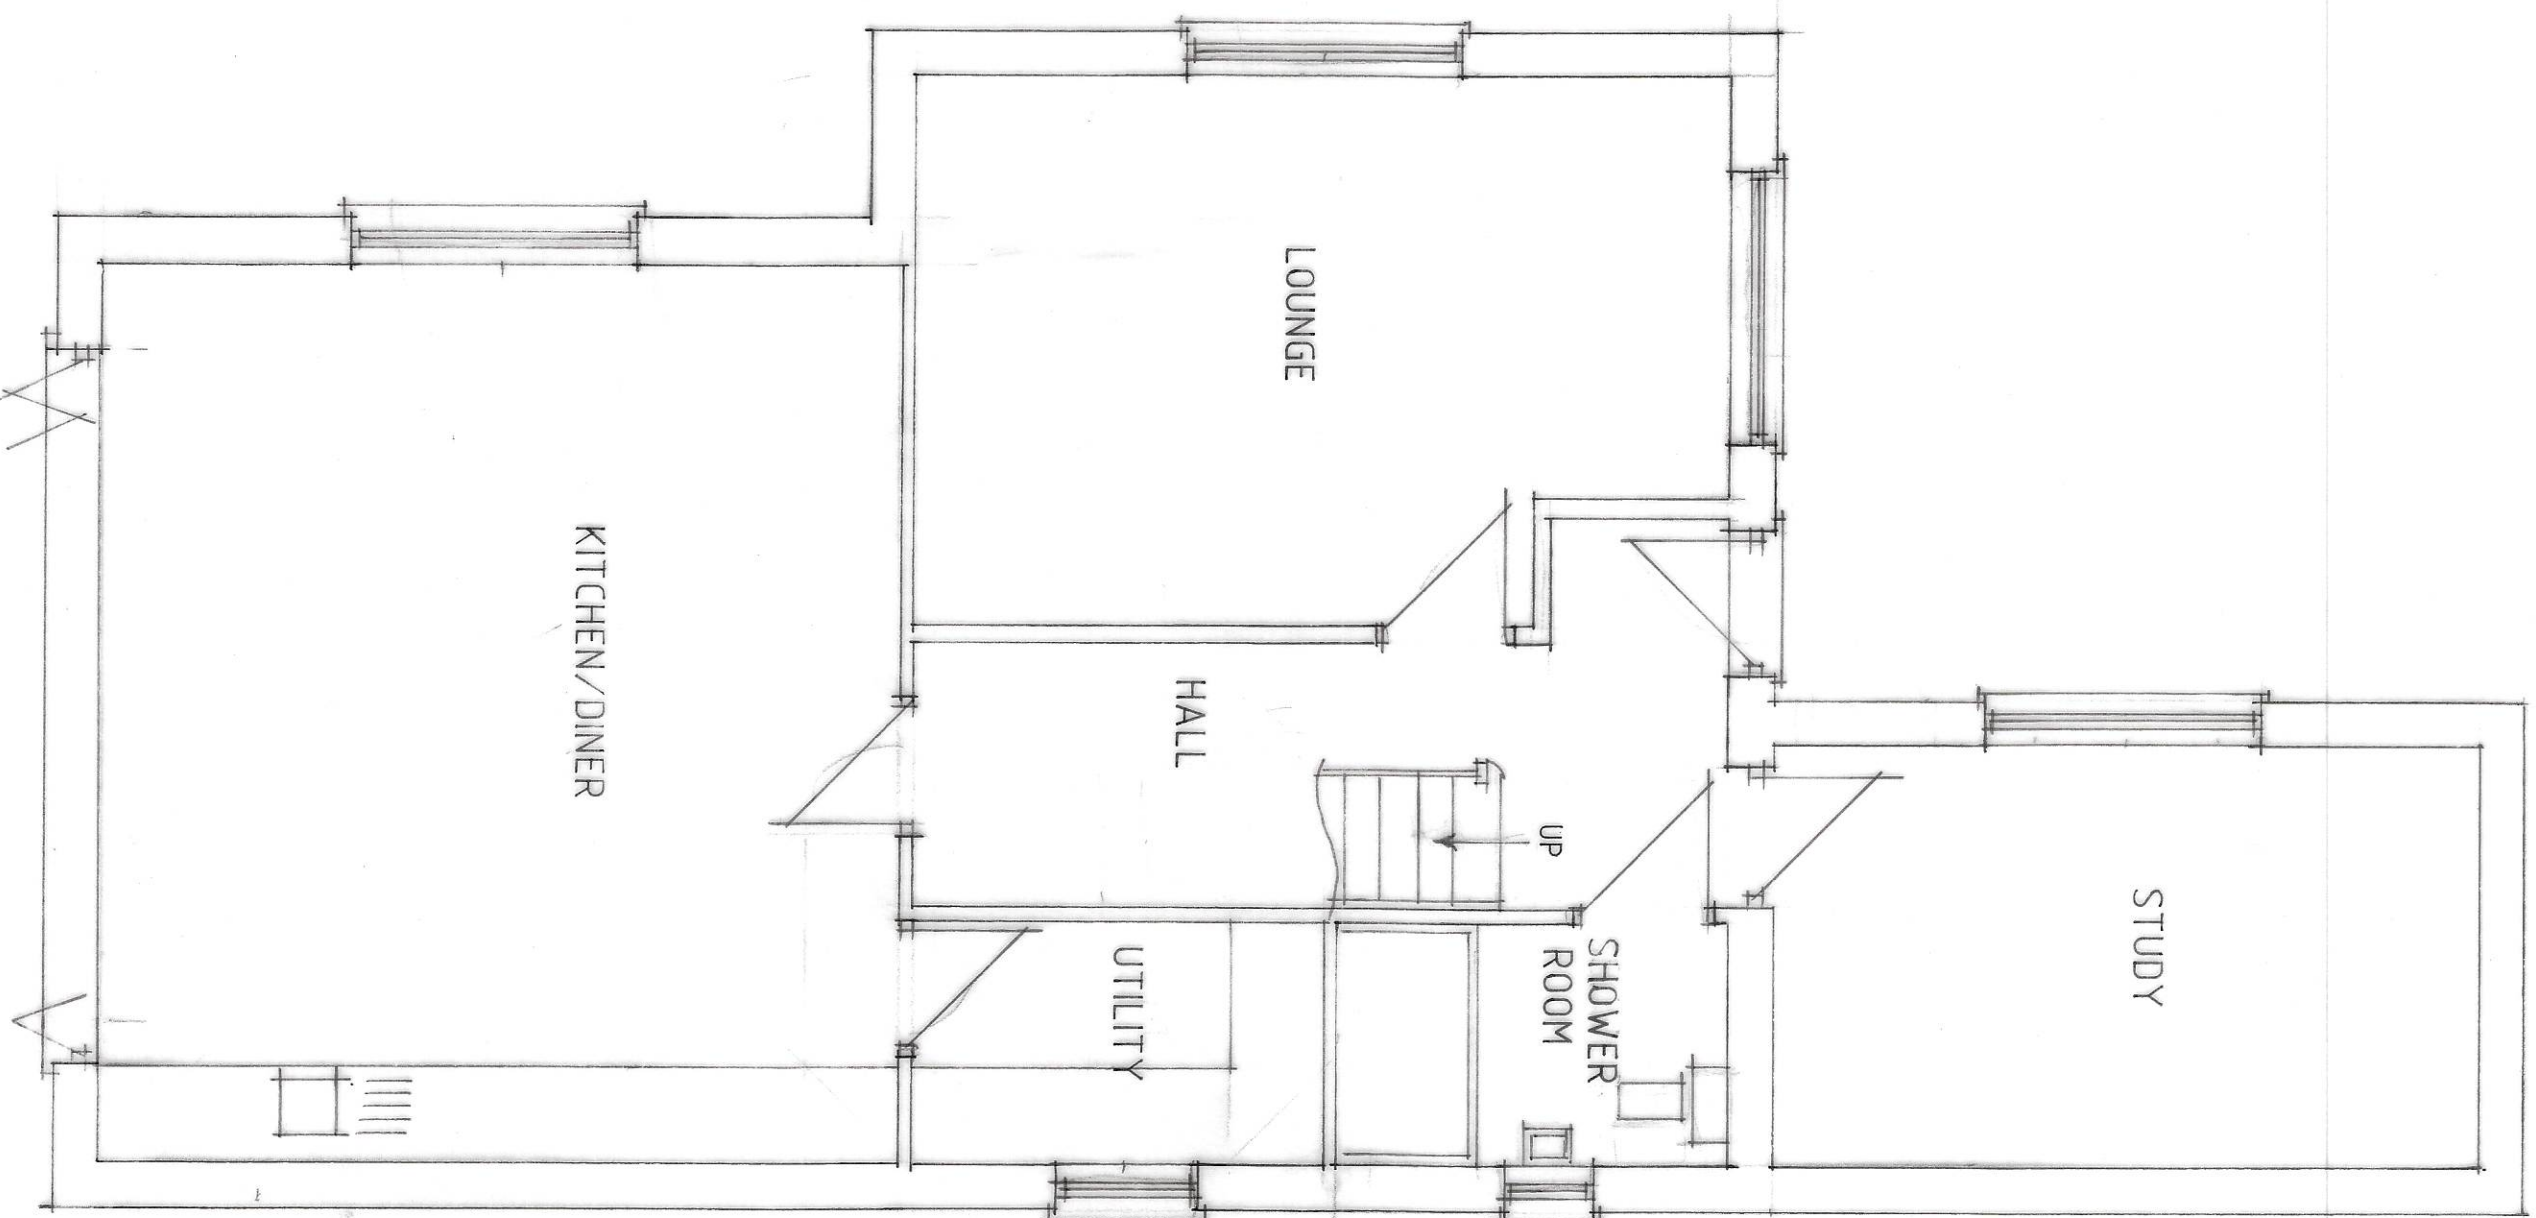

GROUND FLOOR PLAN

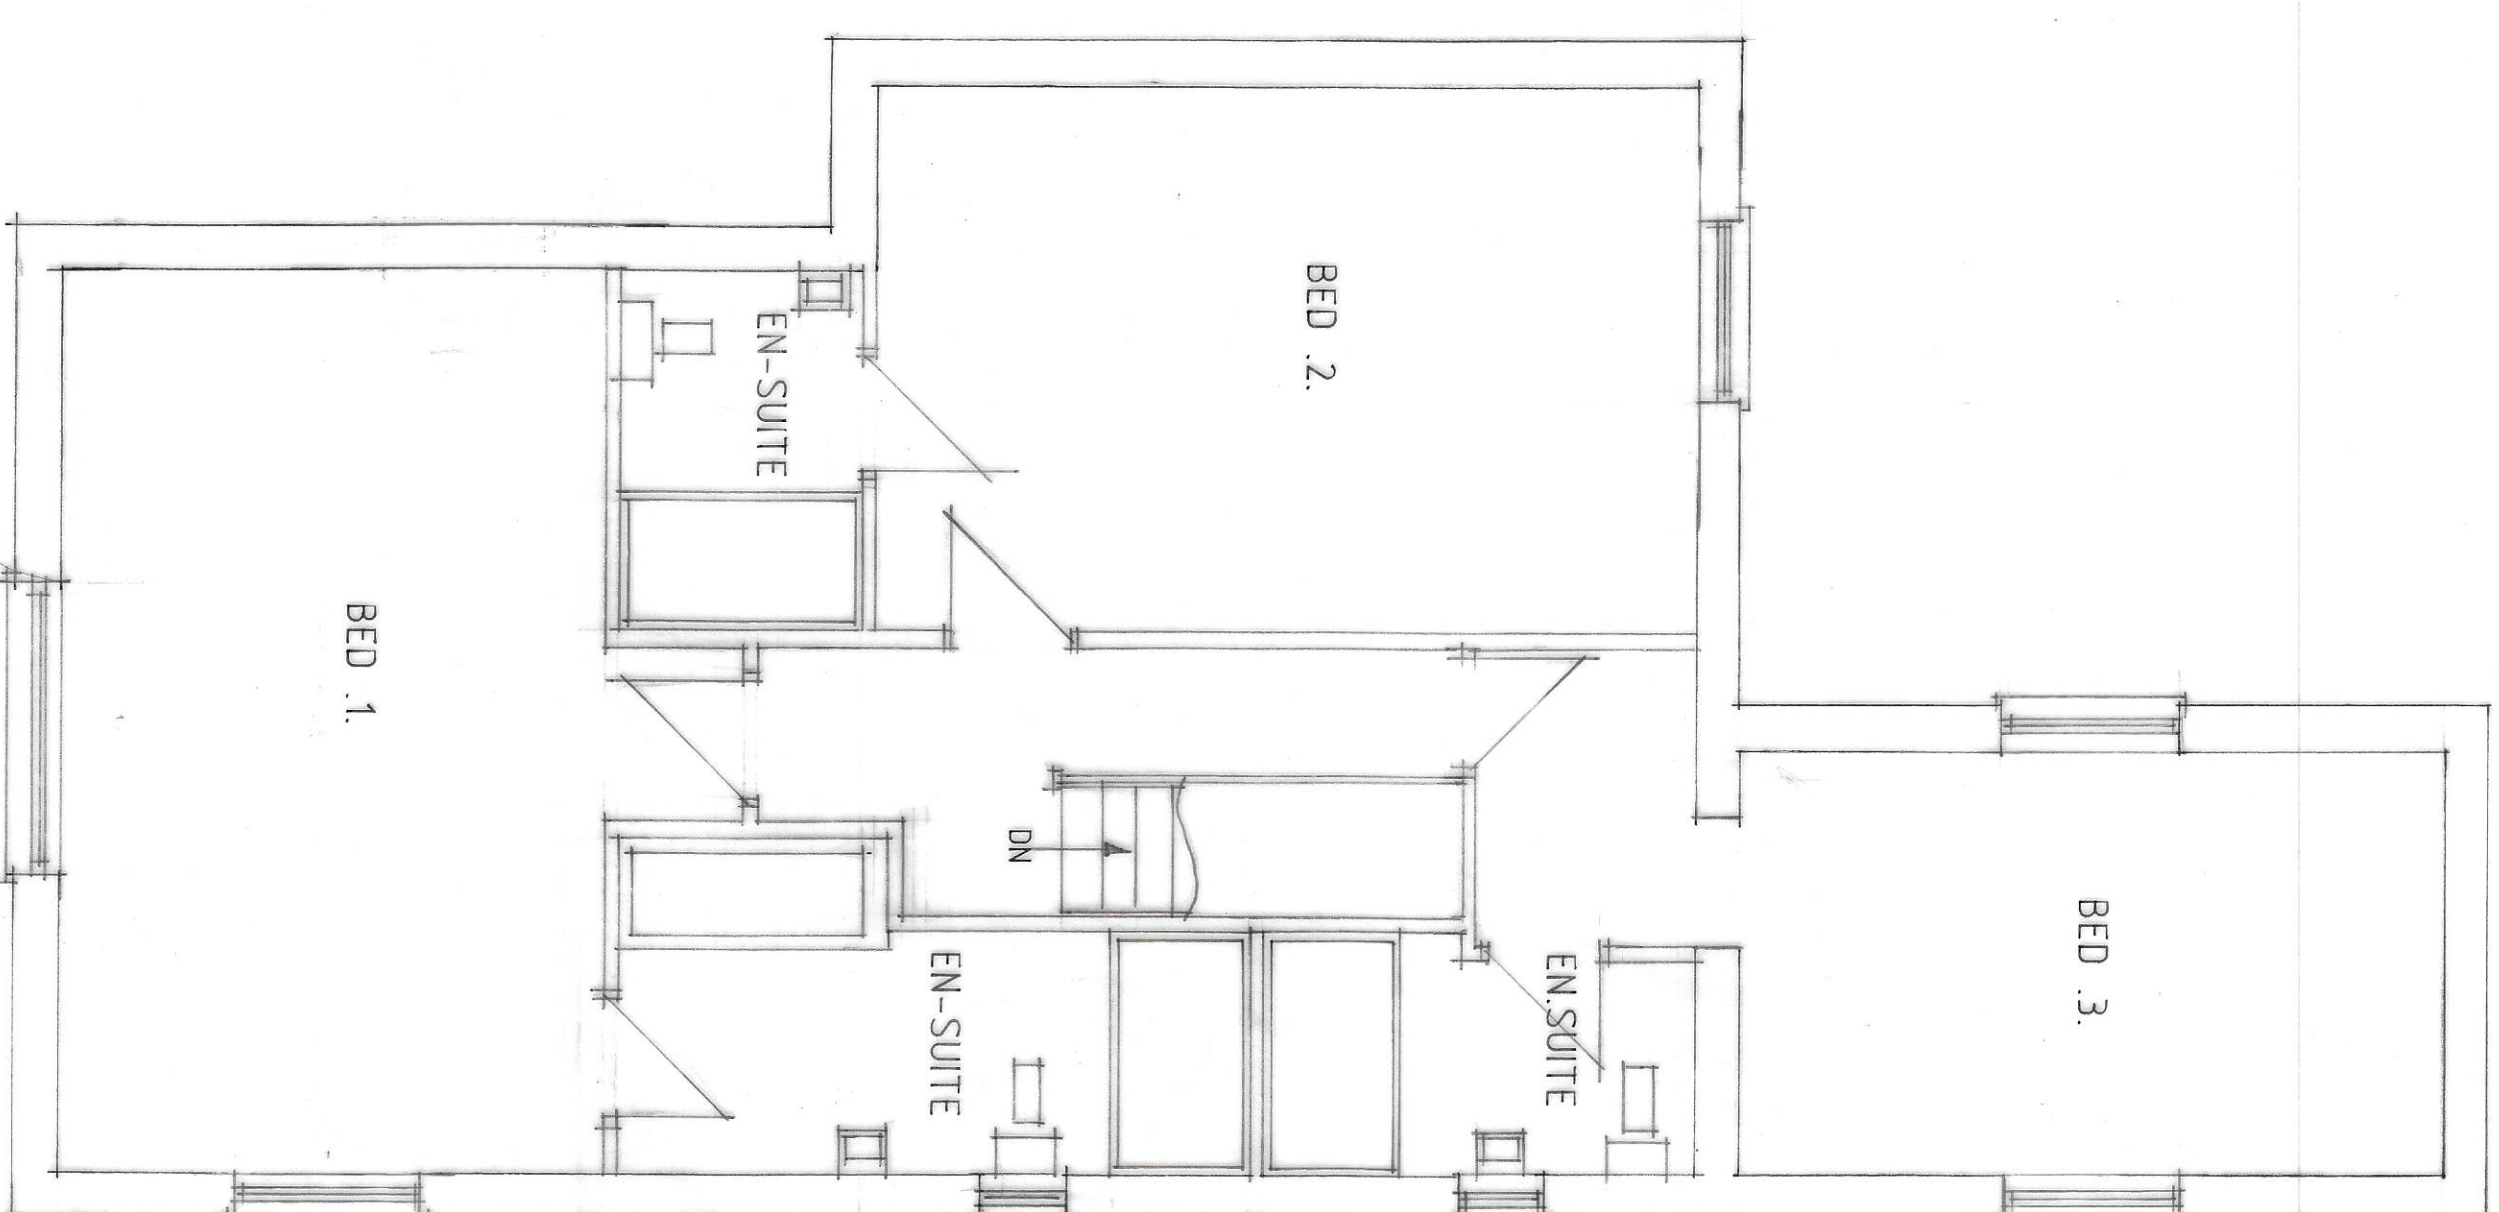

FIRST FLOOR PLAN

D - ALTS - 39.25
C - ALTS - 87.25
B - ALTS - 26.25
A - ALTS - 284.25

Status
DESIGN
CONSULTANTS IN ARCHITECTURE & PLANNING

PROPOSED HOUSE TO REAR
OF MOULTON BUTCHERS,
18 HIGH STREET, MOULTON
FOR

MR. A. WOODS.

HOUSE FLOOR PLANS

1:50 | SD24-028/3

APRIL -25 | B. GILHAM.

2 Edinburgh Walk, Holbeach,
Spalding, Lincs PE12 7NP
Tel: 01406 424343 Fax: 01406 699702

