
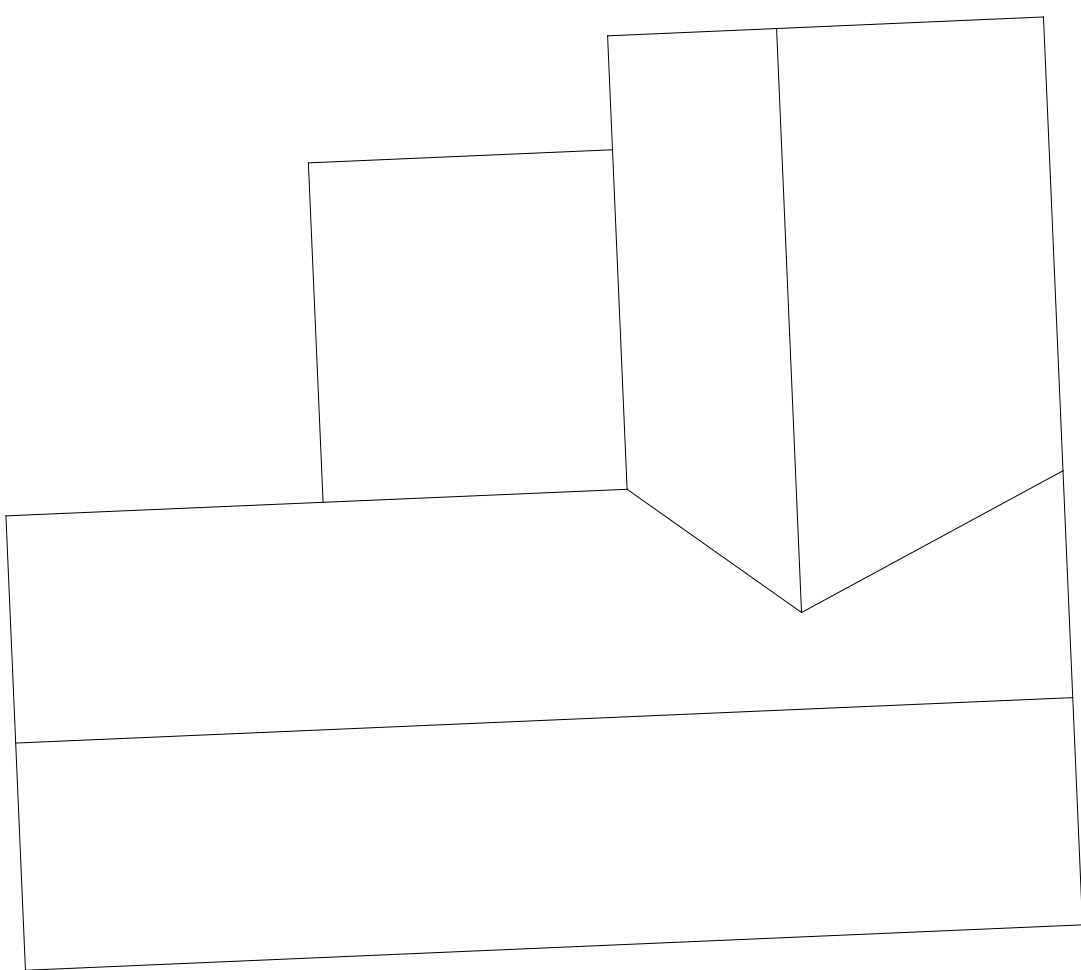
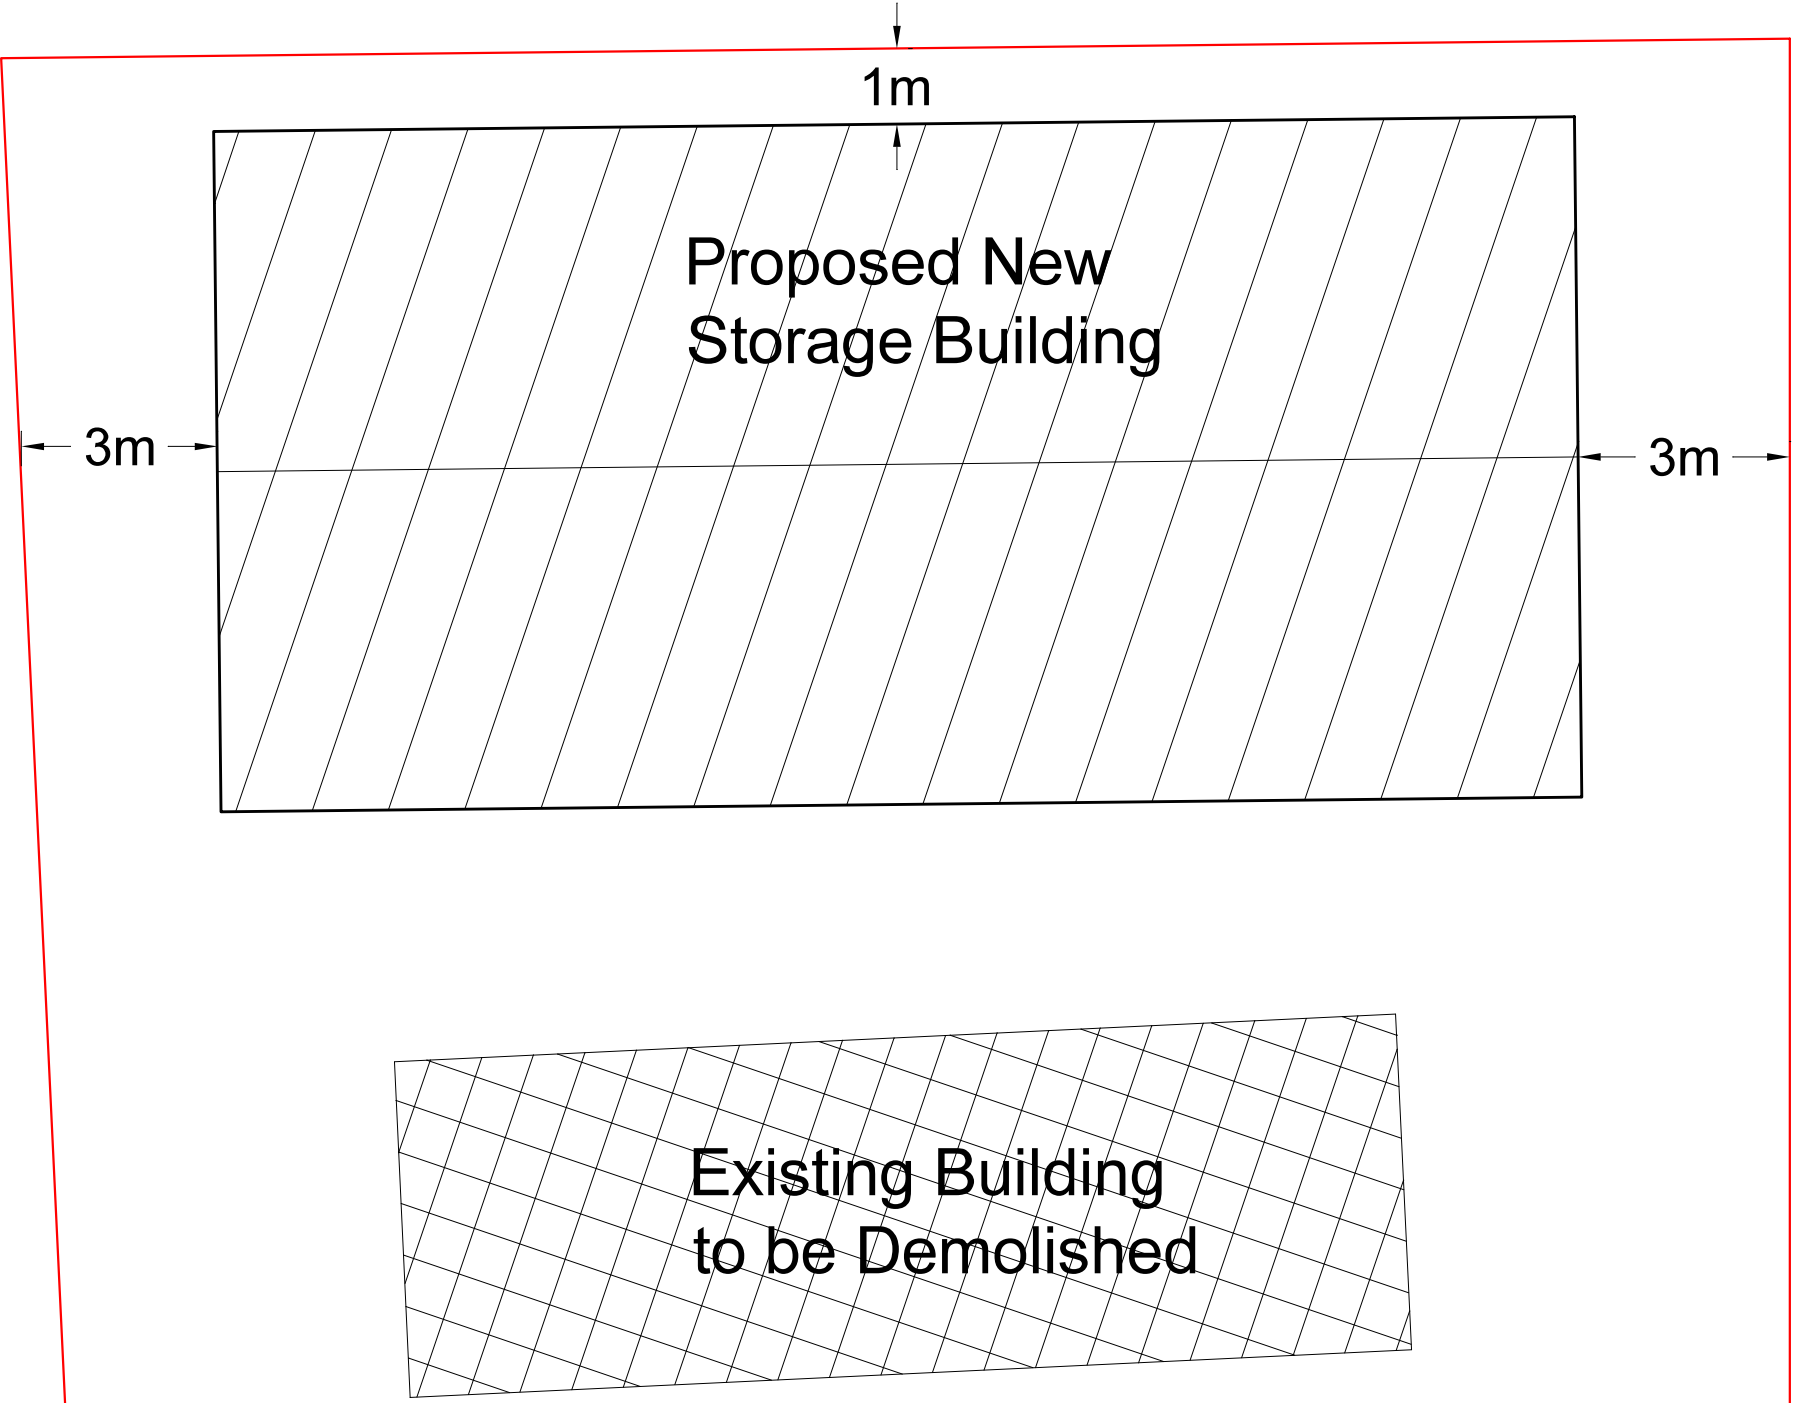
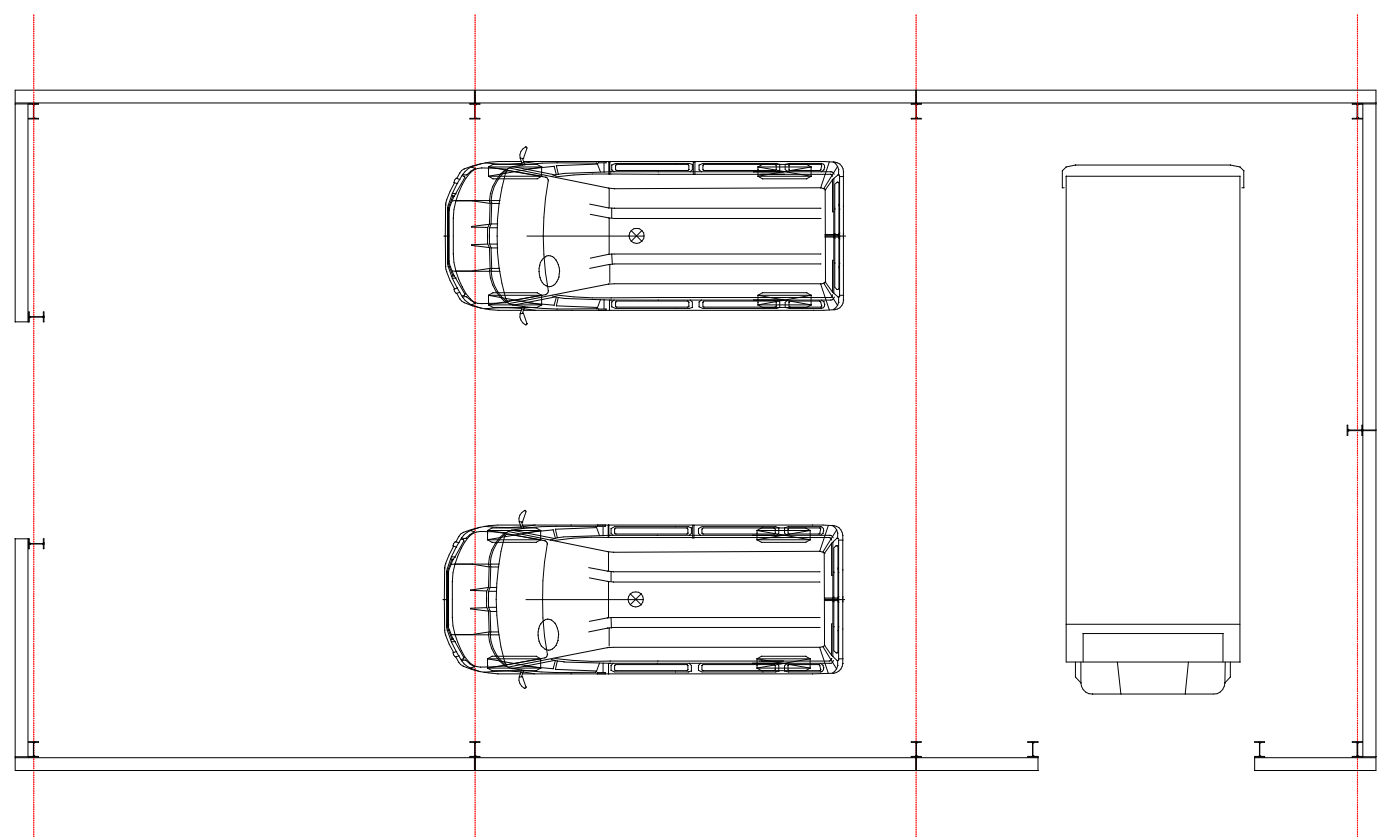


Proposed New Storage Building.
To Provide Secure Storage of property owners goods.

Camper Van
Vehicles / Vans used by the owner in connection with their business.

Steel framed building
Roller Shutter Doors
Steel Personel Door


Light Grey Metal Roof Sheets
Green Metal Wall Sheets

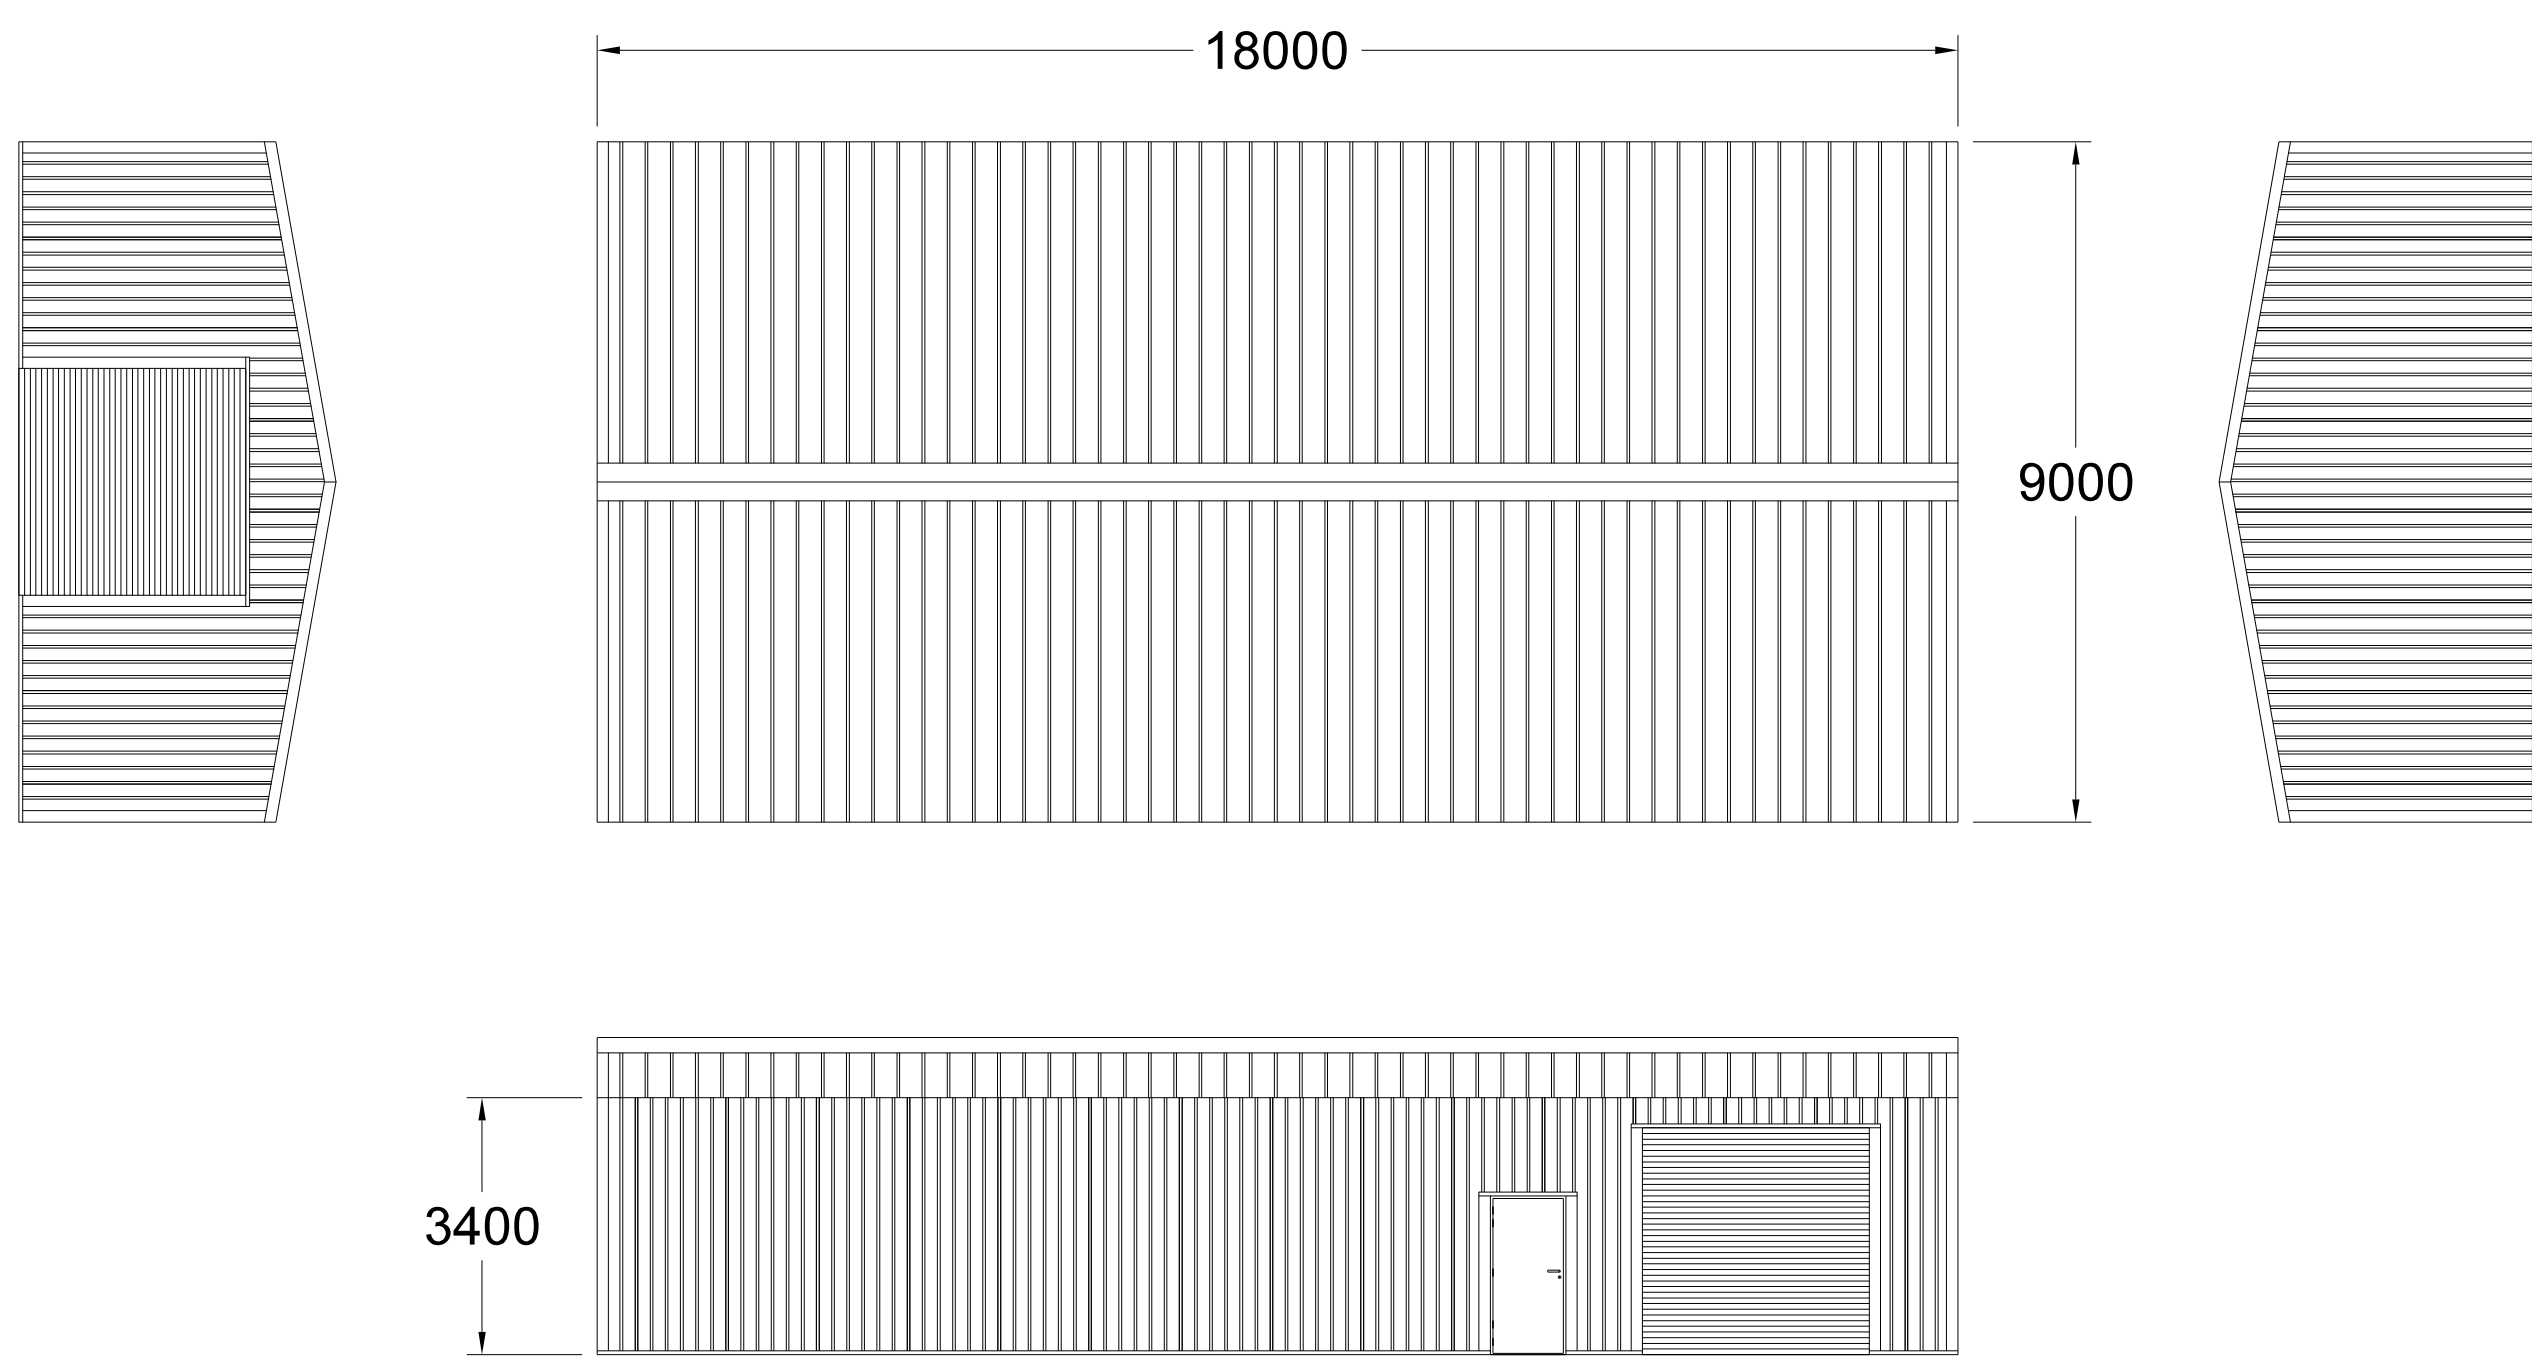

New Building Location
Easting / Northing - 530187 , 325026
What3Words: splits.ducks.roughness
42 High Road, Moulton, Spalding,
Lincolnshire, PE12 6PE.

A151 - High Road

Property Boundary

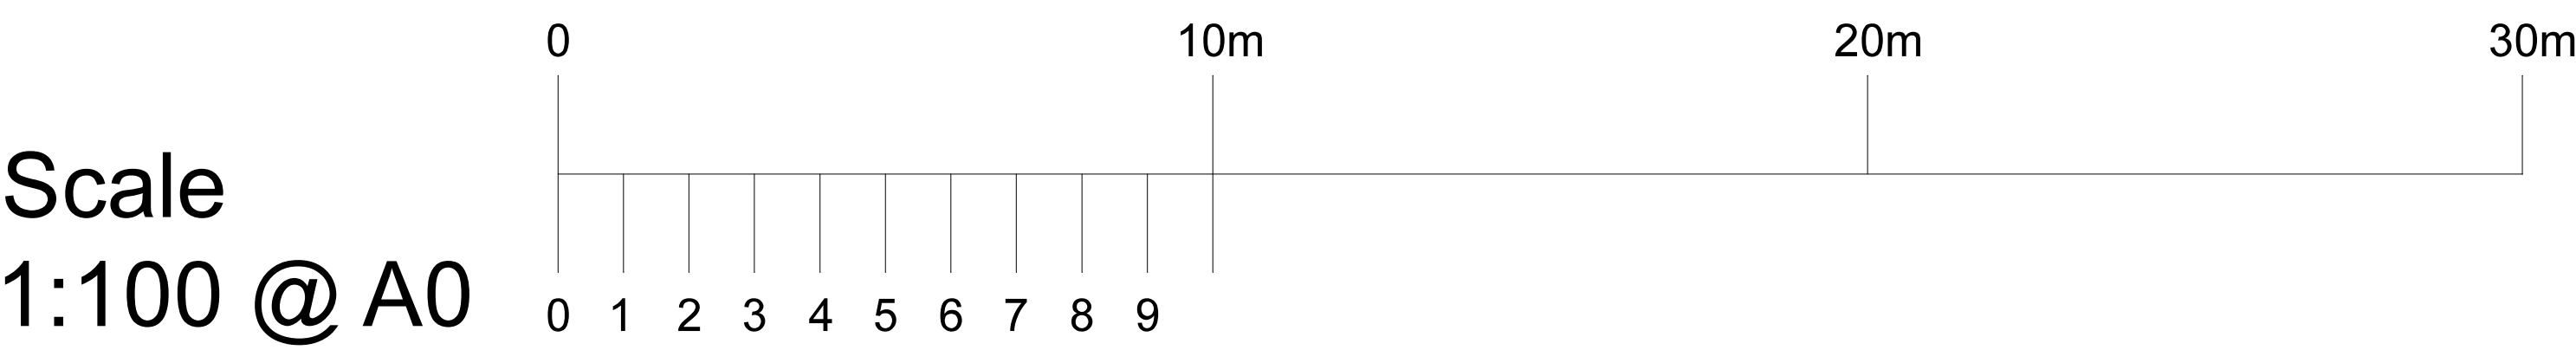

Munton & Clayton Steelwork
Services Ltd

10 High Road, Moulton,
Spalding, Lincolnshire,
PE12 6PE.

Reference: 1113	Sheet No: PL01a	Drawn: PAG	Date: 03/10/2024
Client: Jamie Clayton		Contract: Secure Storage Building	