


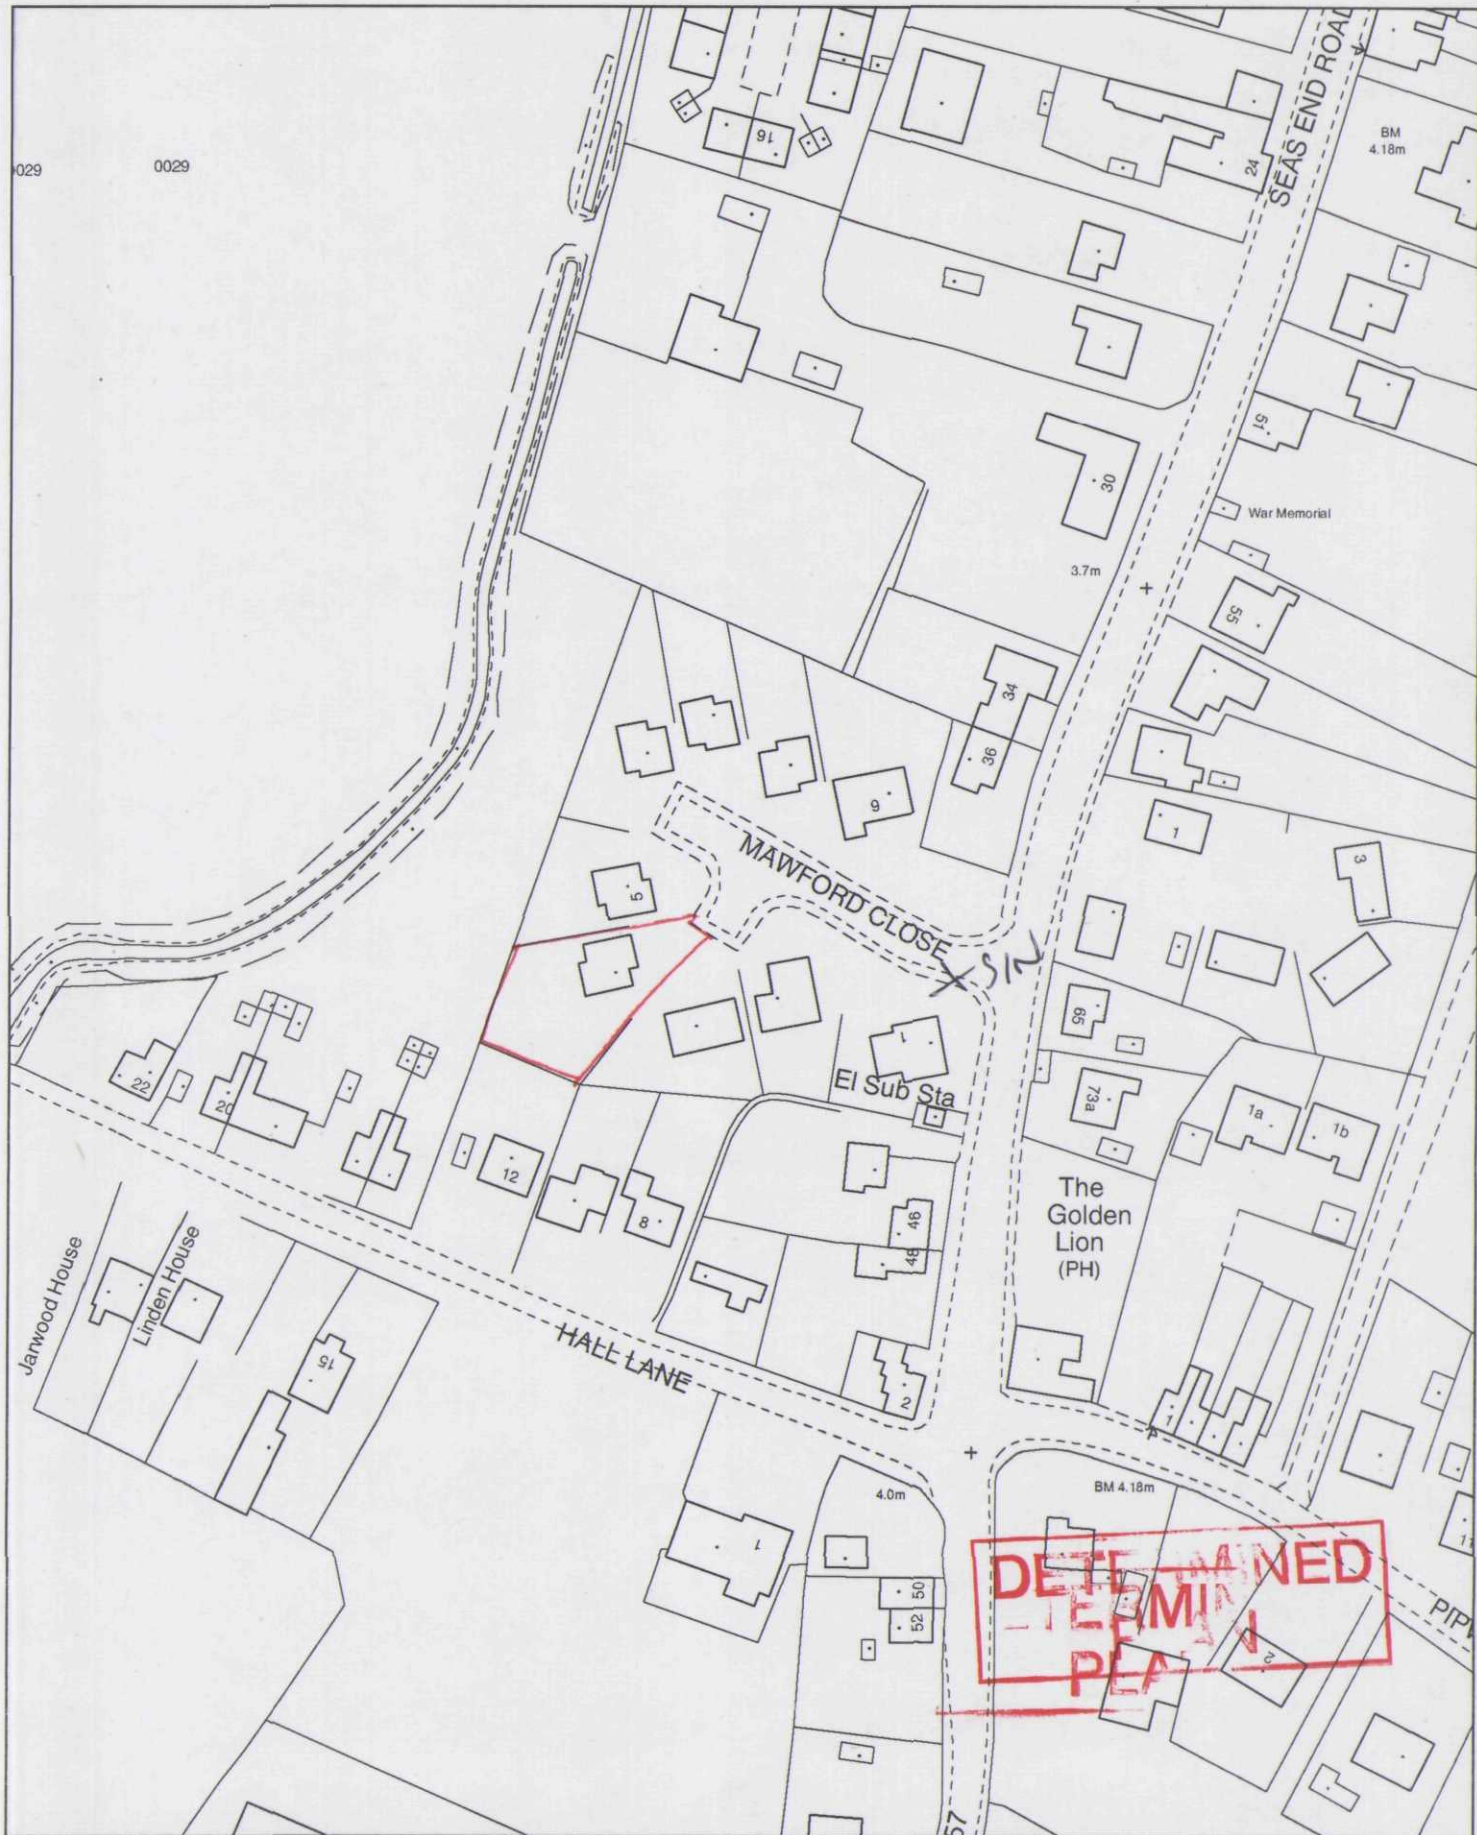

This copy has been produced specifically for the map return SHDC Planning & Development scheme purposes only. No further copies may be made.

Scale: 1:1250

Council Offices, Priory Road, Spalding,
Lincolnshire PE11 2XE

This map is reproduced from Ordnance Survey material with permission of Ordnance Survey on

Ref: 0832/04

22 JUN 2004