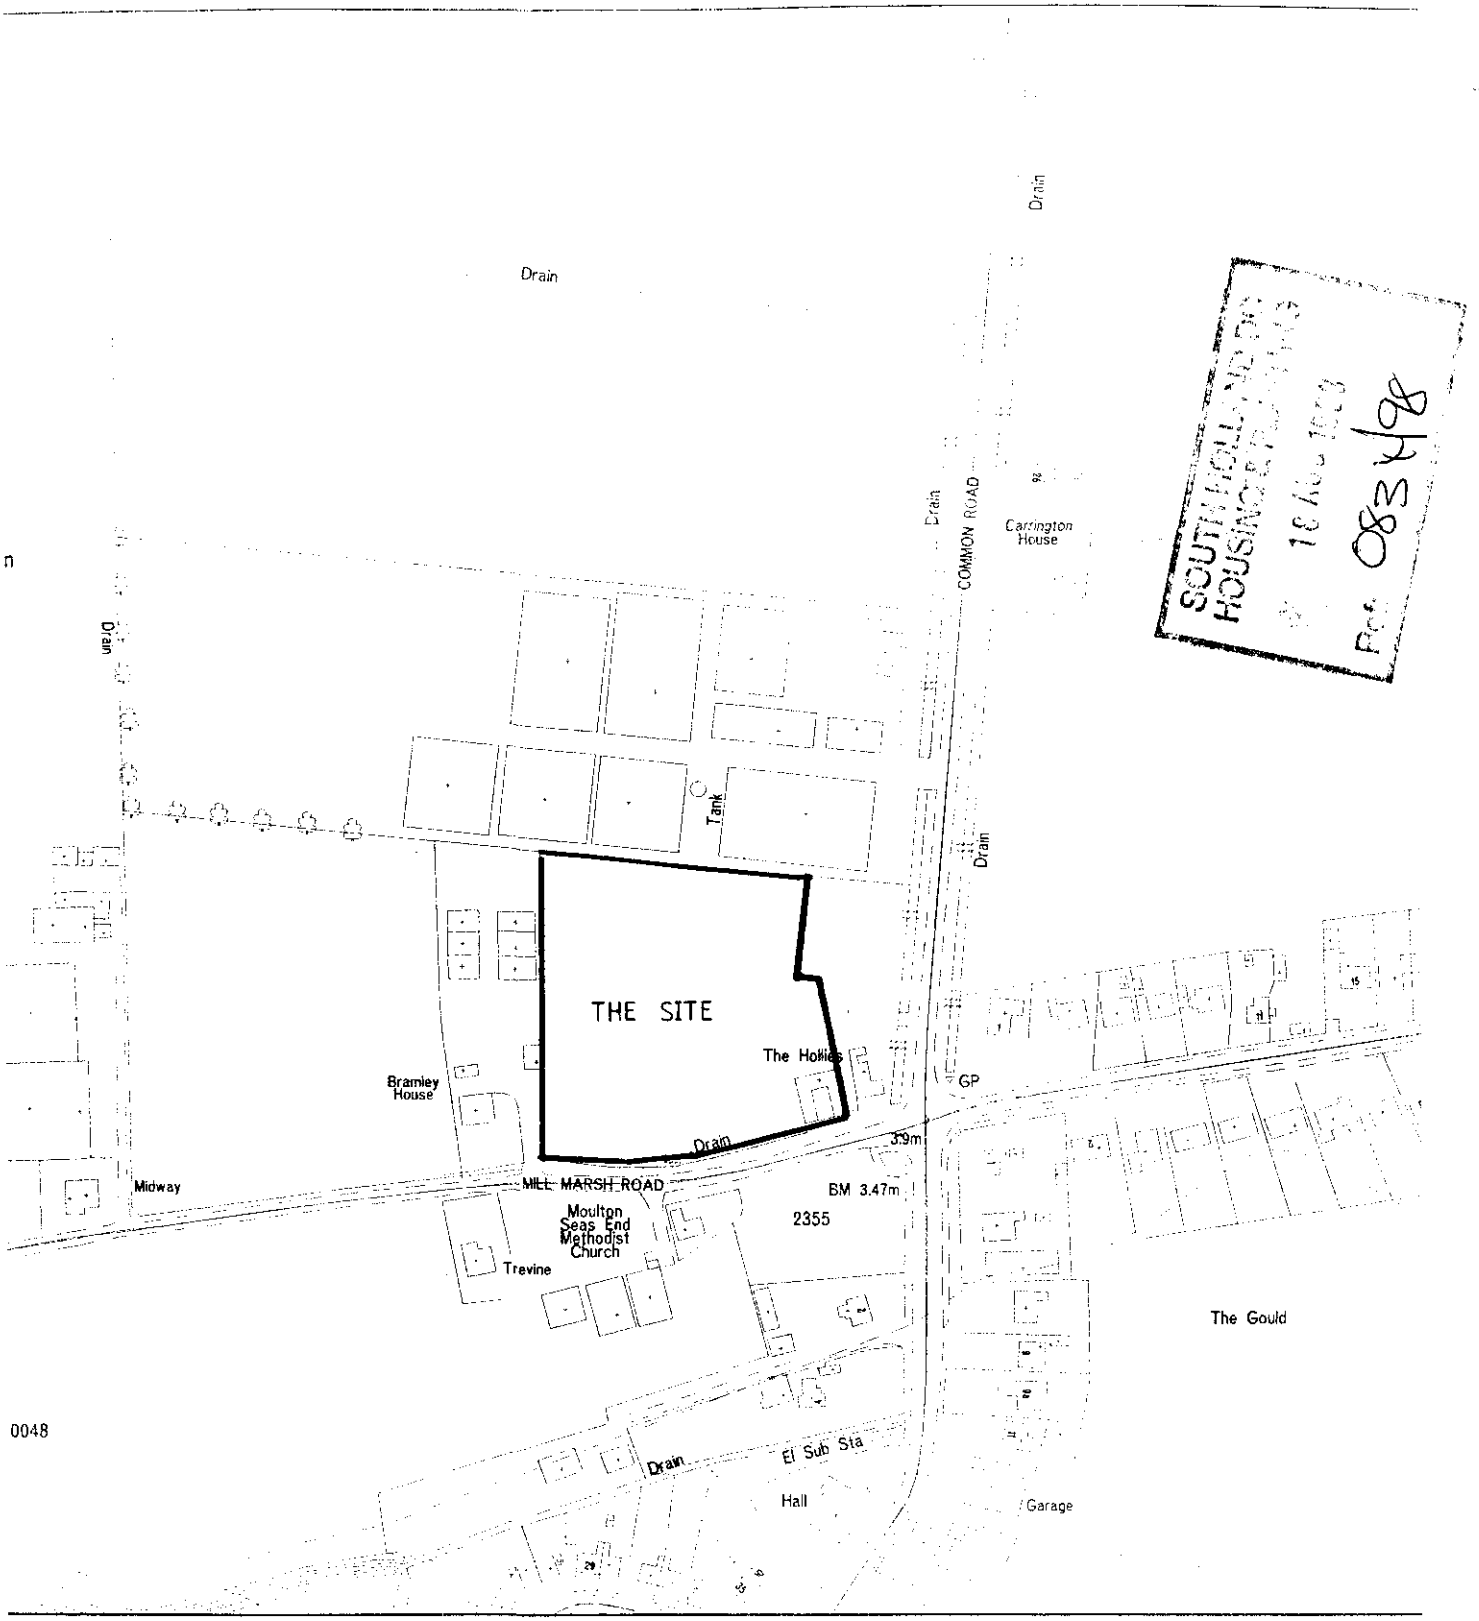


SOUTH HOLLAND DISTRICT COUNCIL
18 AUG 1998
Ref. 0834/98

SOUTH HOLLAND DISTRICT COUNCIL

Council Offices
Priory Road
Spalding
Lincolnshire
PE11 2XE

Tel 01775 761161

This copy has been produced specifically for Planning and Building Control purposes only. No further copies may be made

N