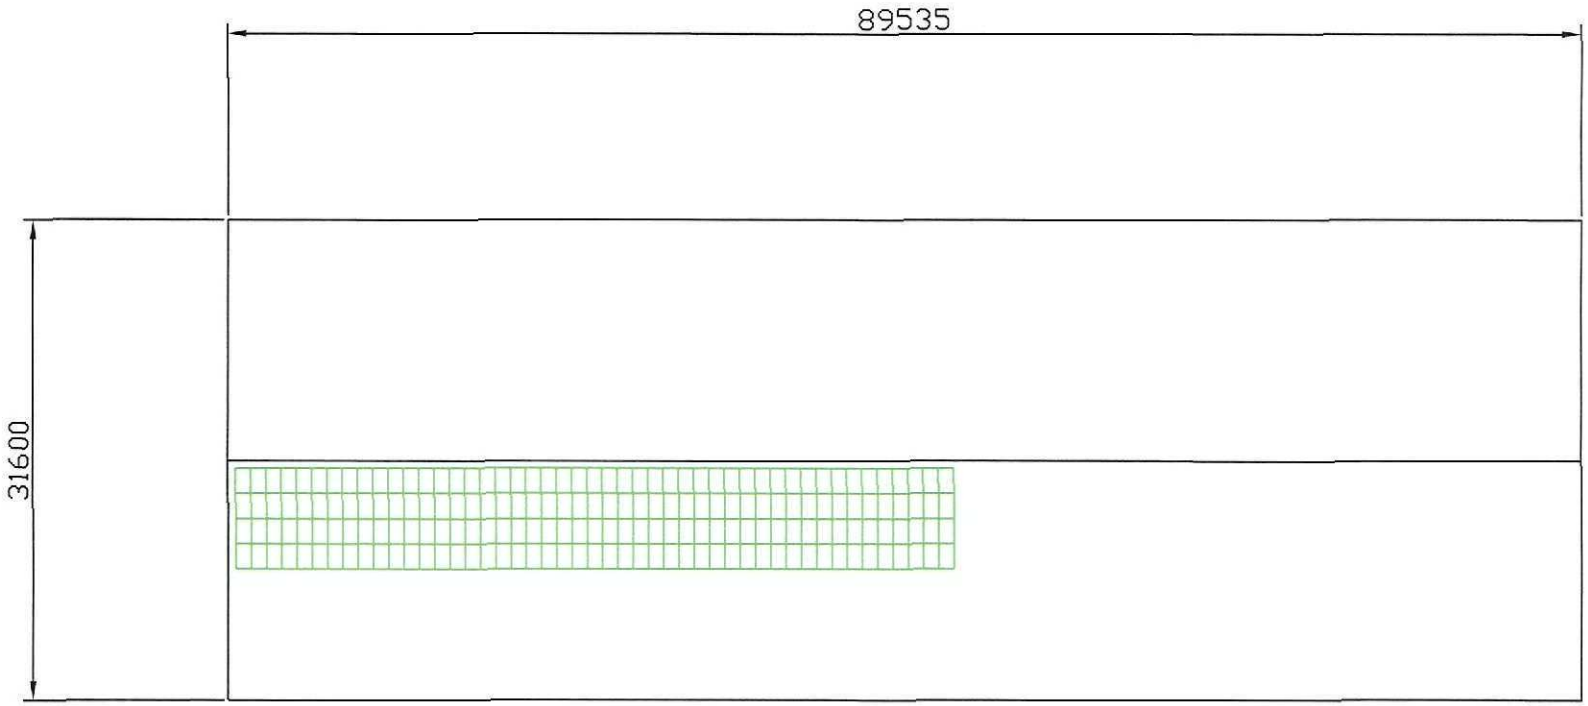



Planning Dept
04 NOV 2011
Ref: 0851-11

PLAN VIEW

AW Consulting
Little Bytham. NG33 4RA
01780 410182 07860 502999

| | | | |
|---|---|---|---|
| CLIENT: LARK ENERGY LTD. | | TITLE: MOULTON BULB PLAN VIEW | |
| DATE: 24/10/11 | SCALE: 1:500 | DAWN BY: A.M.W. | DRG. NO.: MB01 SHEET 3 |