



Form New Glazed Screen


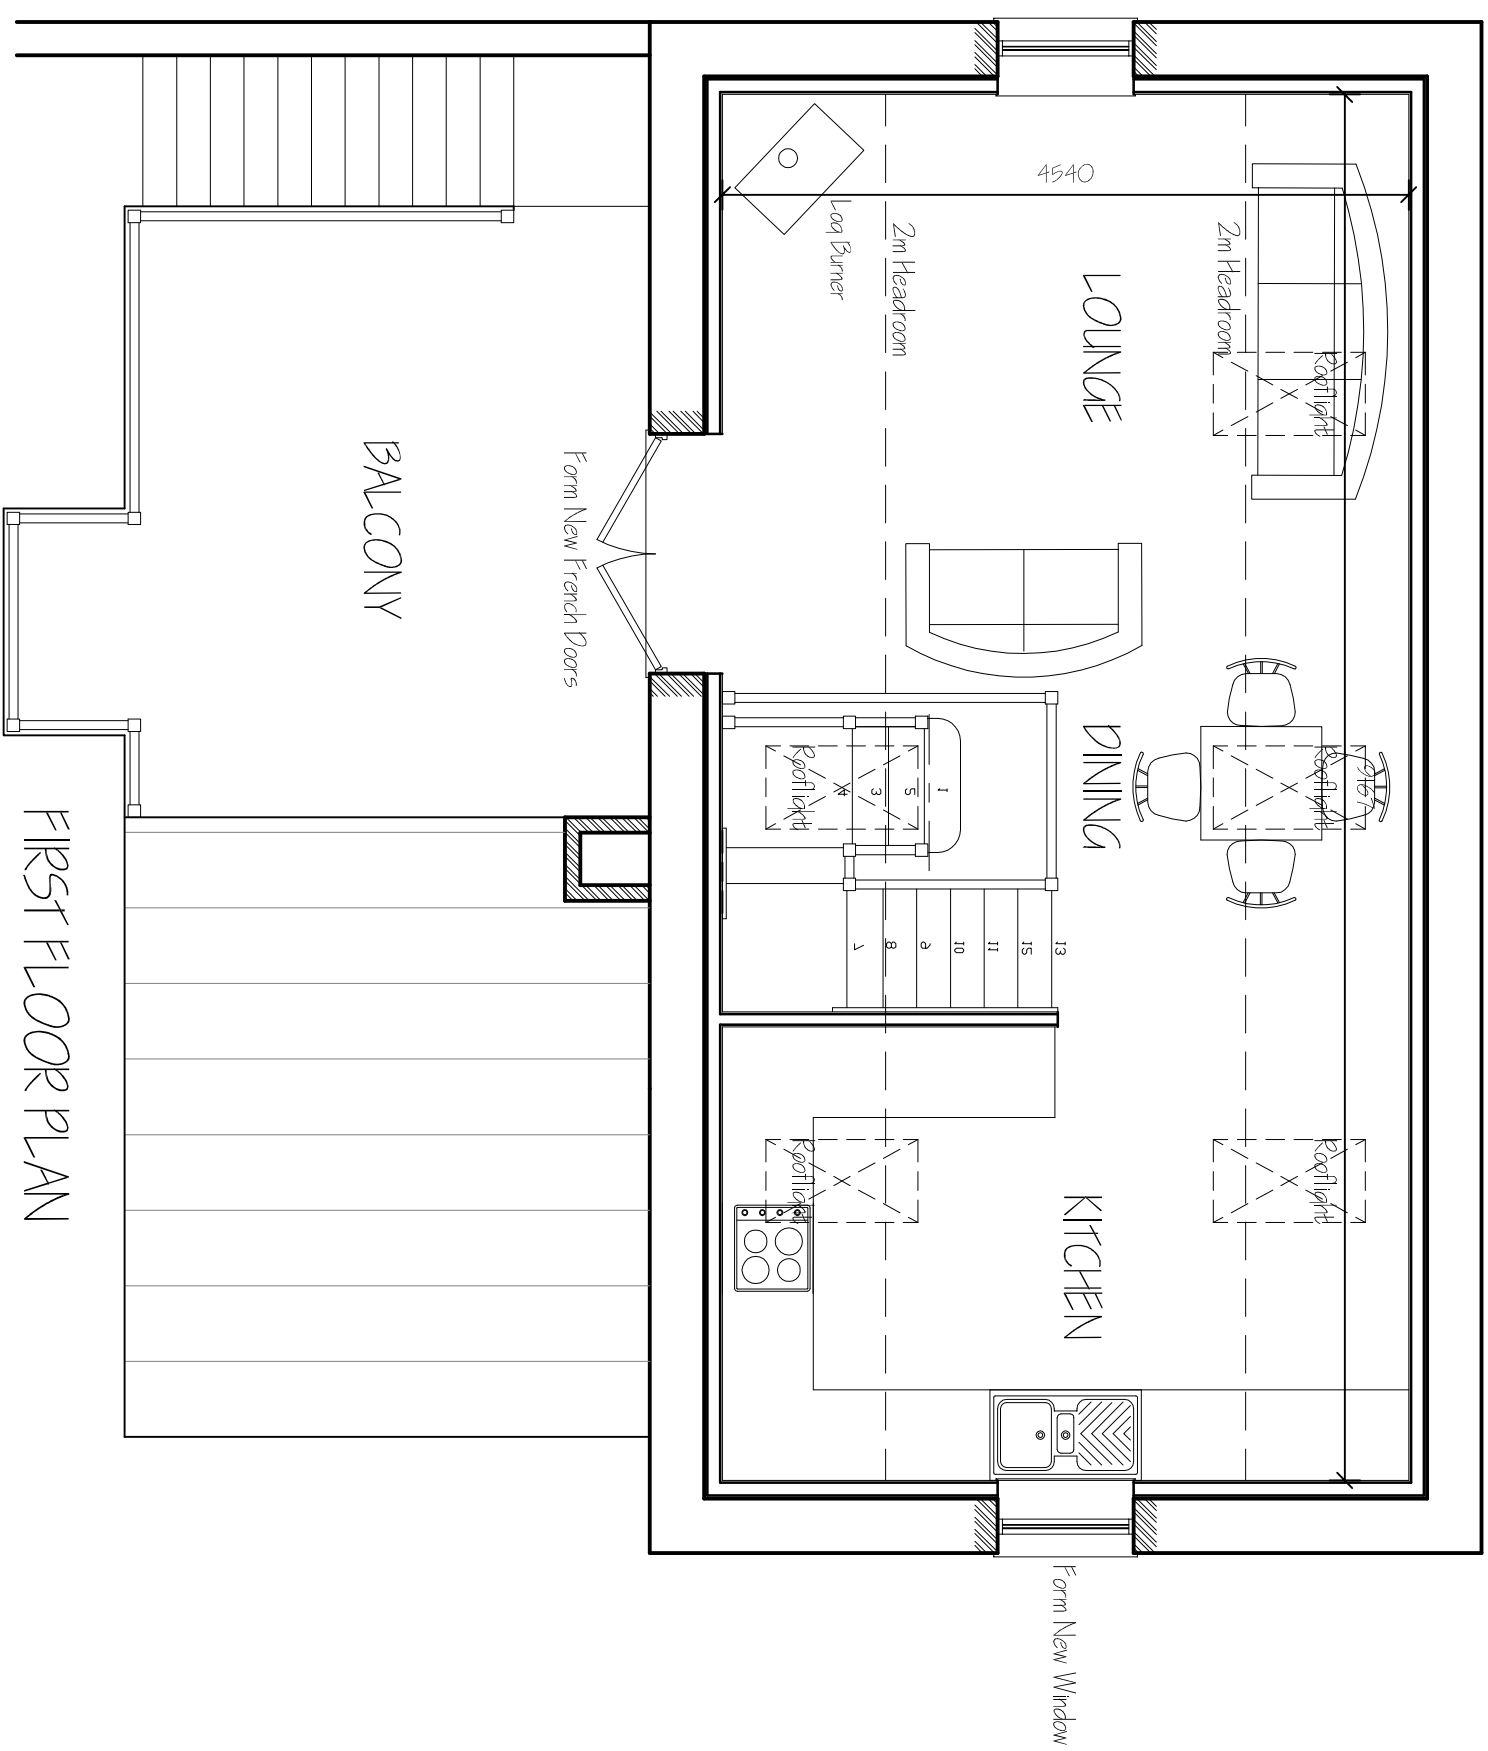


FIRST FLOOR PLAN


Boundary

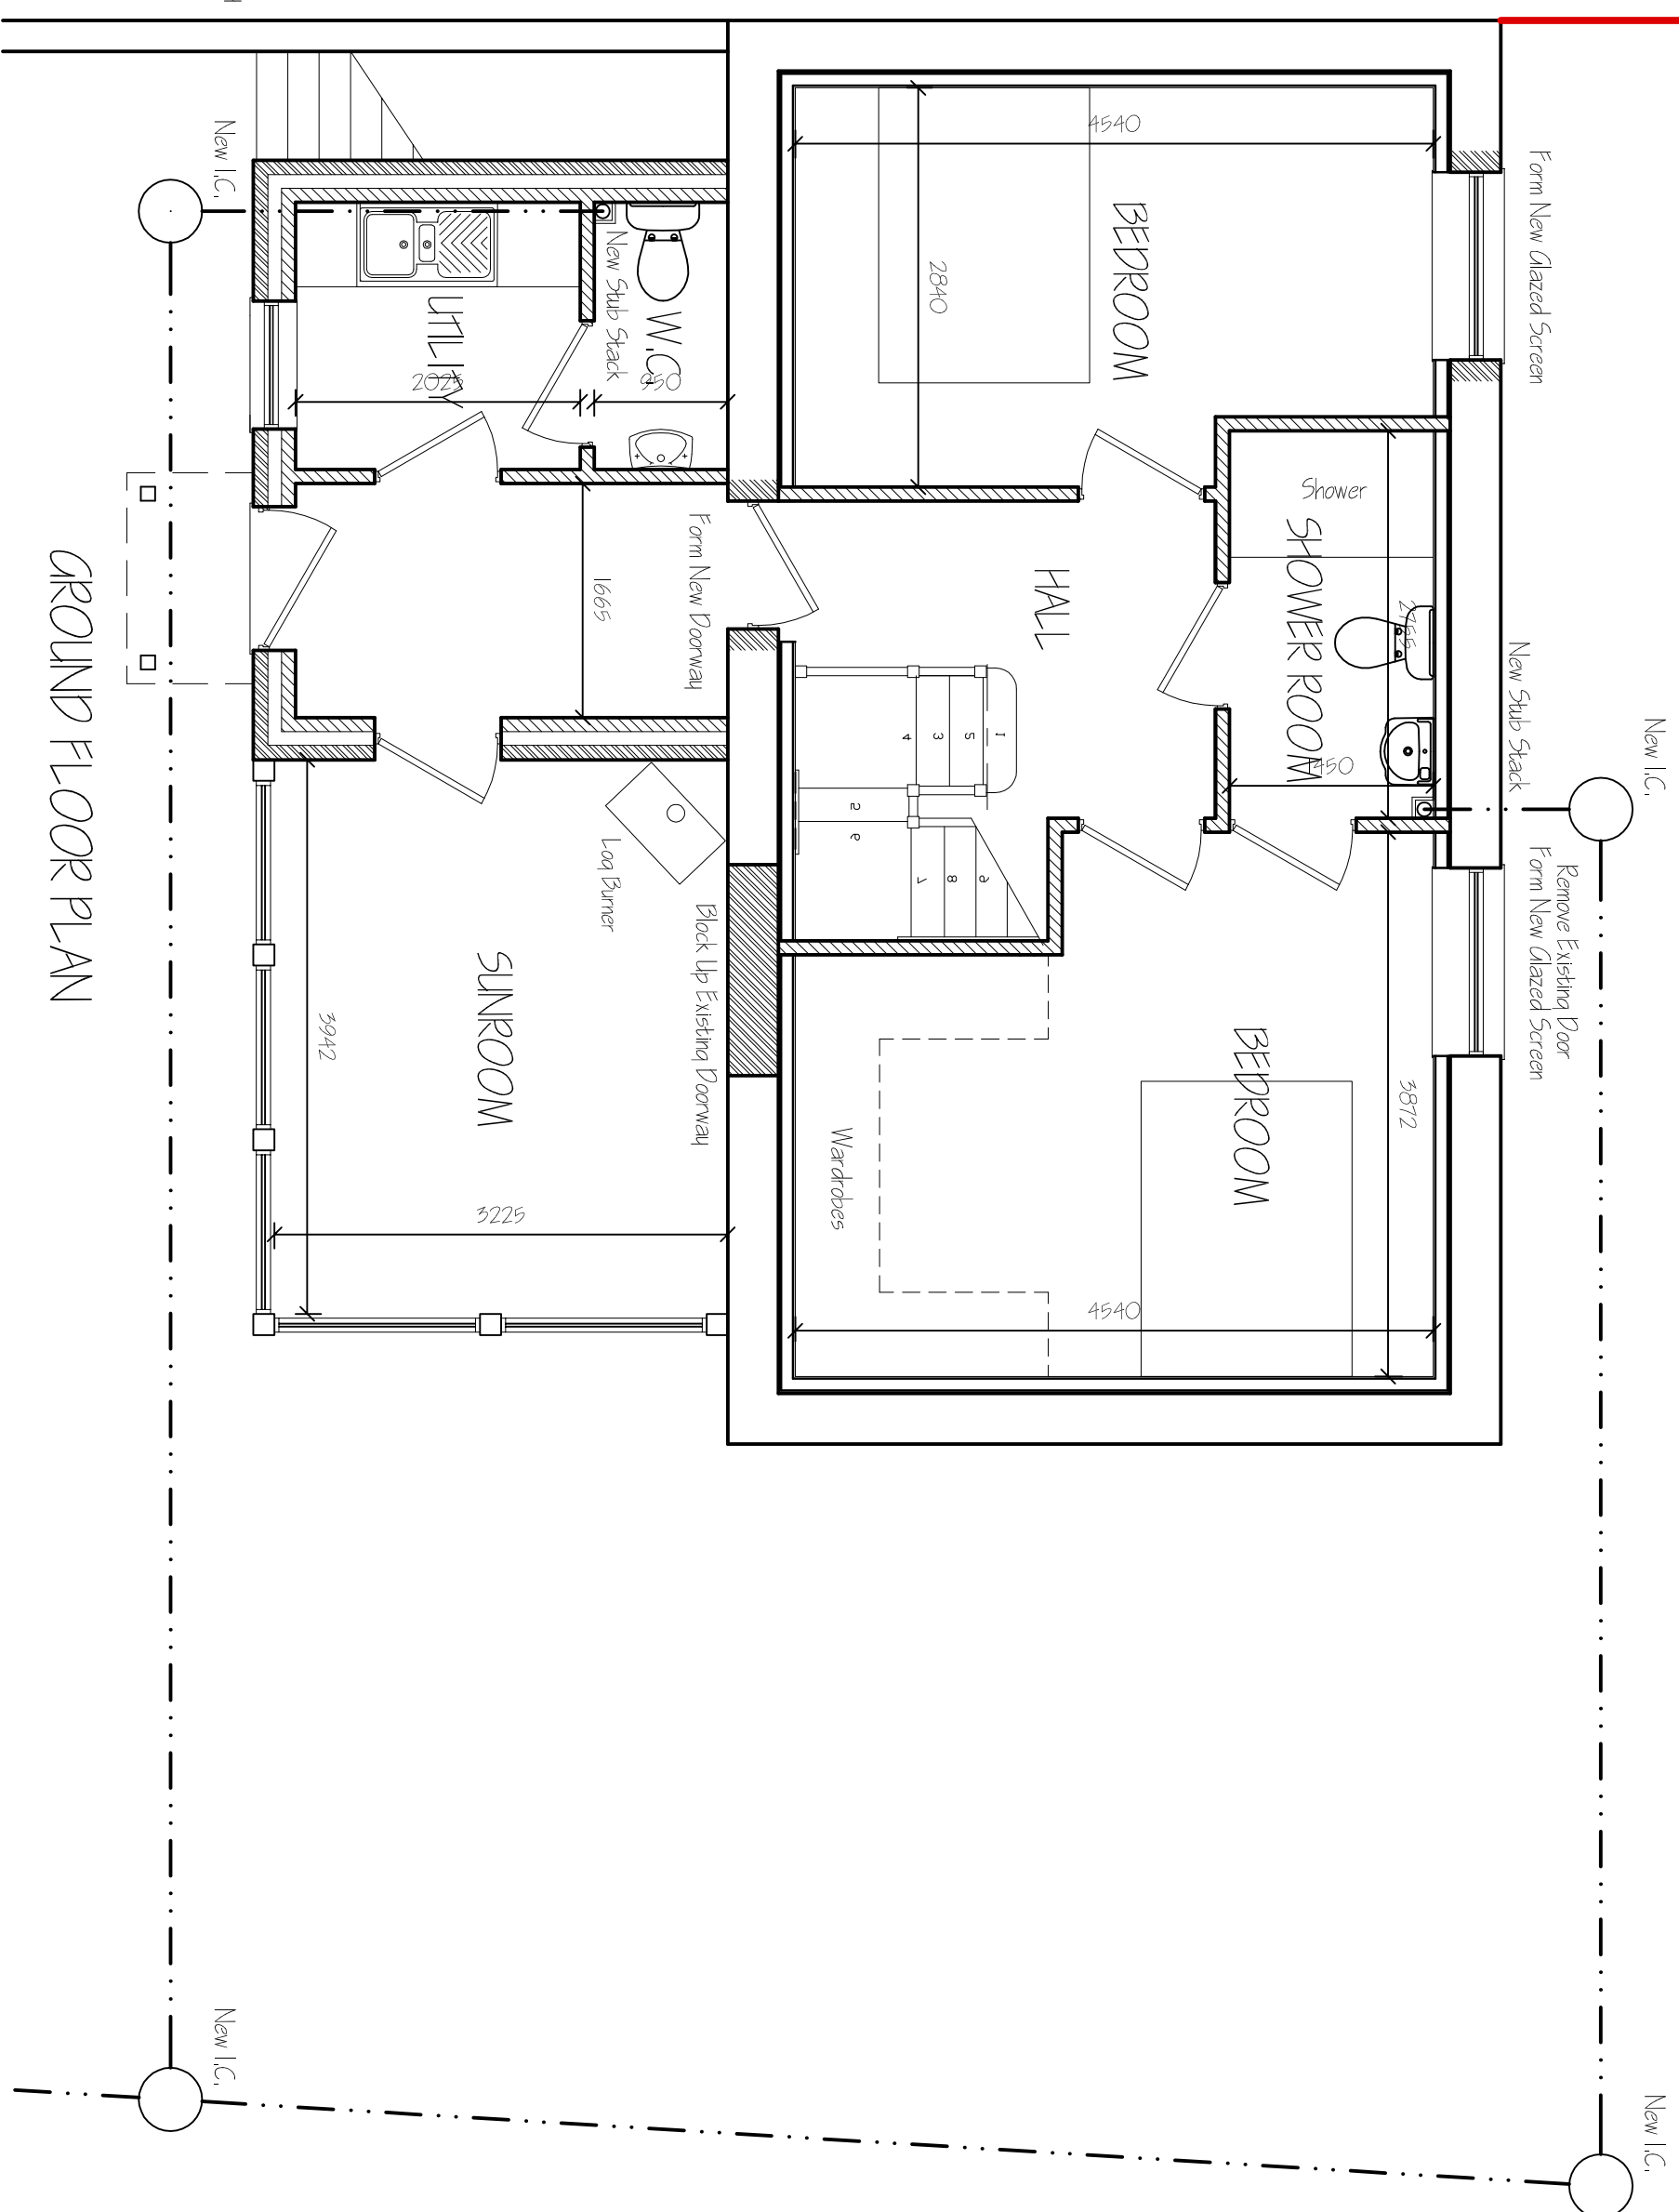


GROUND FLOOR PLAN

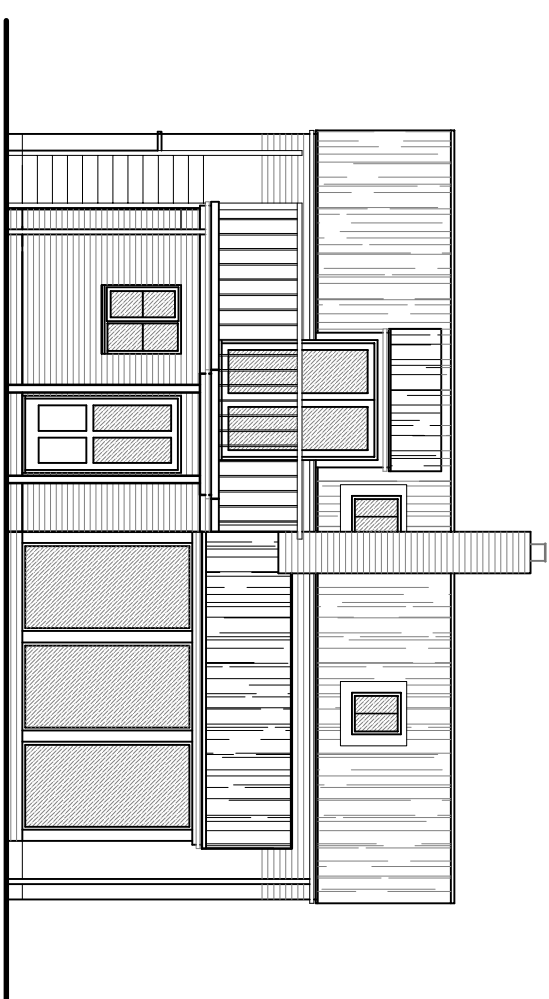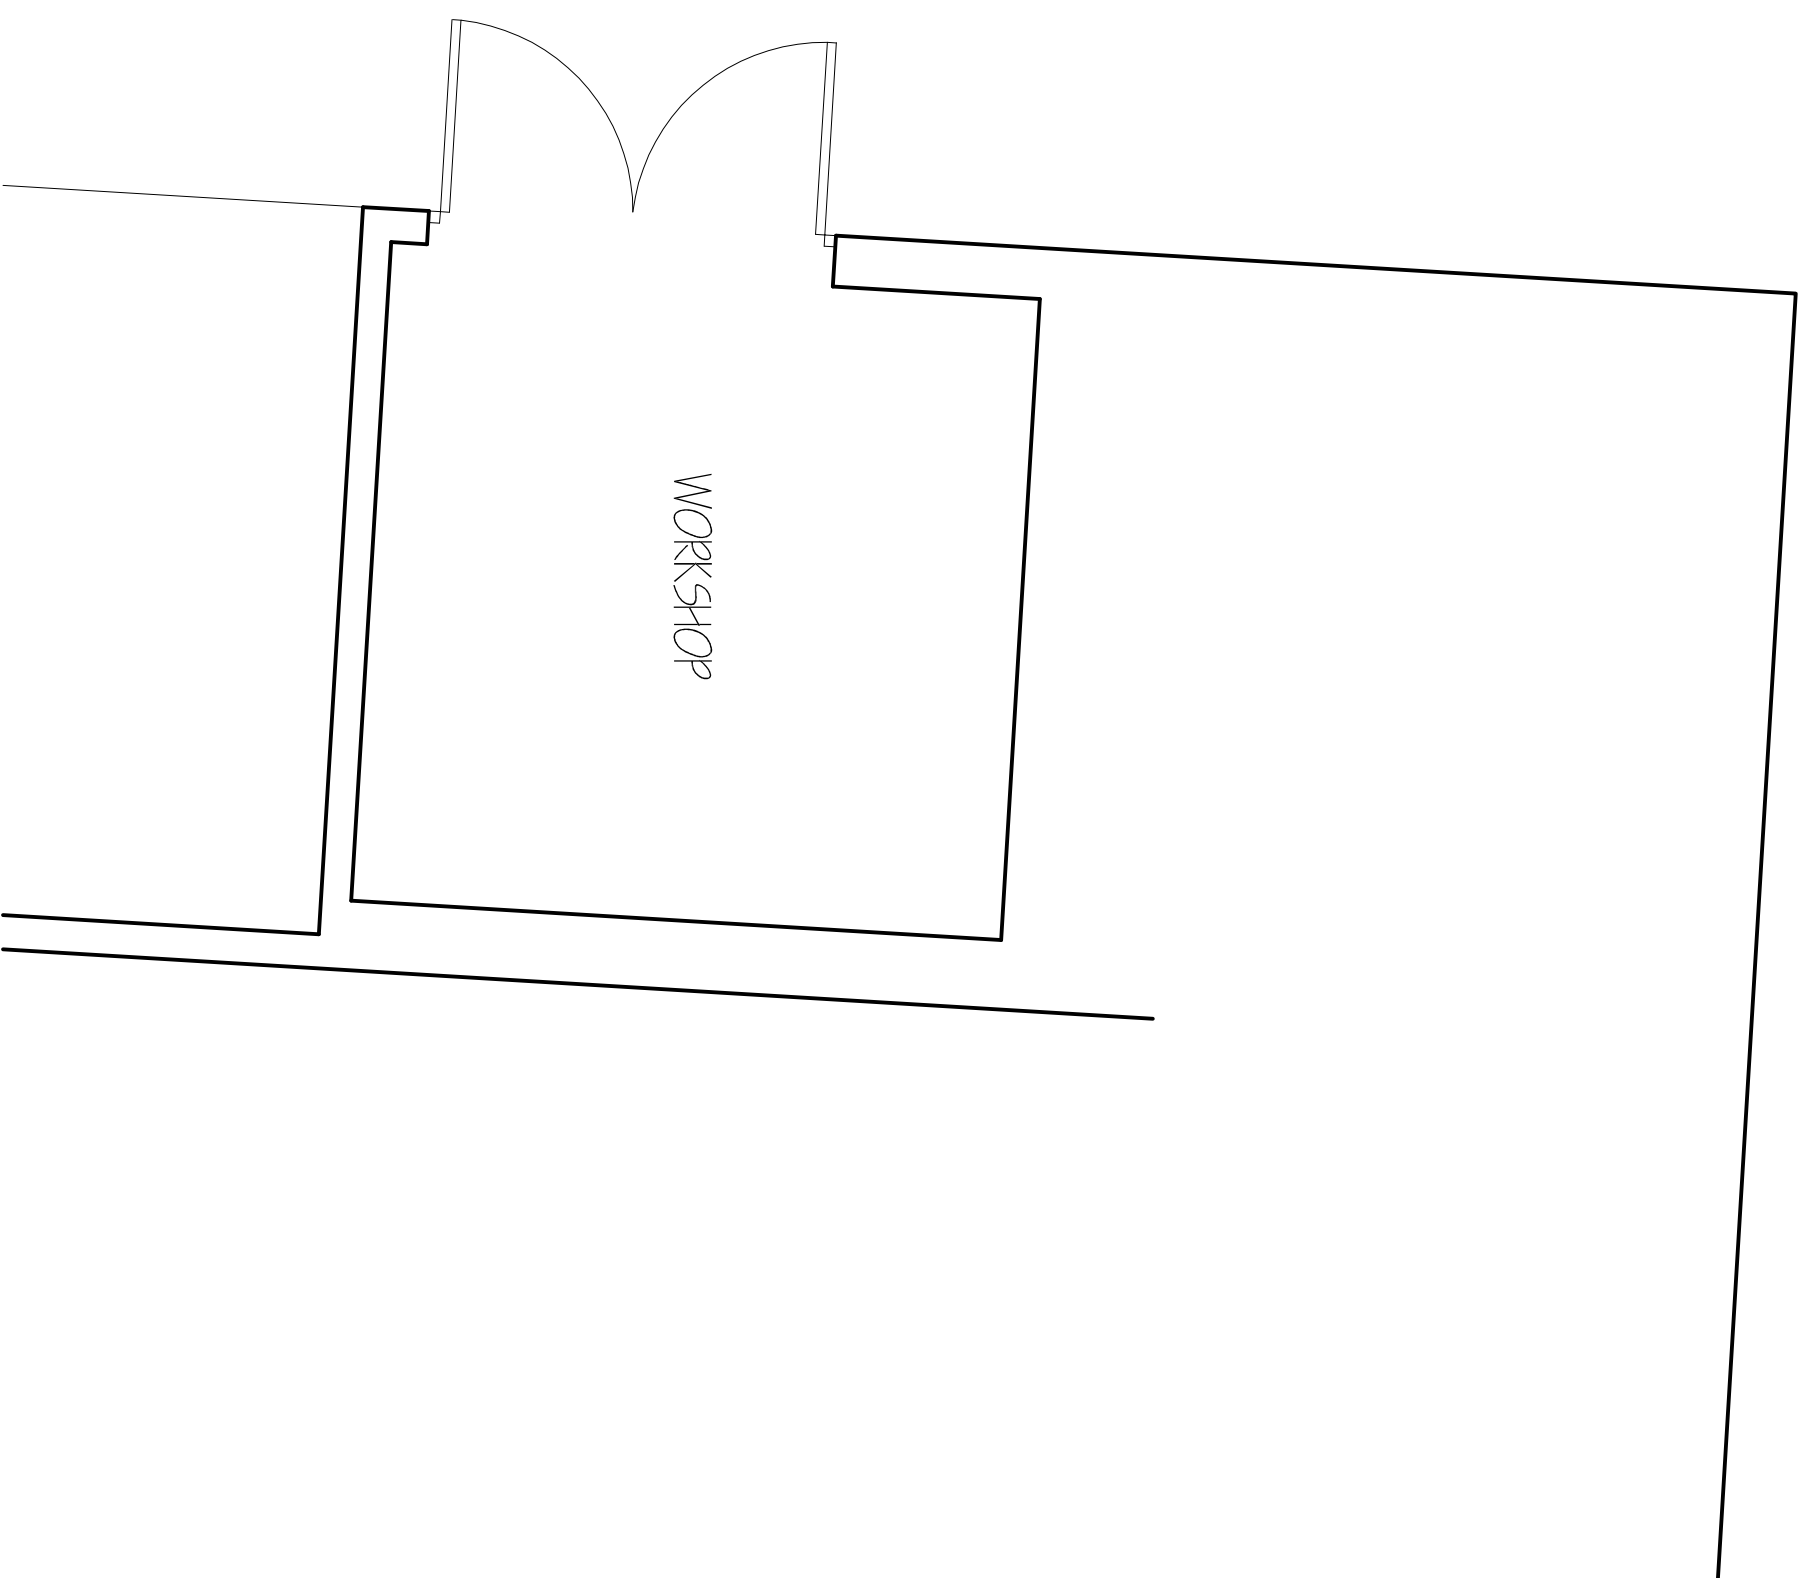


NORTH ELEVATION

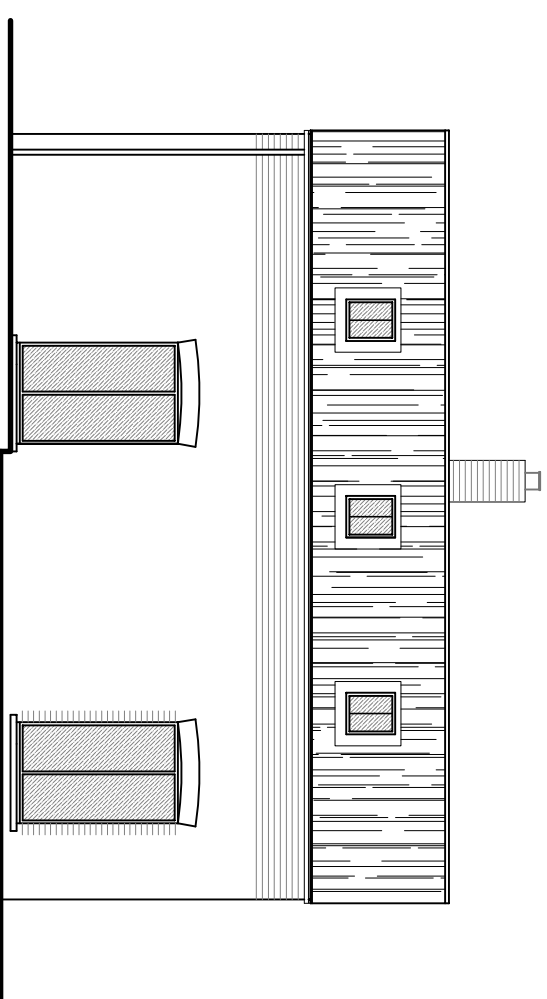

SOUTH ELEVATION

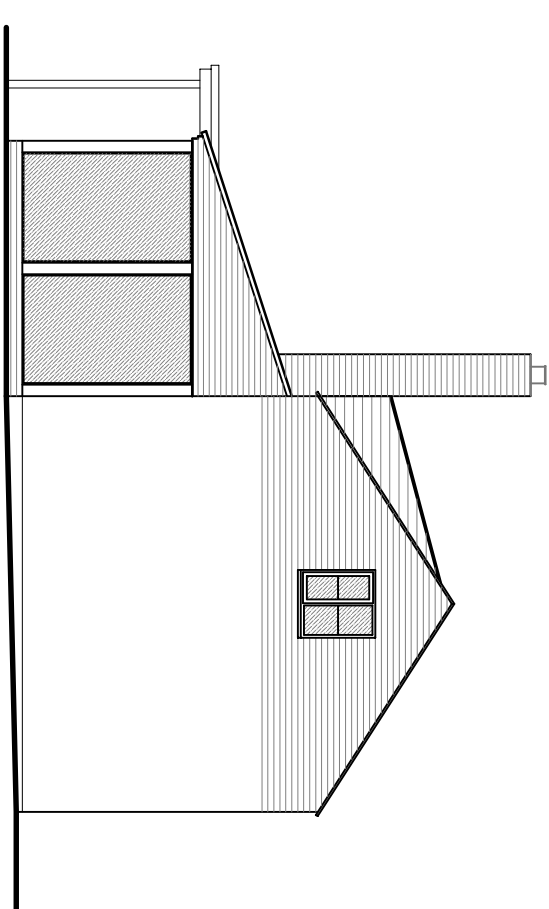

EAST ELEVATION

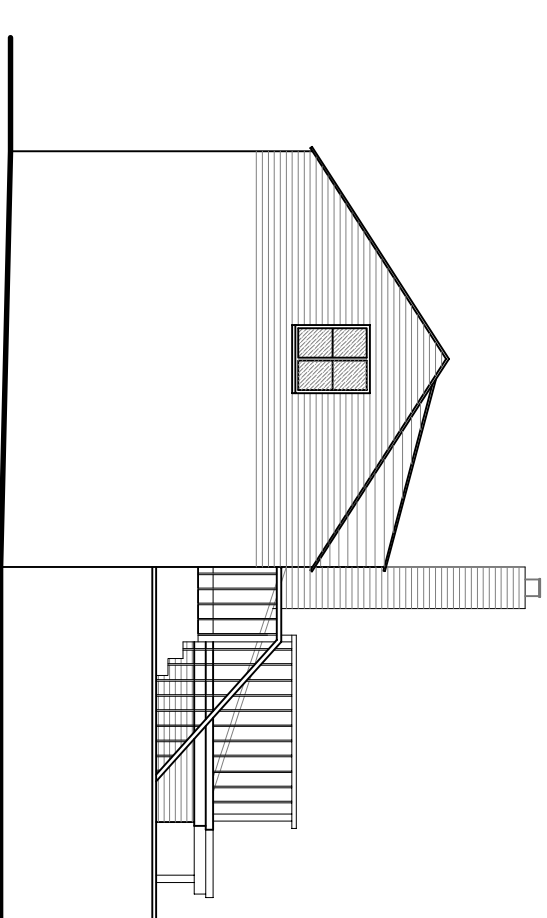

WEST ELEVATION

[illegible]

G. R. MERCHANT LTD.
I.ENG AMICE FWO
**ARCHITECTURAL, STRUCTURAL
AND LAND DRAINAGE
CONSULTANTS**
4 Wrights Mews
12A Park Road, Hobbsach,
Spalding, Lincs. PE12 7EE
Tel: 01406 490800
Fax: 01406 425744
E-Mail: gr.merchant@btconnect.com

Project
PROPOSED BARN CONVERSION
REAR OF CLIFTON HOUSE
12 HALGATE, MOUTON
SPALDING, Lincs PE12 6QG

DALLMOOT

GROUND FLOOR PLAN - PROPOSED
FIRST FLOOR PLAN - PROPOSED.
ELEVATIONS - PROPOSED

Job Ref	Drawings No
---------	-------------

1000

AUG 2017

Scales

DO NOT SCALE FROM THIS DRAWING

[illegible]