



# LOCATION PLAN 1:2500

MOULTON CHAPEL
SPALDING

SCALE BAR 1:2500

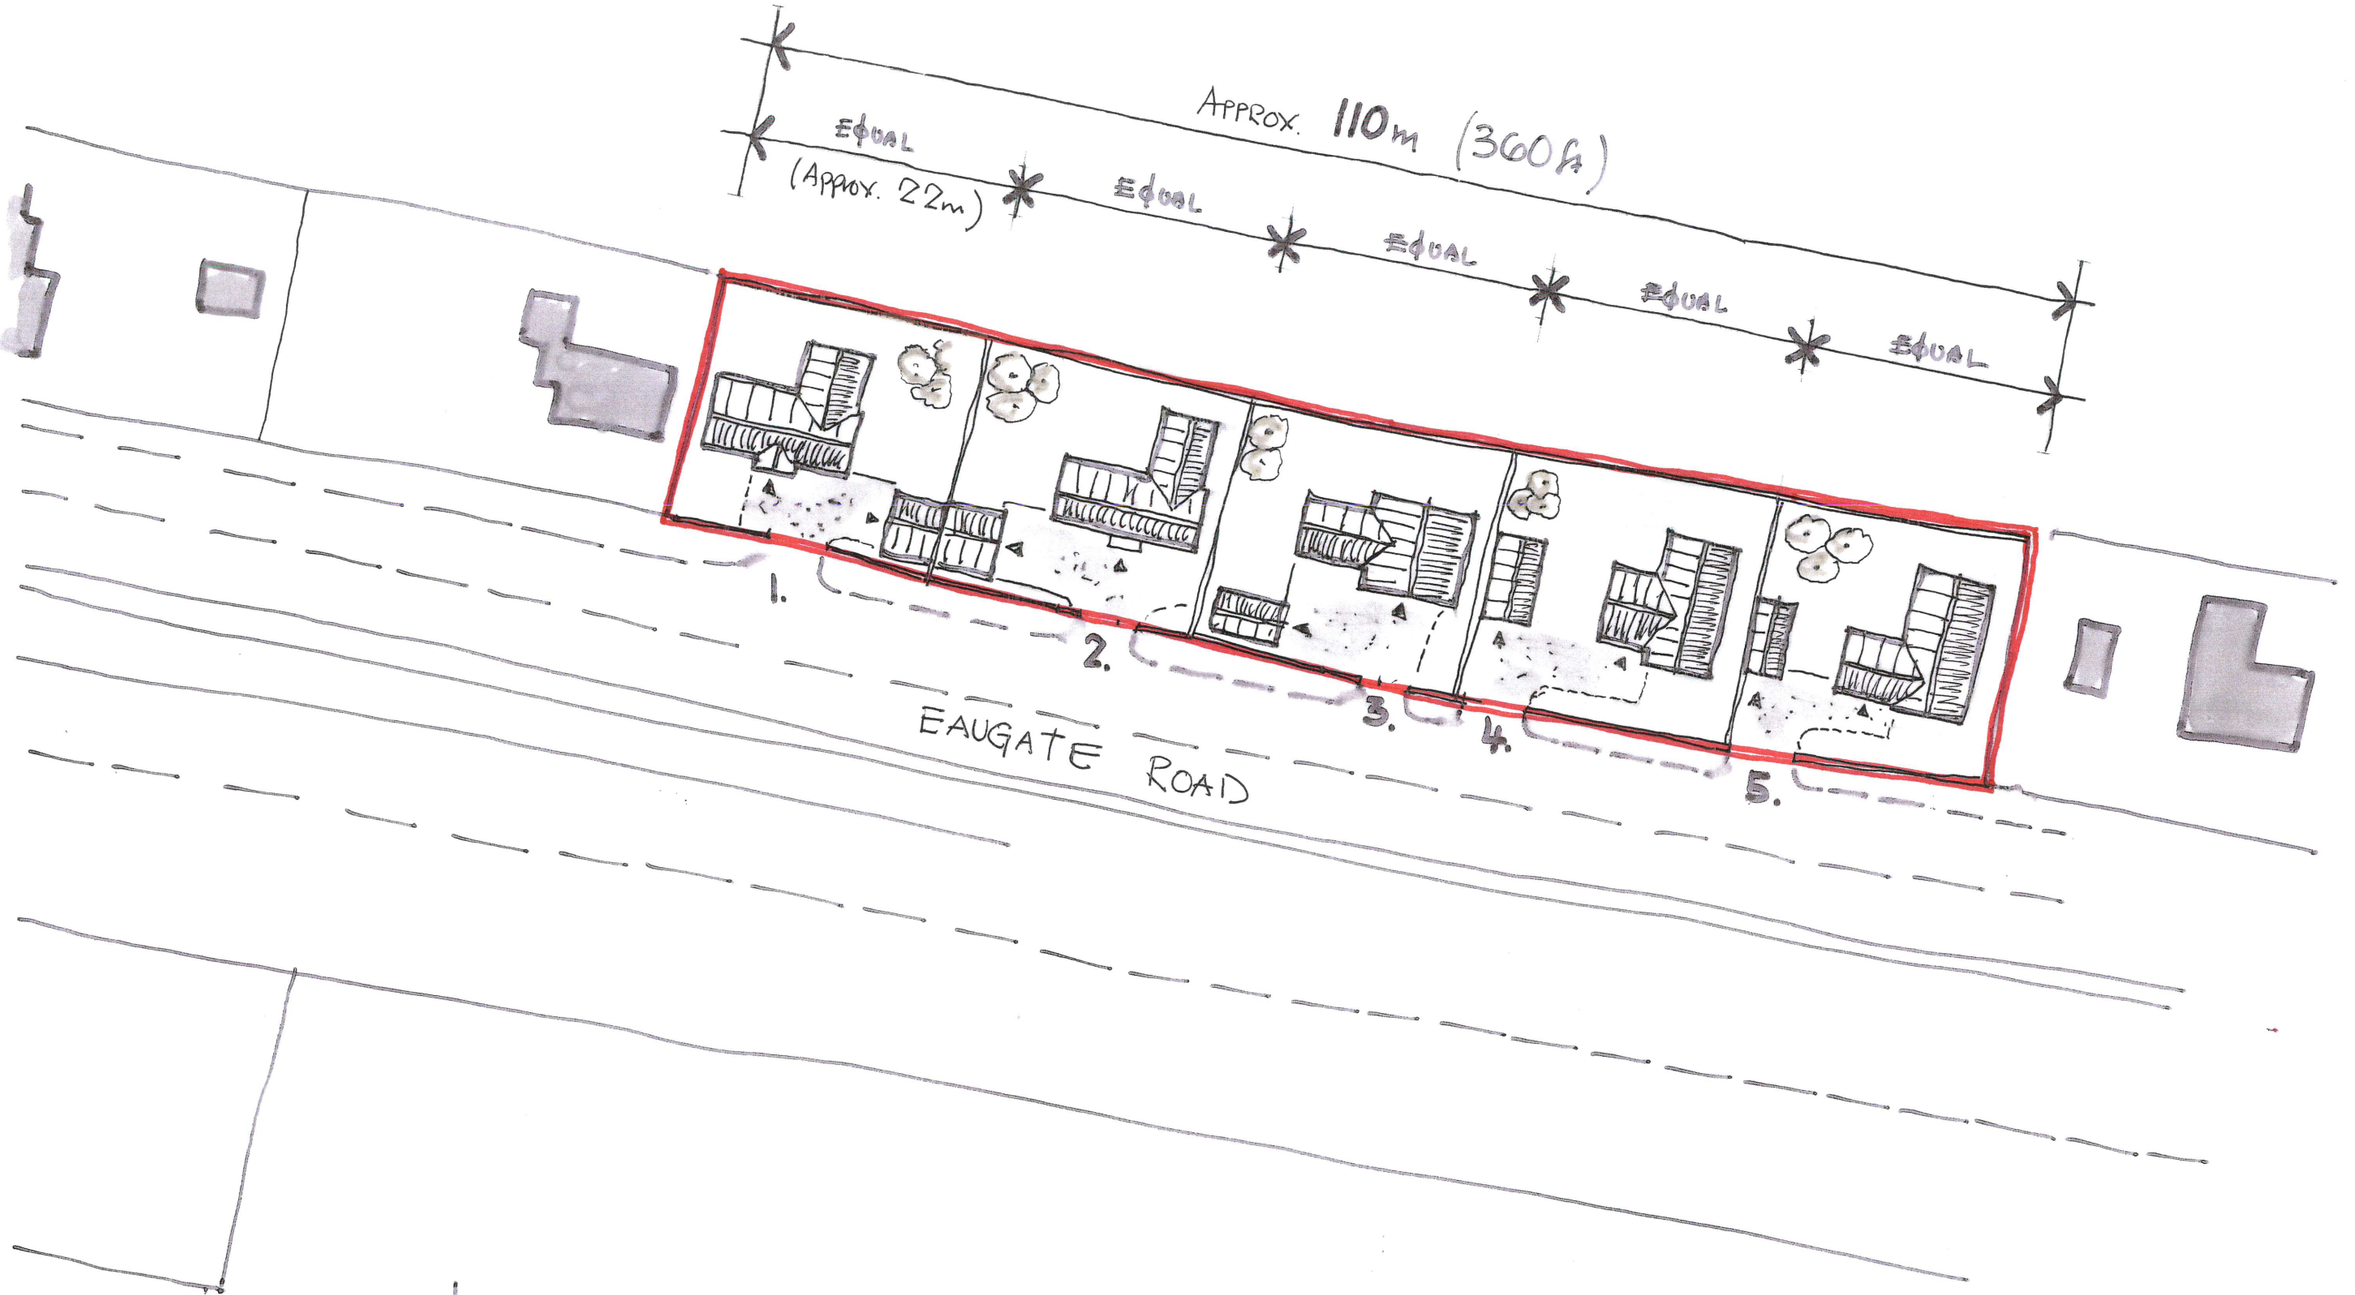


# PROPOSED BLOCK PLAN

1:500

Land West Side - West Fen Farm
Eaugate Road - Moulton Chapel
Spalding - PE12 0XJ