


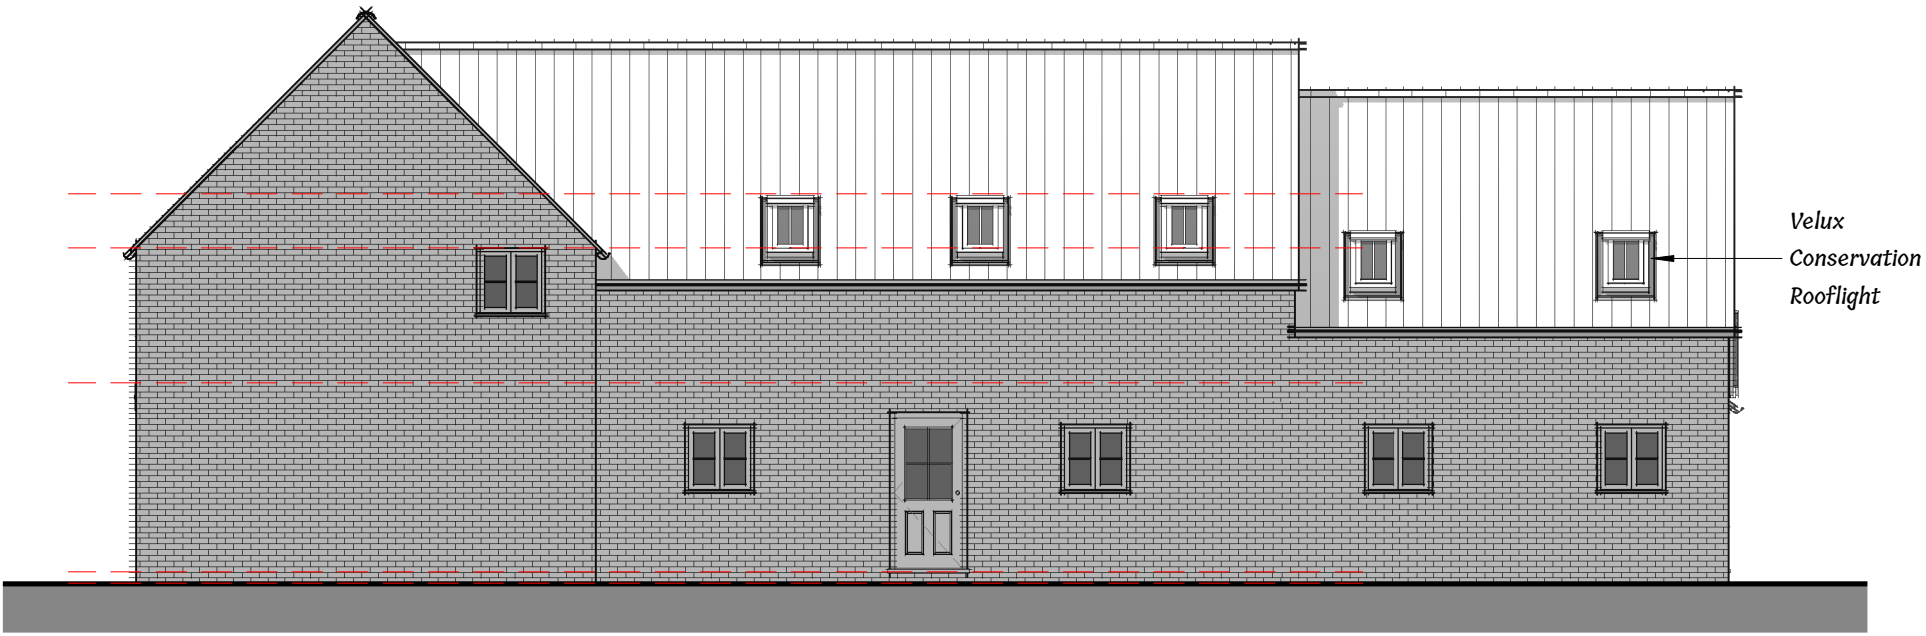

Elevation 01 - Front
1 : 100

- External Materials:
- Facing Brickwork - Olde Coachhouse by Traditional Brick and Stone. English Garden Wall Bond with every third to be a header course. Mortar to be buff coloured with sharp yellow/orange sand with flush 'bagged' finish
 - Roof Covering to be Sandtoft Britslate Duchess Graphite and Sandtoft Greenwood Traditional Single Clay Pantile to low level roofs
 - Aluminium Windows and Sliding Doors. Colour Graphite Grey RAL 7024
 - Oak Timber Entrance Doors
 - Black Metal Rainwater Goods with Rise and Fall Spike Brackets



Elevation 02 - Right
1 : 100