
All planting to be in accord with BS 4428 : 1989 and amend no. 1 1991.
All trees planted with min 0.6 m plastic mulch mat staked tied and tubed.
0.3 to 0..5 bag peat free tree and shrub planting compost to be incorporated in each tree hole.

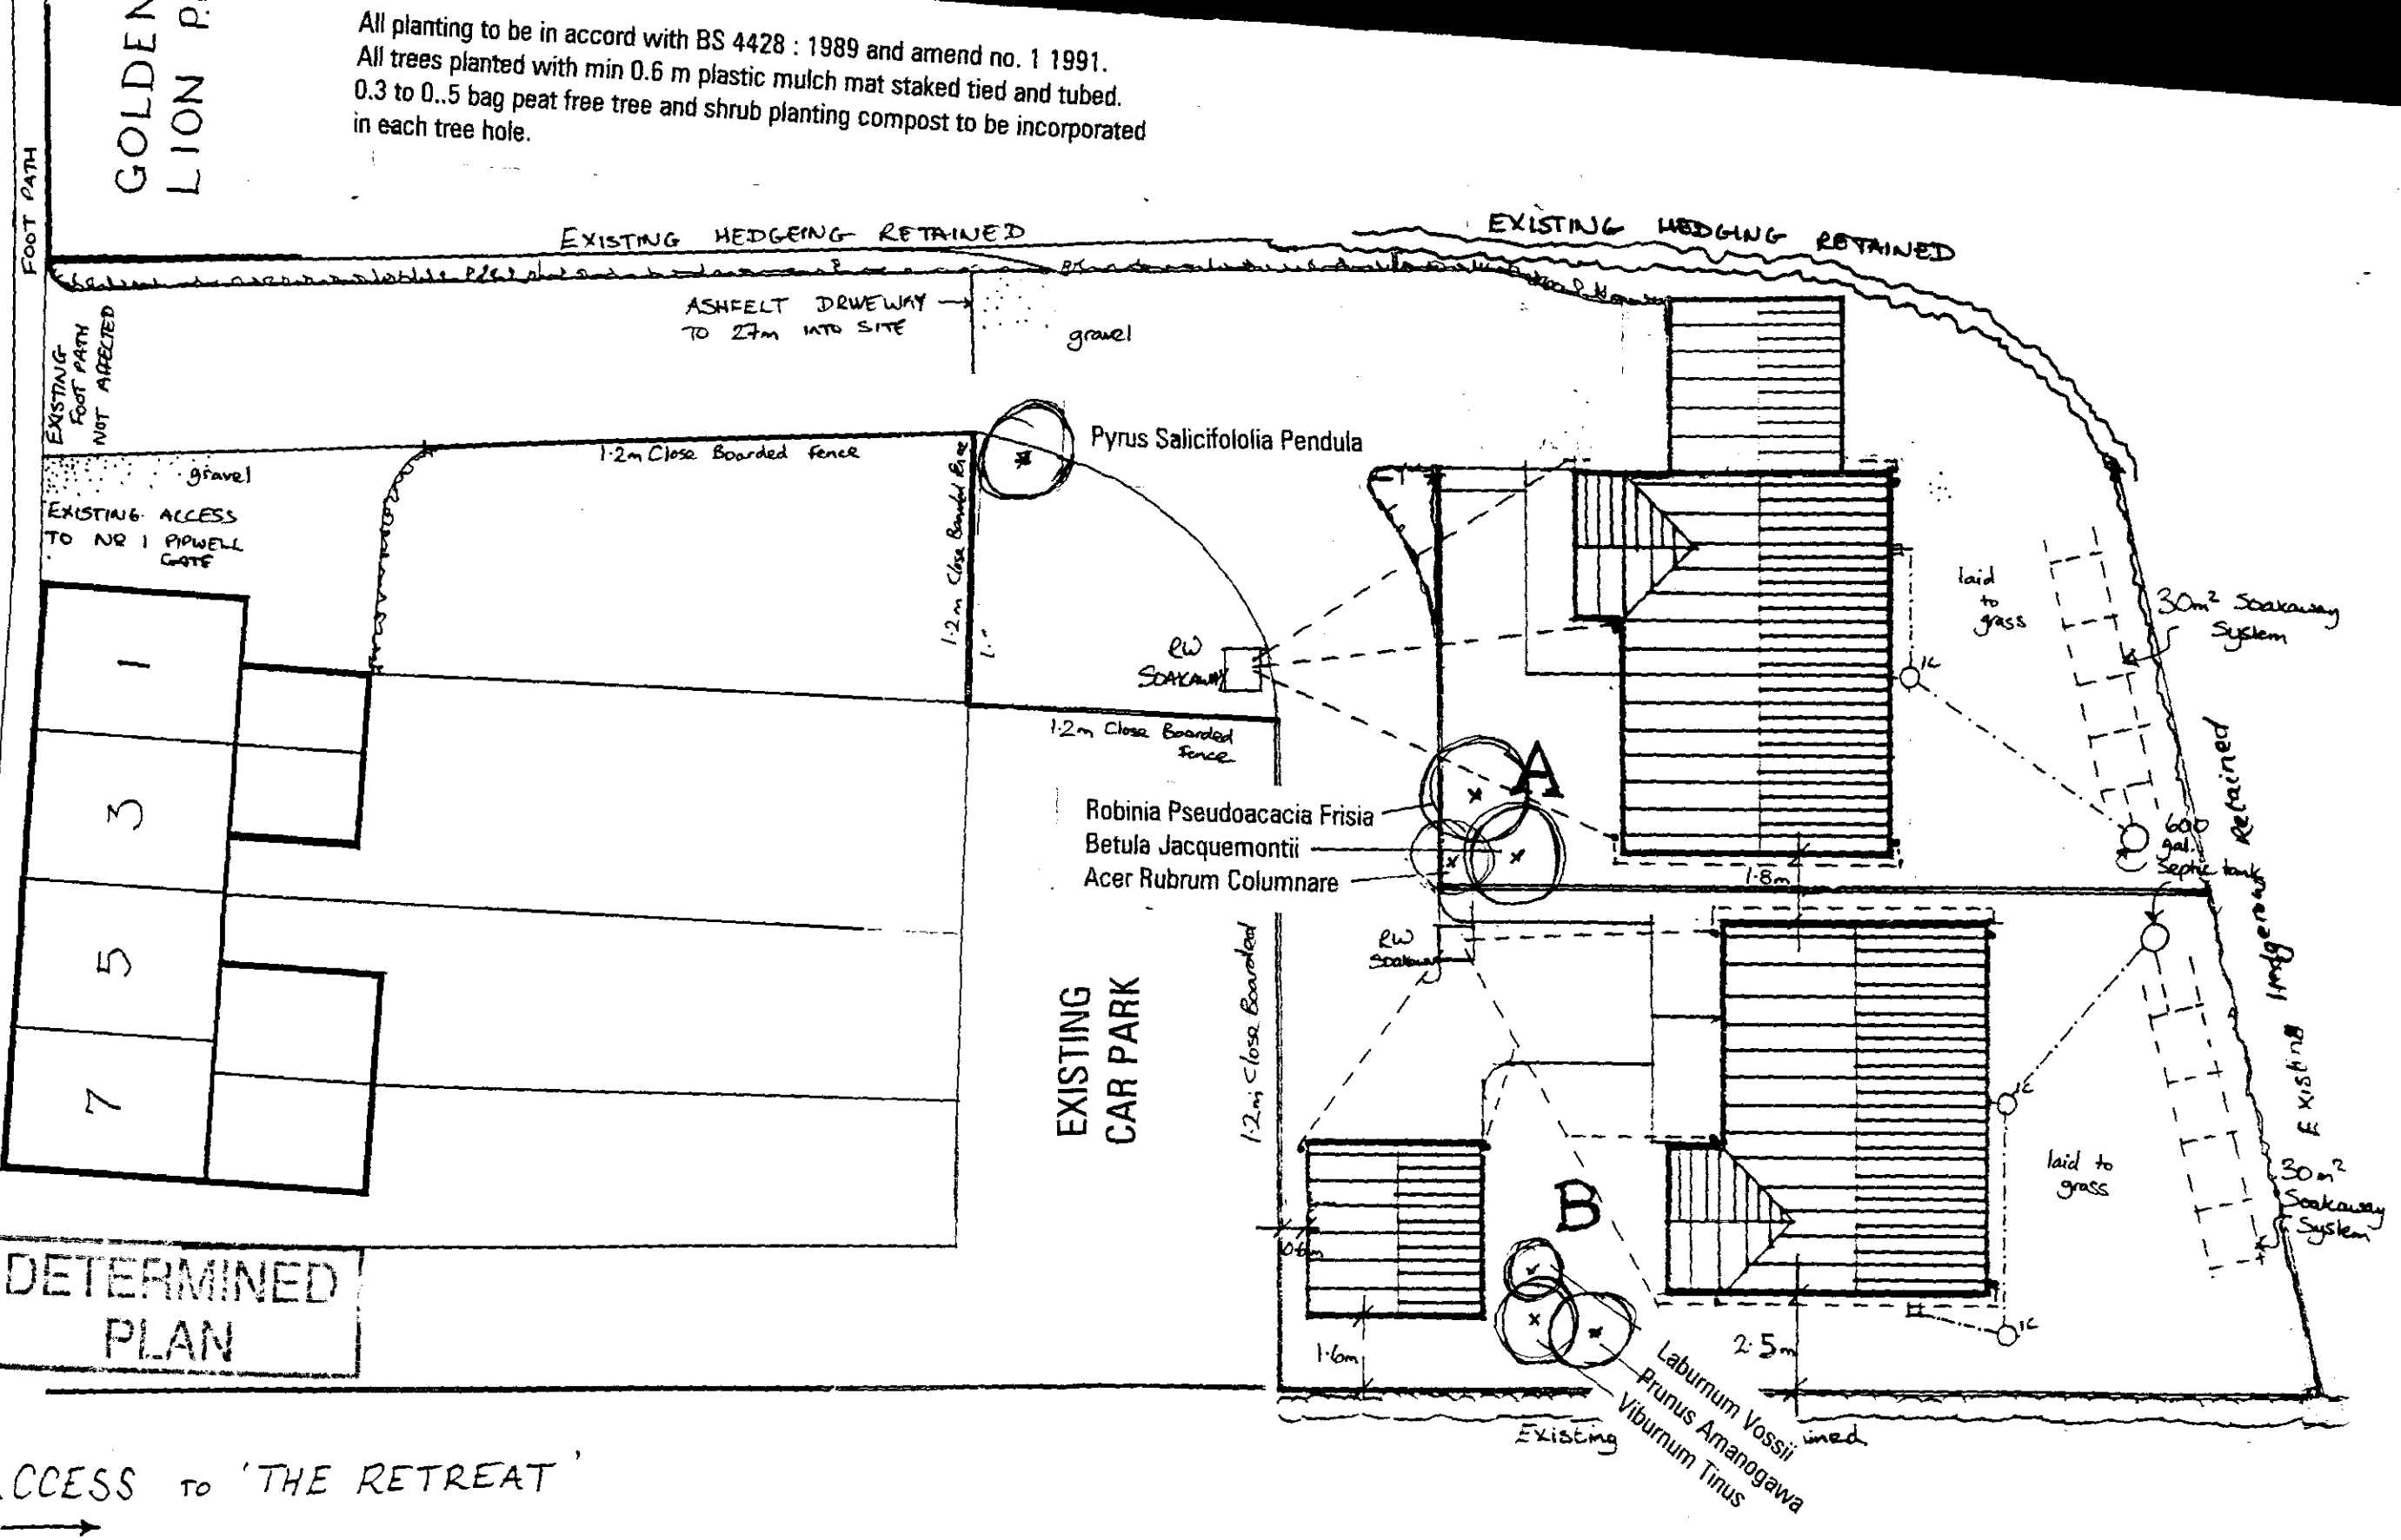

LANDSCAPING PLAN 1:200

SOUTH HOLLAND DISTRICT COUNCIL
HOUSING & PLANNING
10 JUL 2001
Ref: C/57/61

Revision C
July 1st 2001

PROPOSED DEVELOPMENT AT REAR 1 - 7
PIPWELL GATE, MOULTON SEAS END
FOR MR. J JOHNSON
~~REV A JAN 2001~~