



revision	date	init.	revision details.

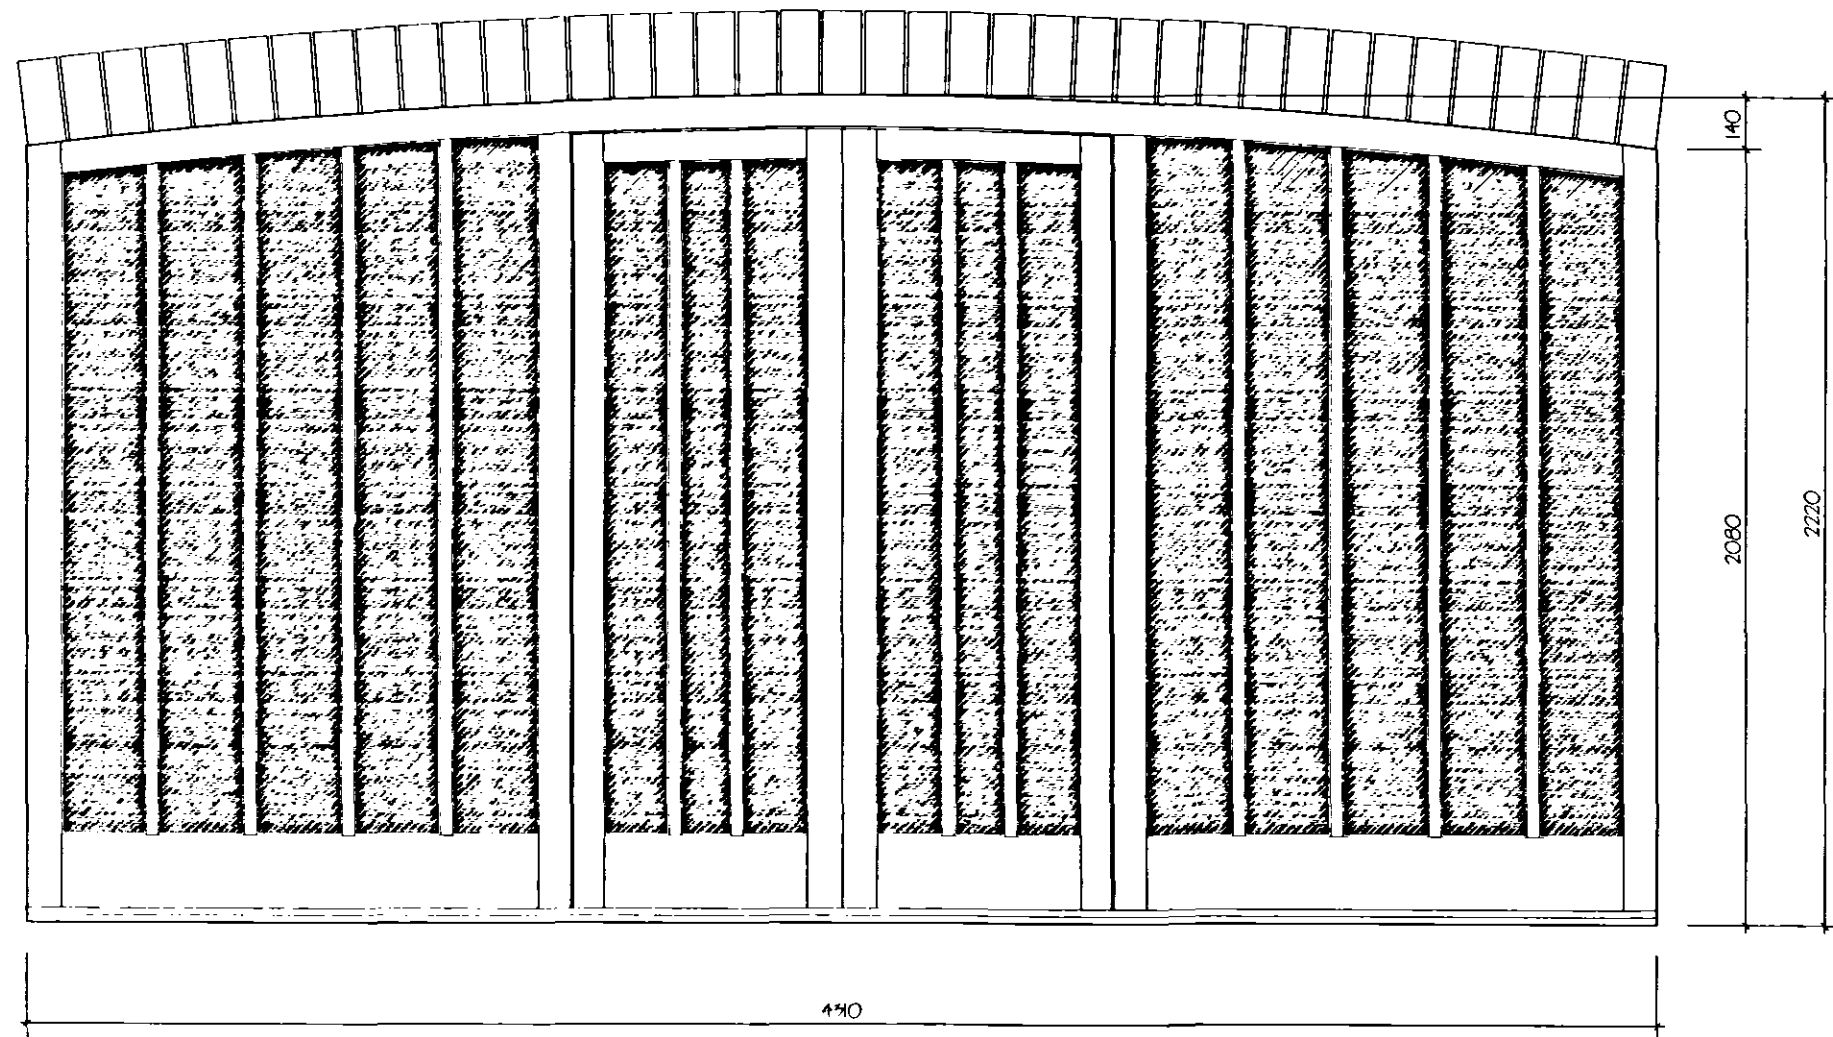

SHDC
Planning & Development
31 JUL 2008
Ref: 0858/08

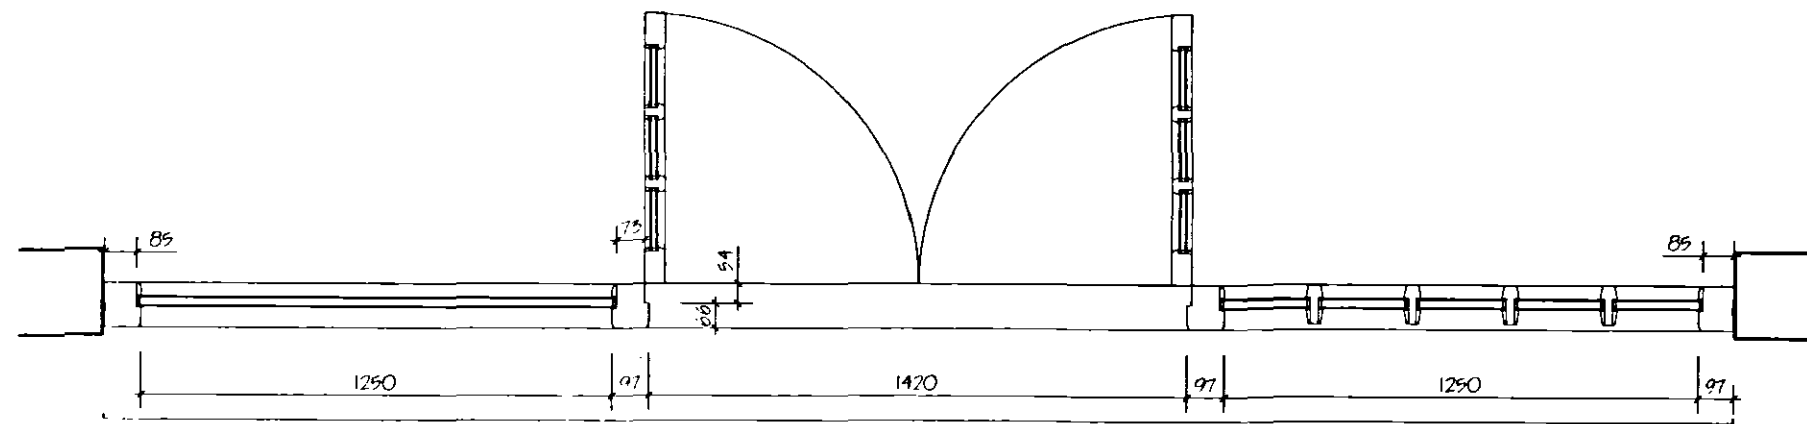

**COOPER
ARCHITECTURAL
DESIGN**
WOODBINE COTTAGE HOCKLESGATE
FLEET, SPALDING, LINC'S PE12 8LF
Tel : 01406 426899
Mobile : 07808 125 778

**DETERMINED
PLAN**

Client.
MR & MRS M OKO

Project.
PROPOSED ALTERATIONS
2 SHIVEAN GATE
MOULTON
SPALDING
LINC'S. PE12 6PL

Drawing.
SOFTWOOD GLAZED SCREEN
PAINTED WHITE

Scale 1:20	Drawing No. 0710-03
Date. JULY '08	Drawn. J.C.