

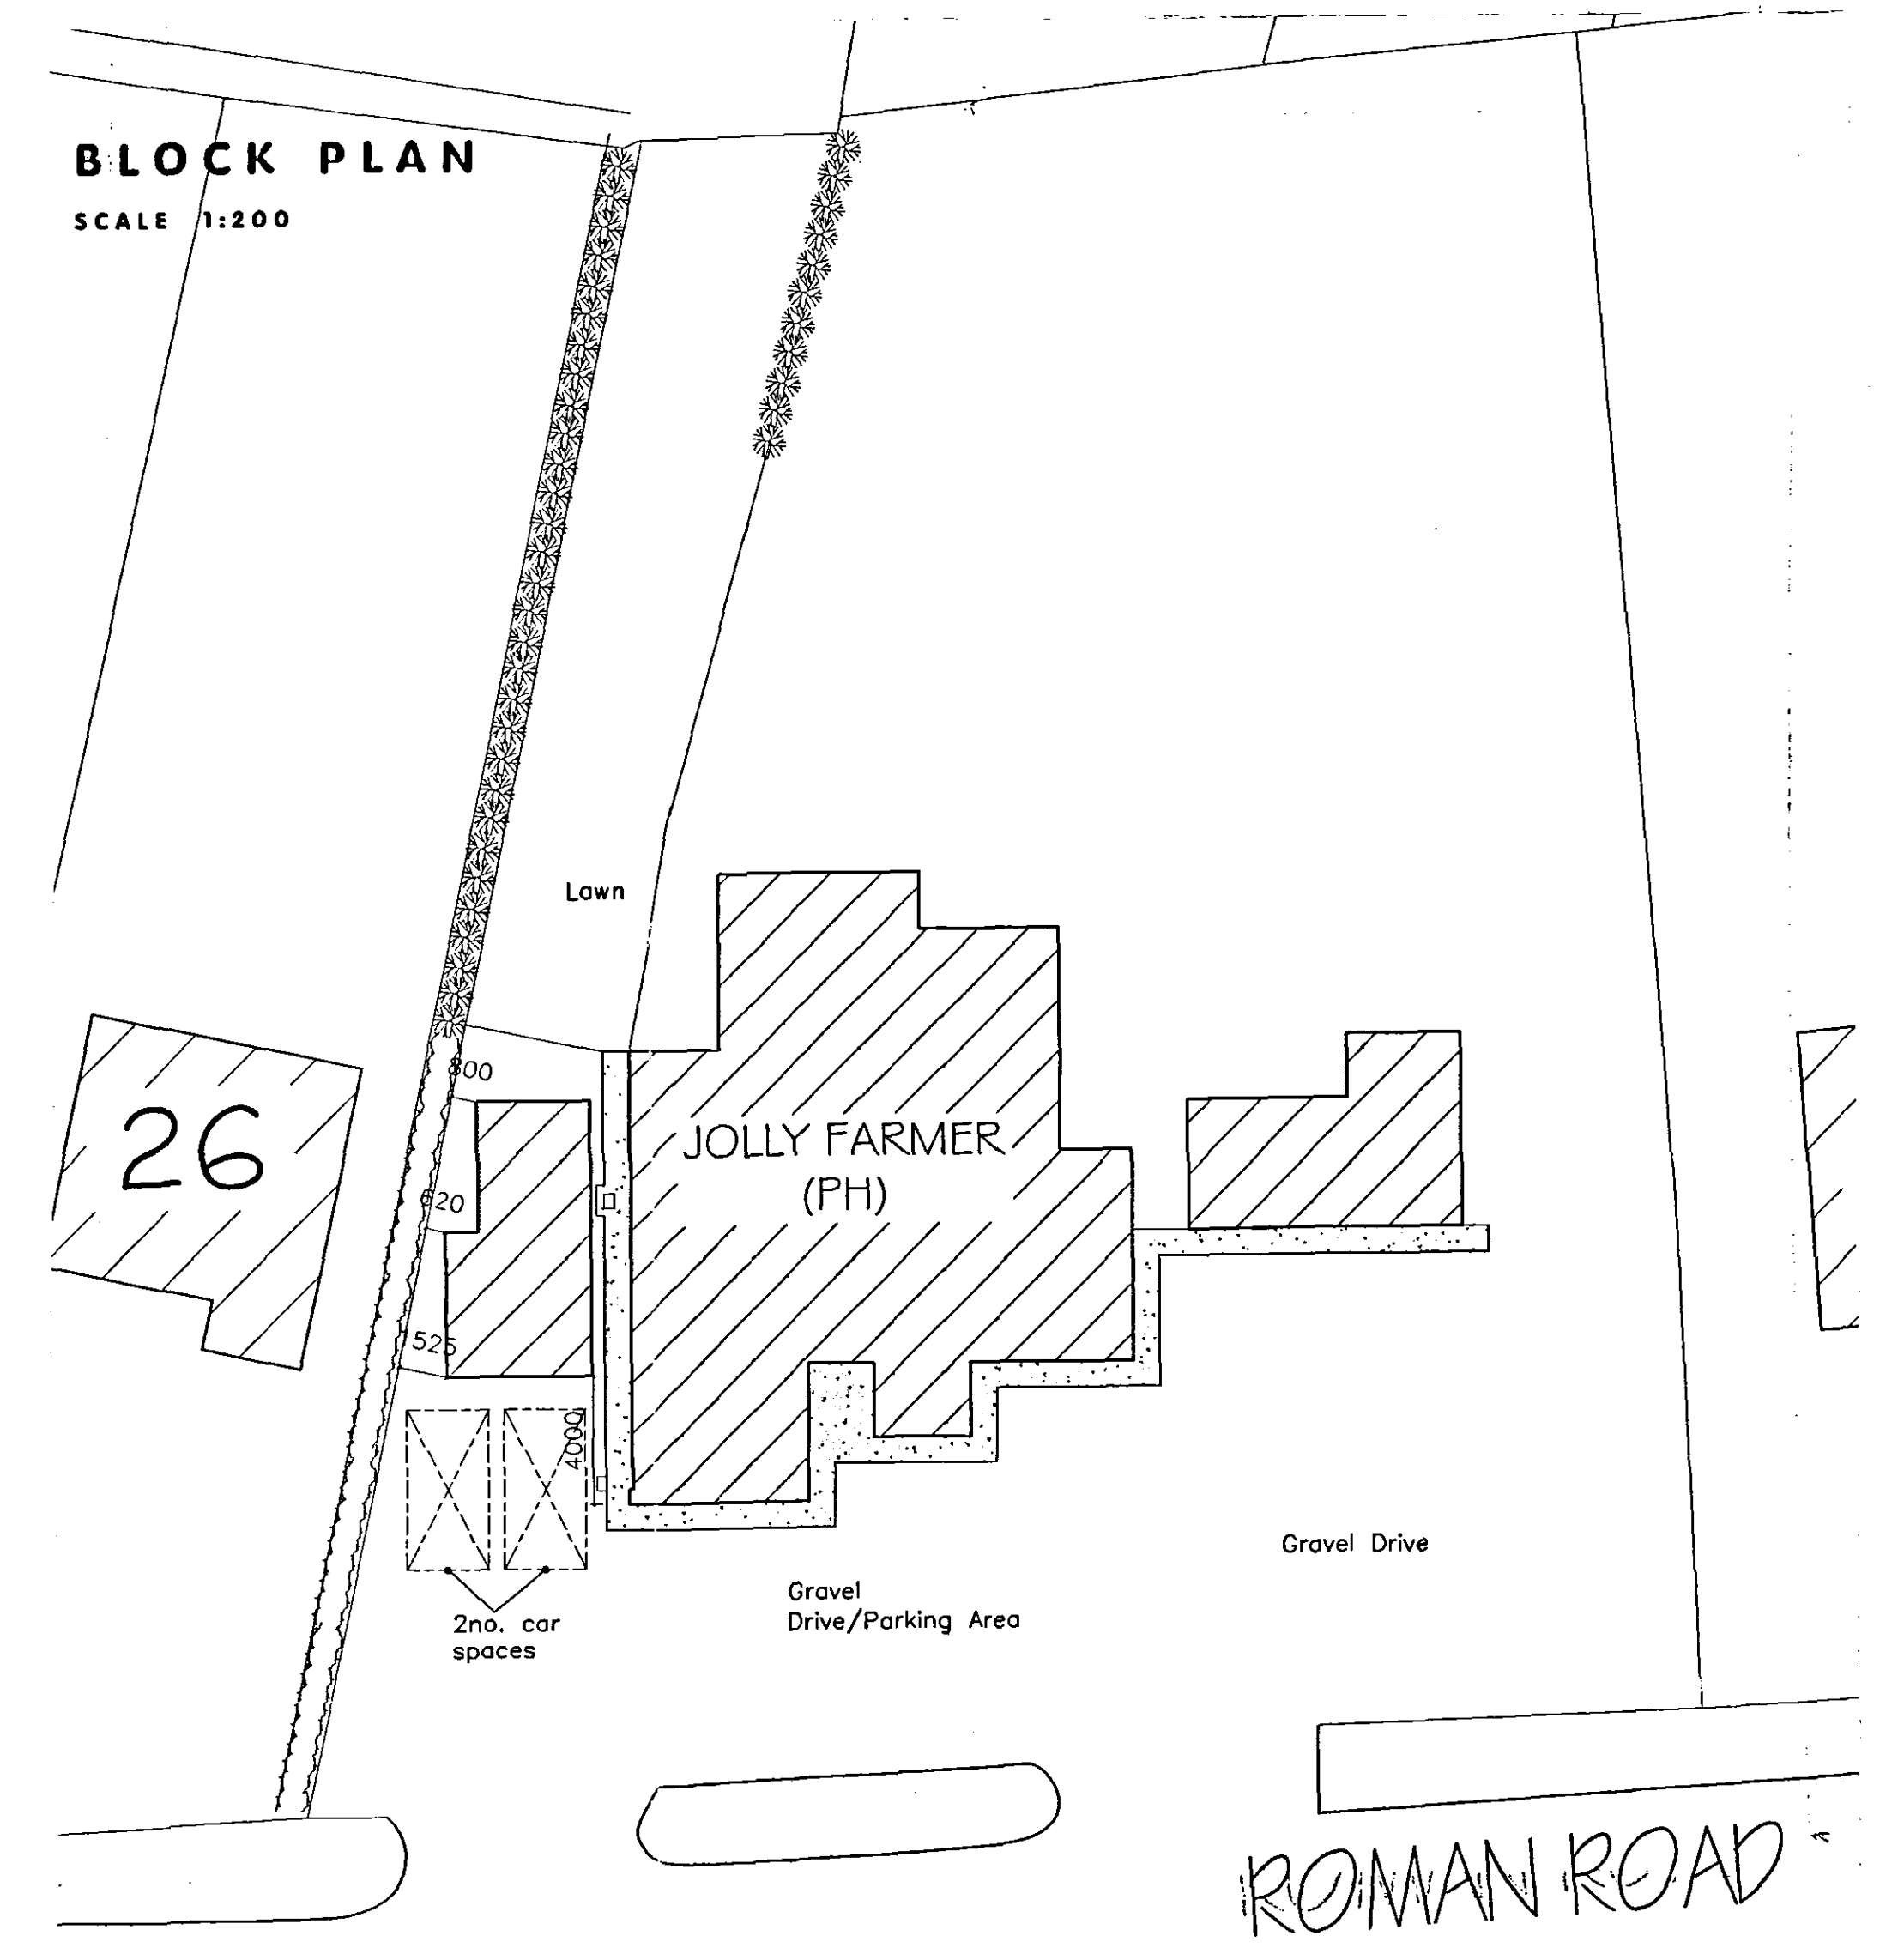


BLOCK PLAN
SCALE 1:200

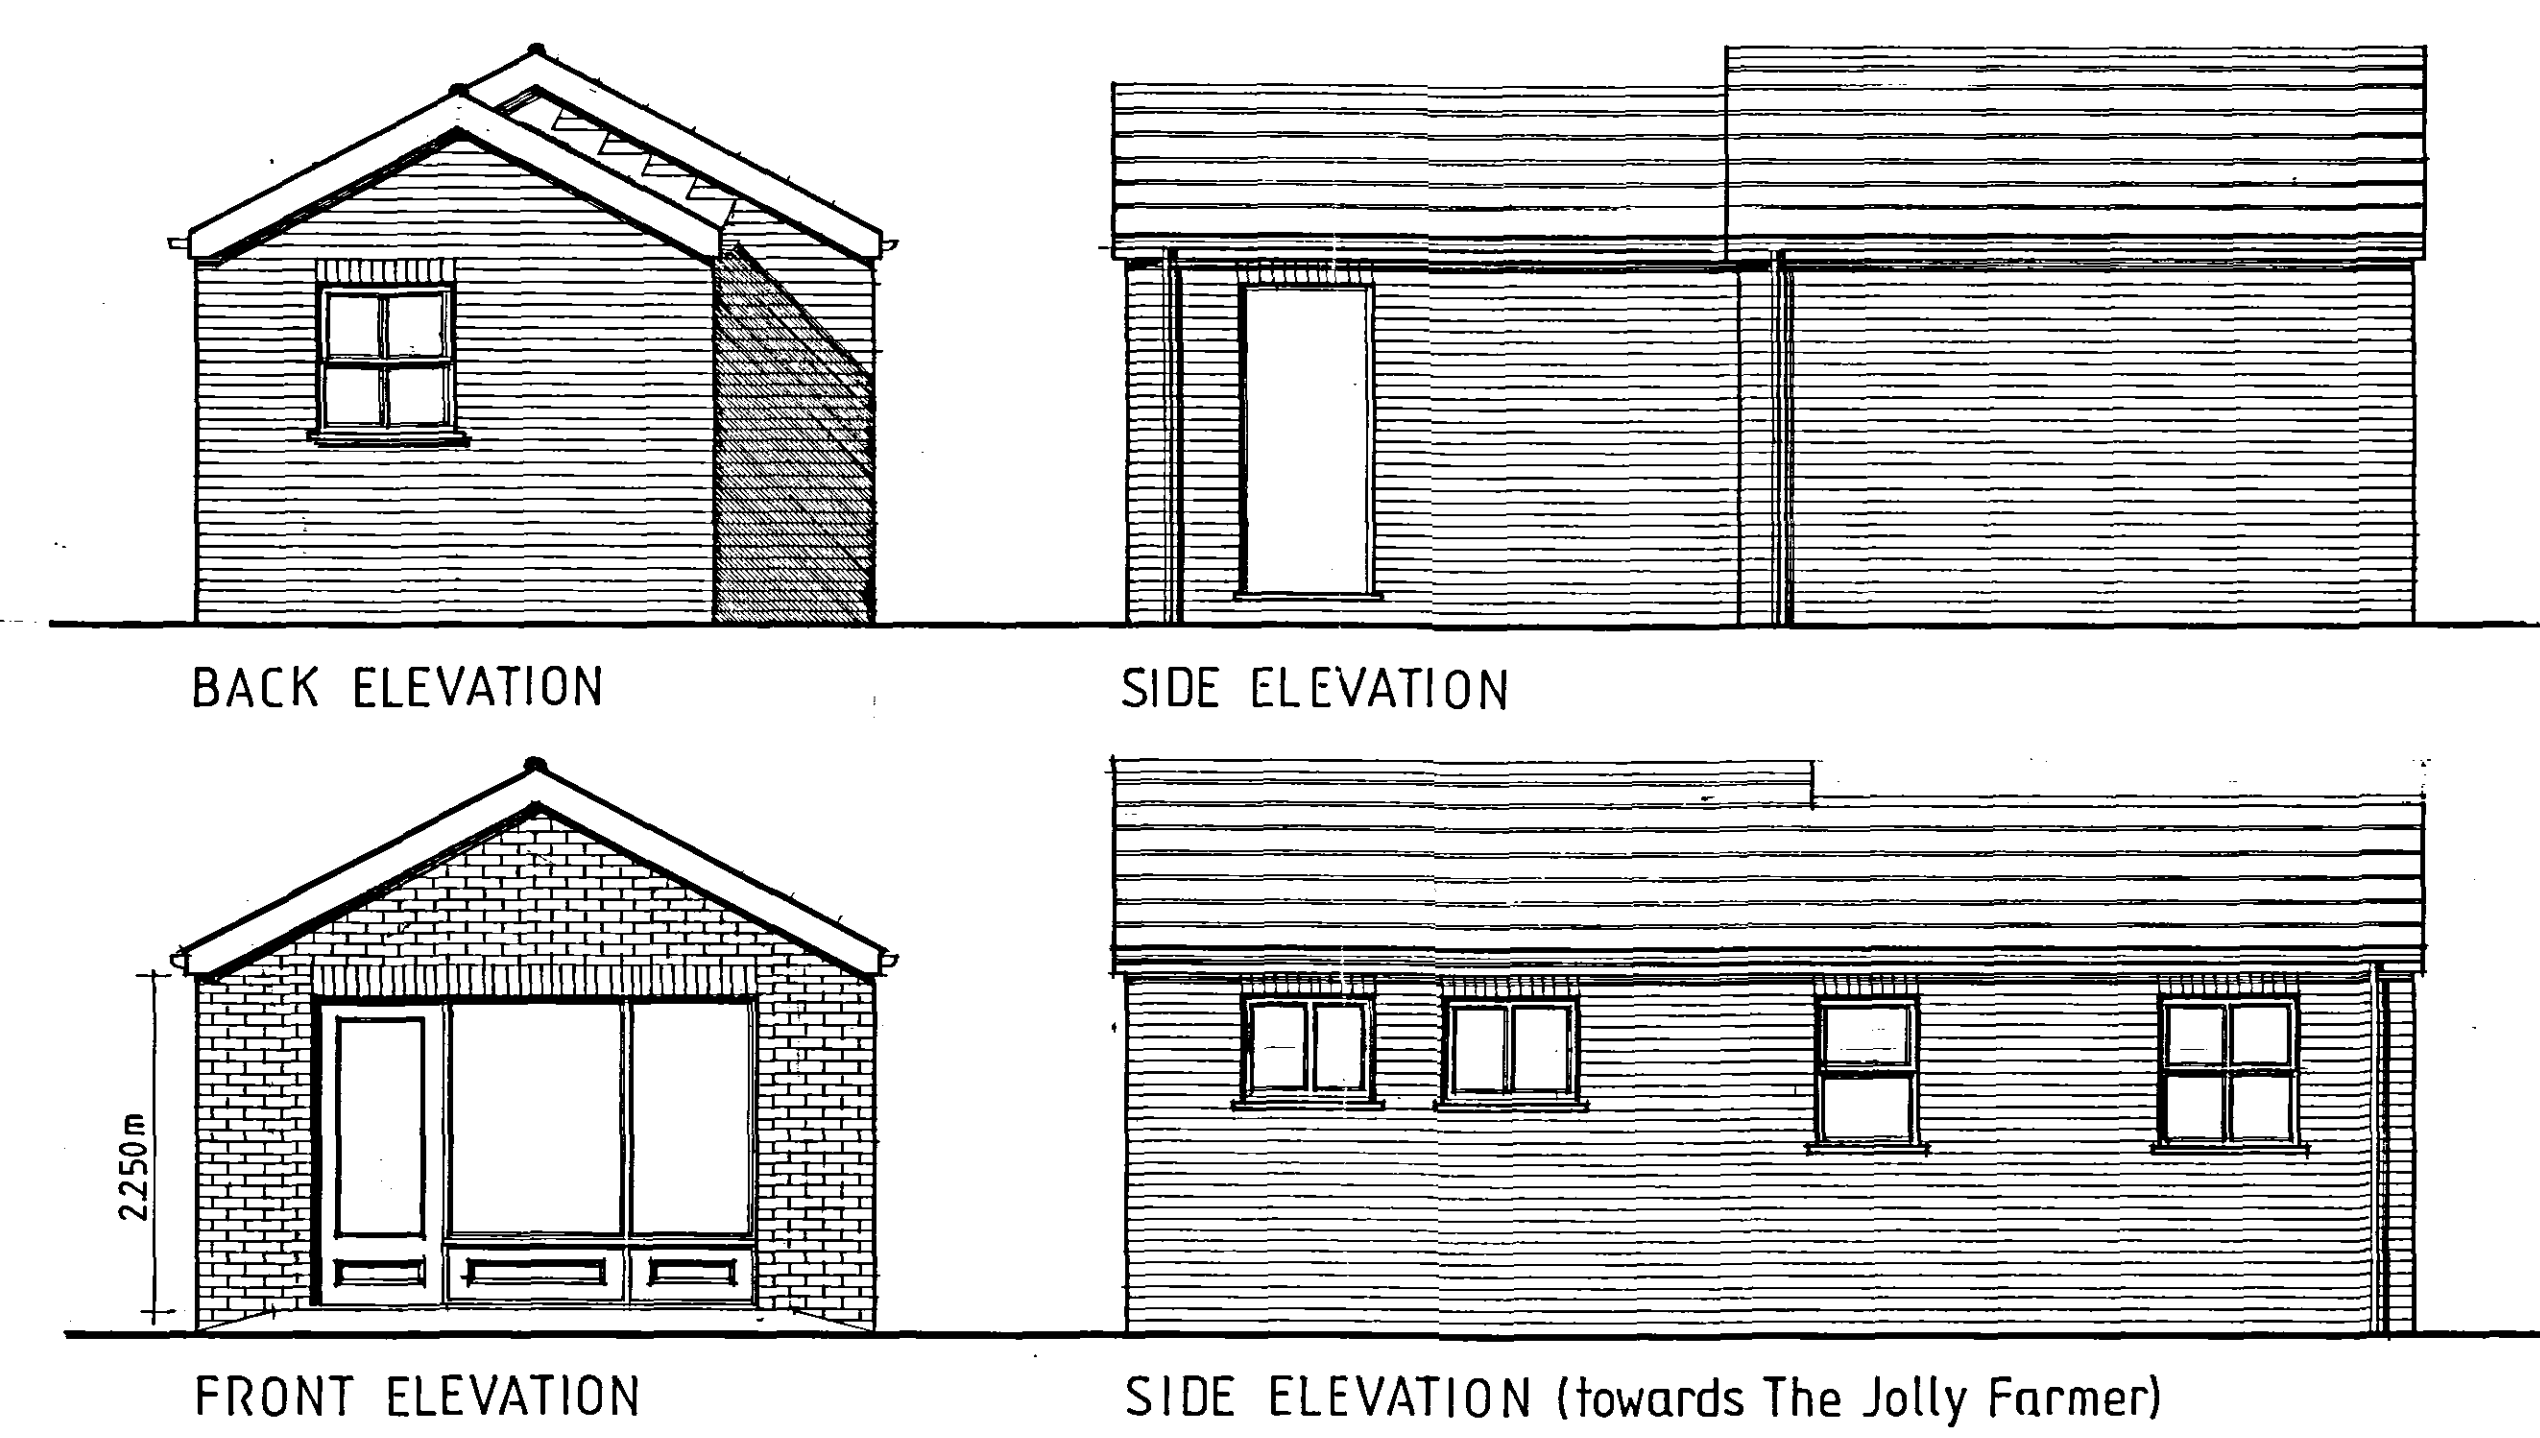

Planning & Design
24 JUN 2005
Ref: 0863105

DETERMINE PLAN

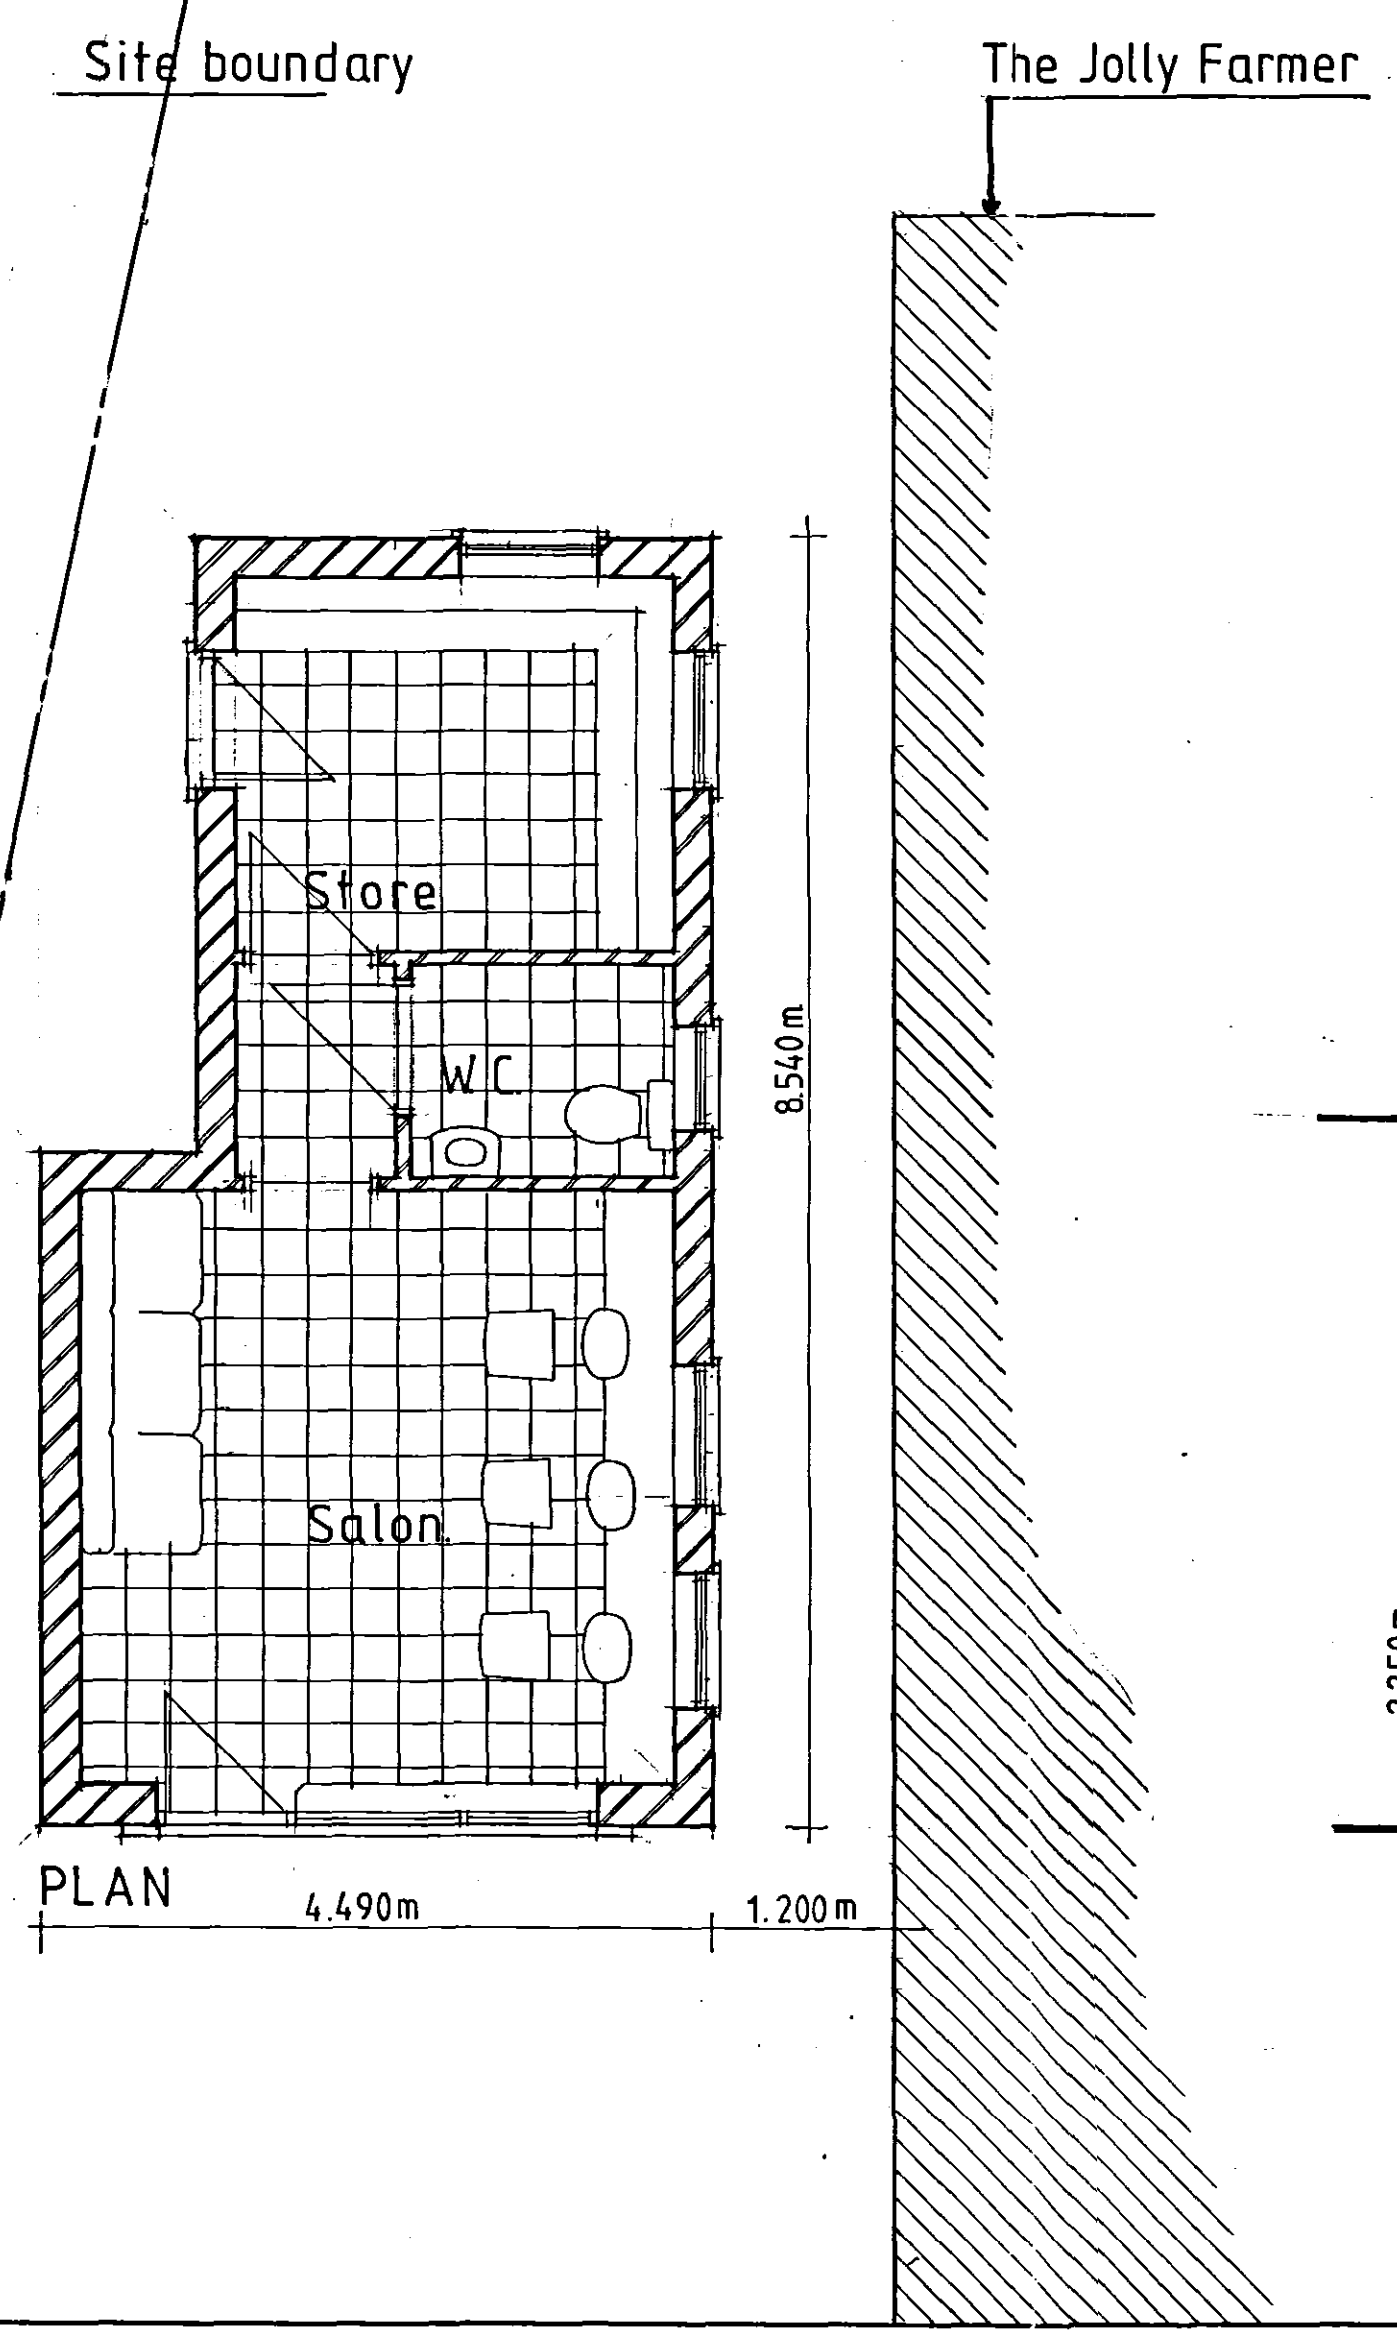

NEIL DOWLMAN Architecture
Neil Dowlman Architecture Ltd
Boston, Lincs PE21 6EH
Tel: 01205 357272 Fax: 01205 351115
Email: boston@neildowlman-architecture.co.uk

Members of The Royal Institute of British Architects
Members of The Royal Institute of Architectural Technologists
Chartered Architects * Architectural Technologists
Designers * Building Engineers * Project Managers
Planning Supervisors * Party wall Surveyors * Access Consultants

www.neildowlman-architecture.co.uk

Client	MR. J. TICKNER	Scale	1:50
Project	PROPOSED HAIRDRESSING SALON at THE JOLLY FARMER MOULTON CHAPEL	Date	28/10/2004
		Drawn by:	G.A.R.
		Drawing No.	B1481/01
		Revision	

SKETCH PROPOSAL.