



PROPOSED ELEVATION

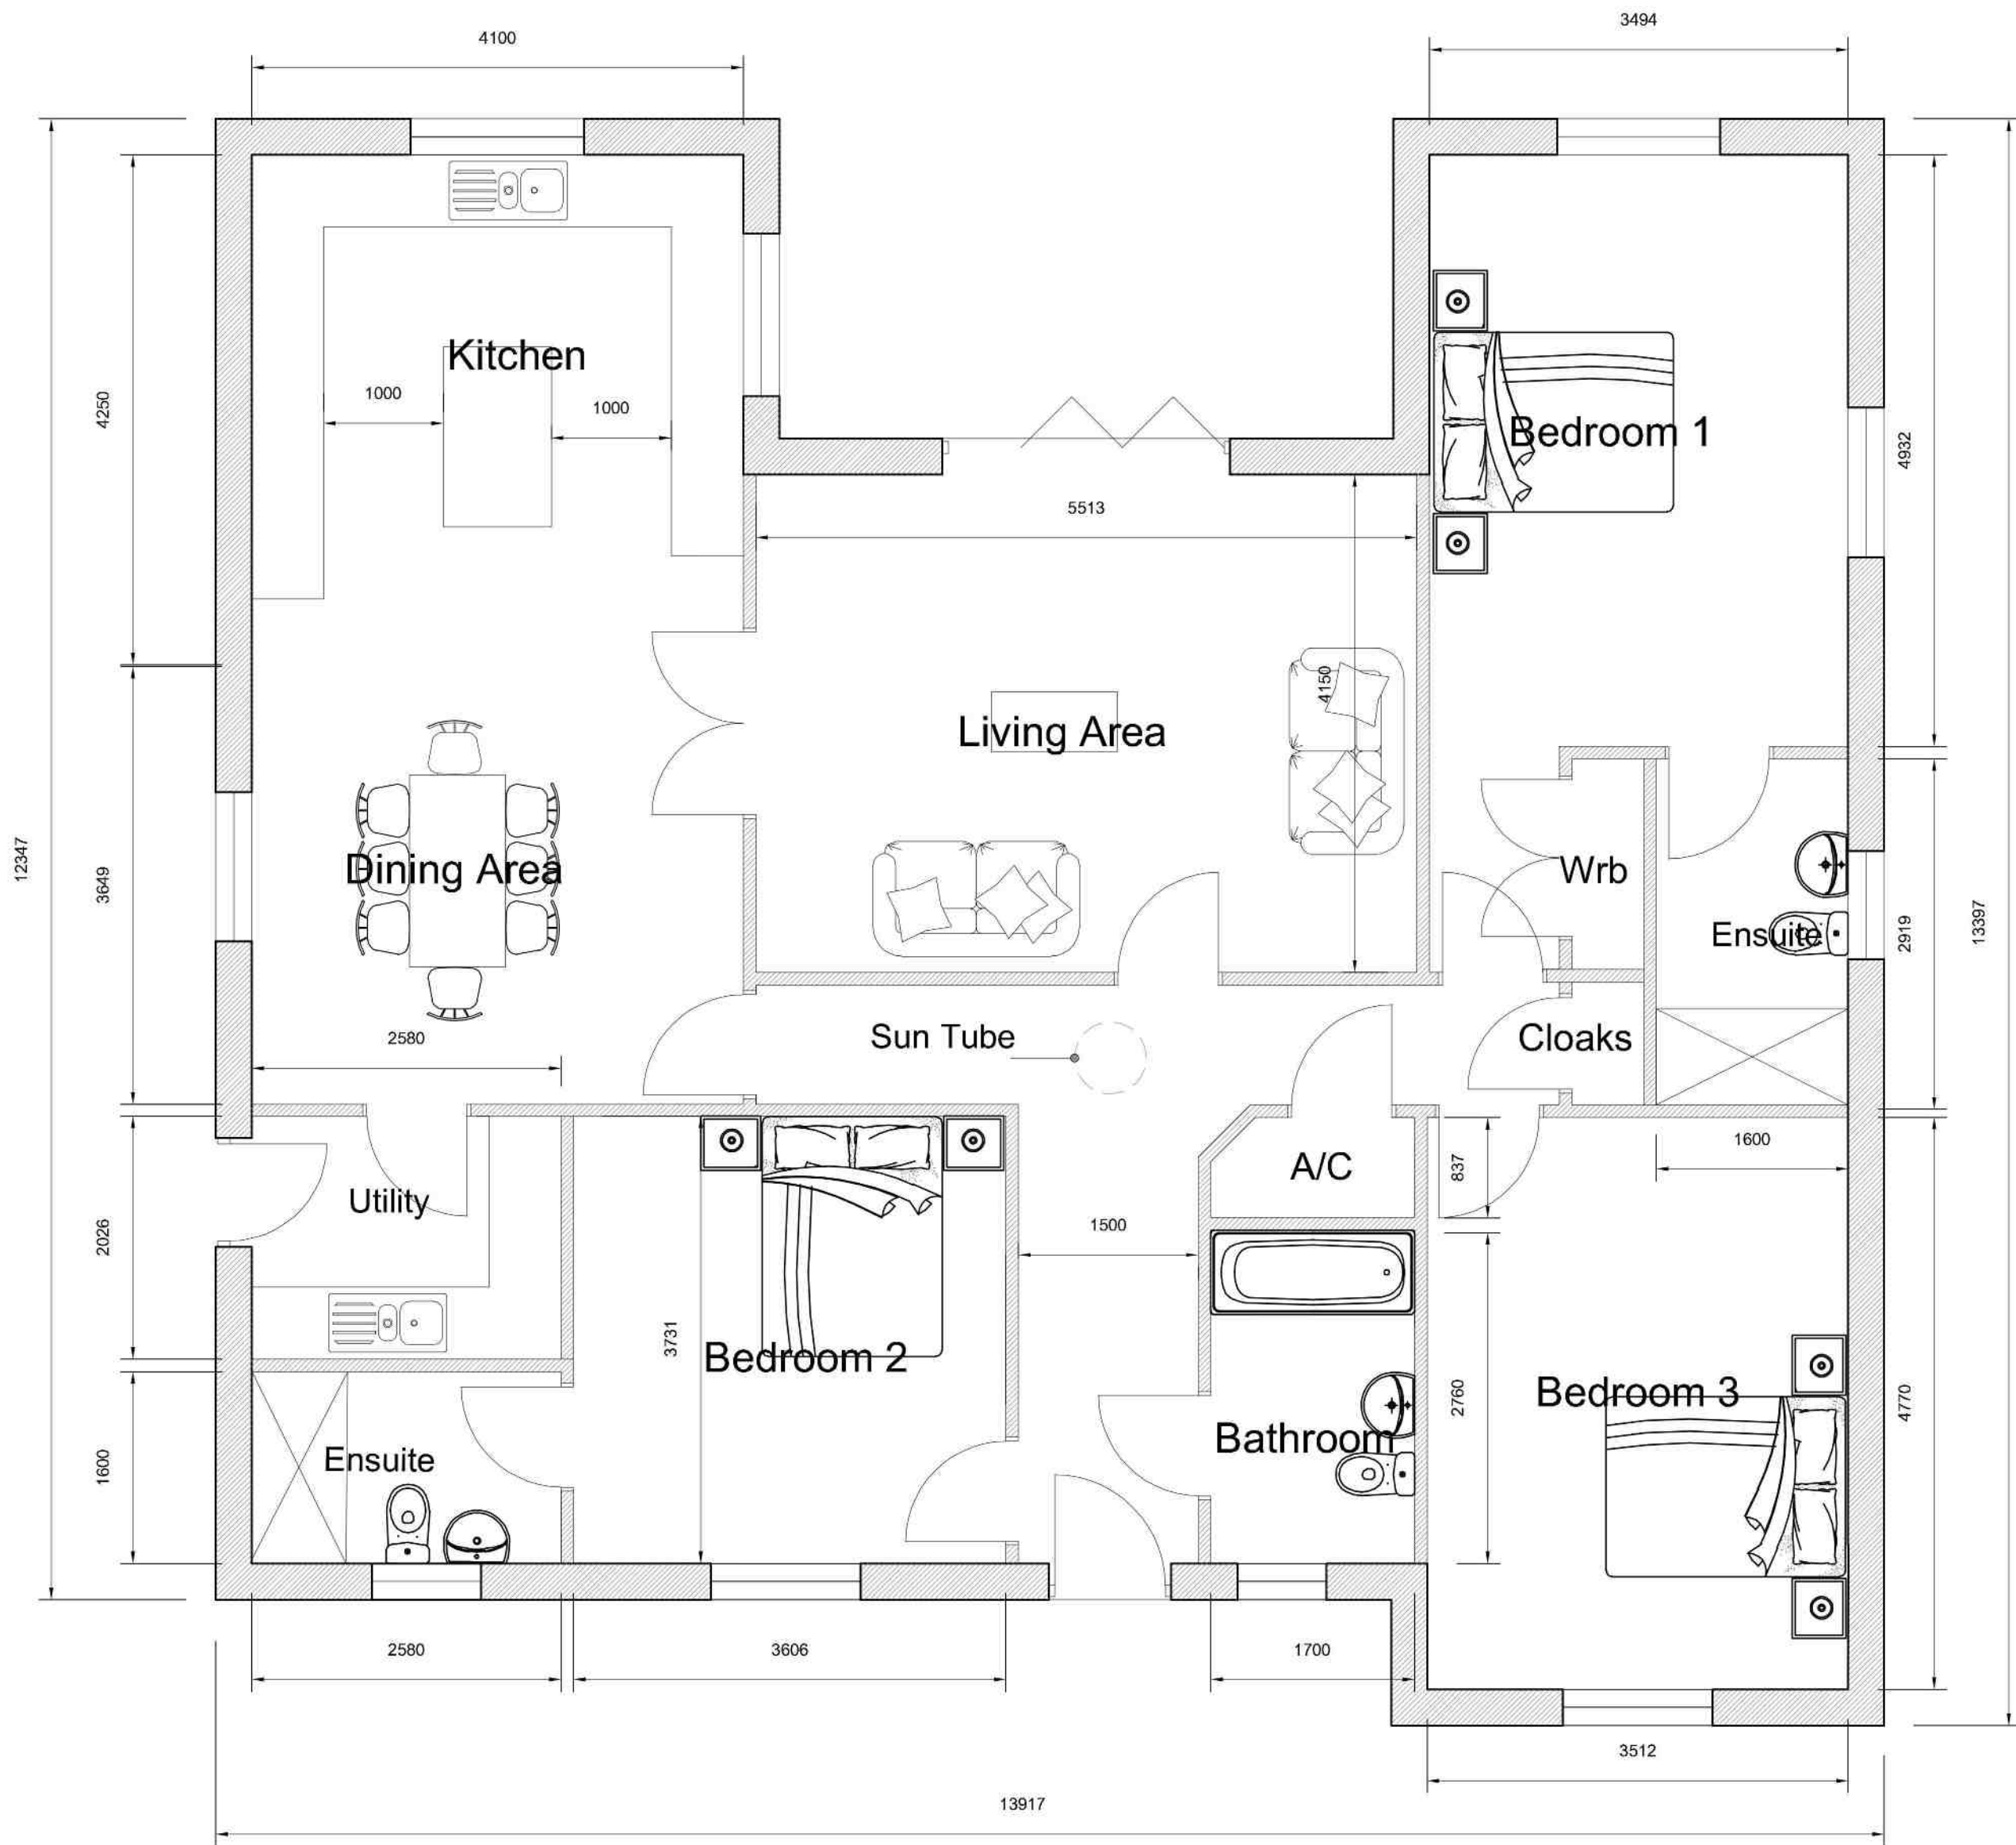


PROPOSED FLOOR PLAN

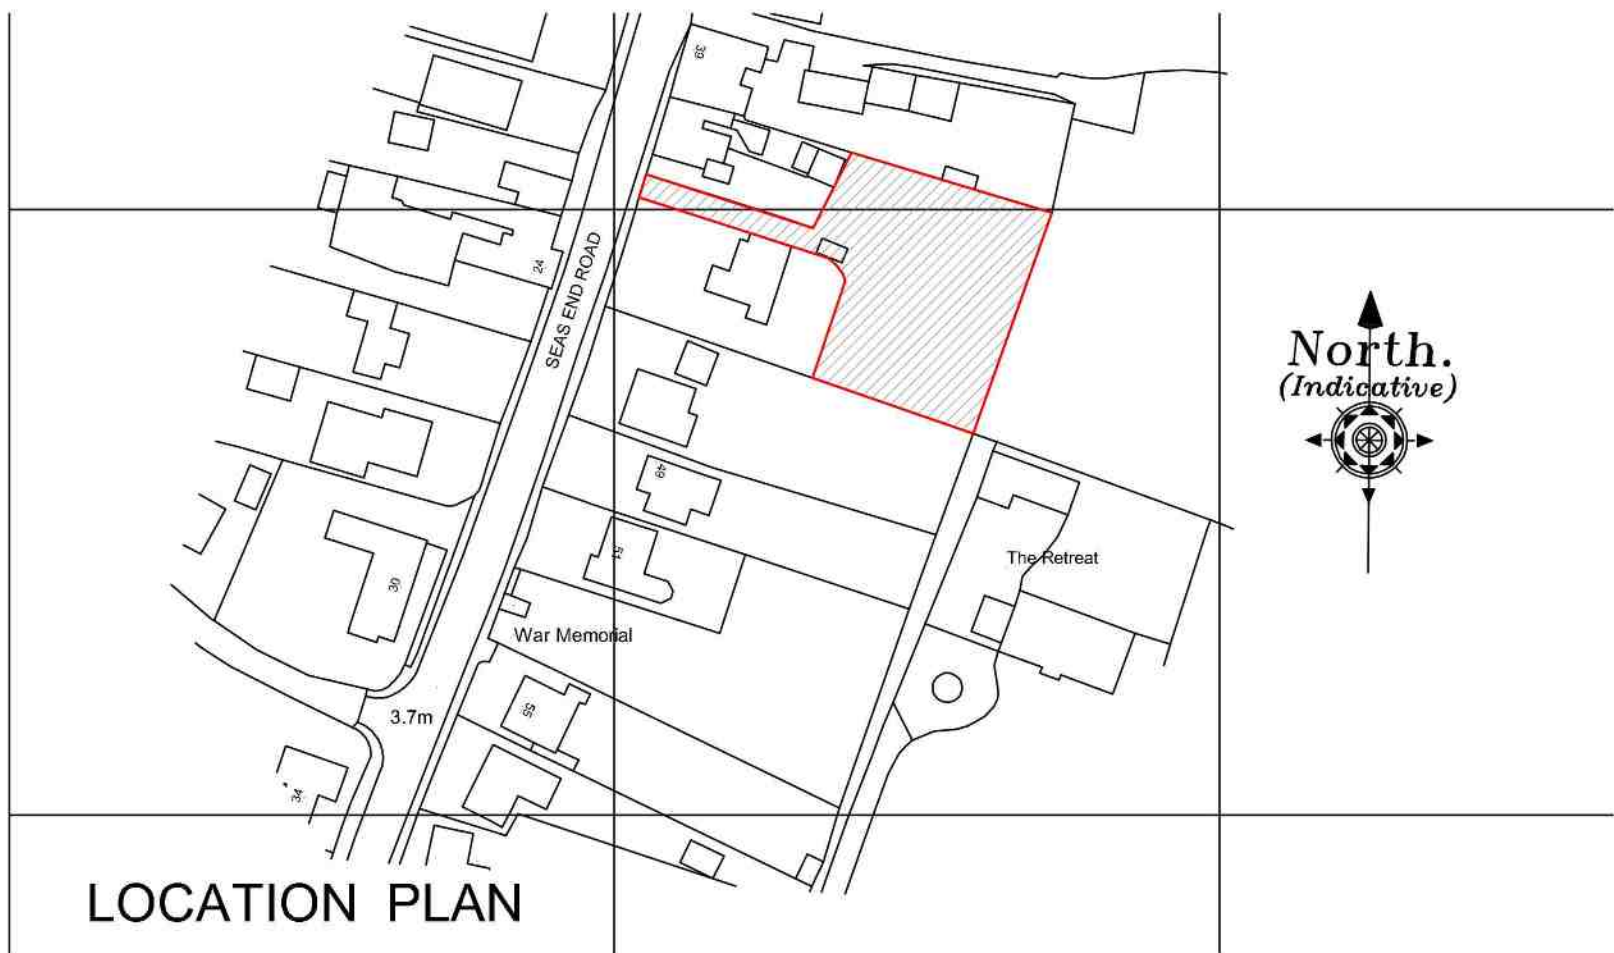


LOCATION PLAN



PROPOSED GARAGE ELEVATIONS

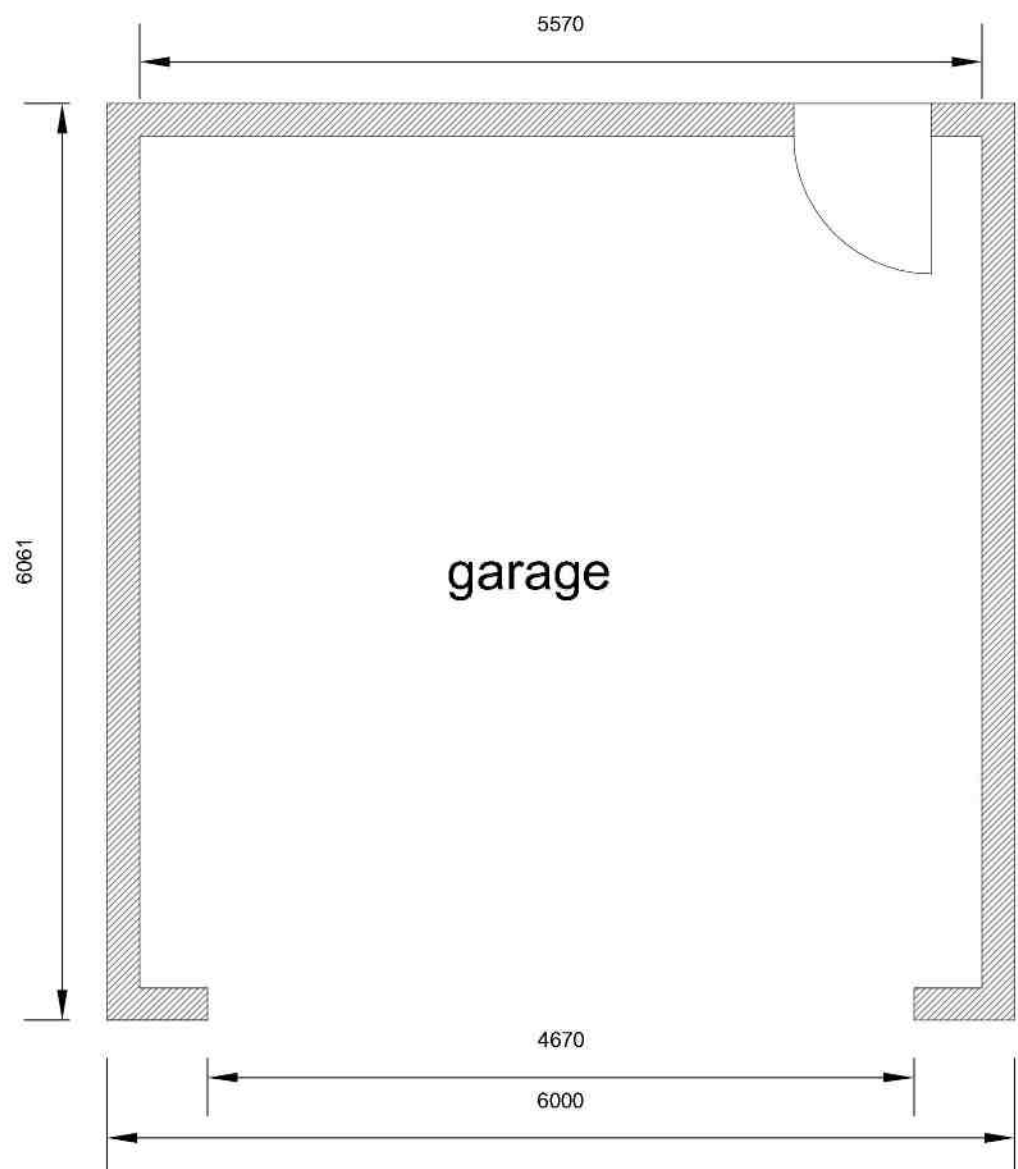

GARAGE FLOOR PLAN

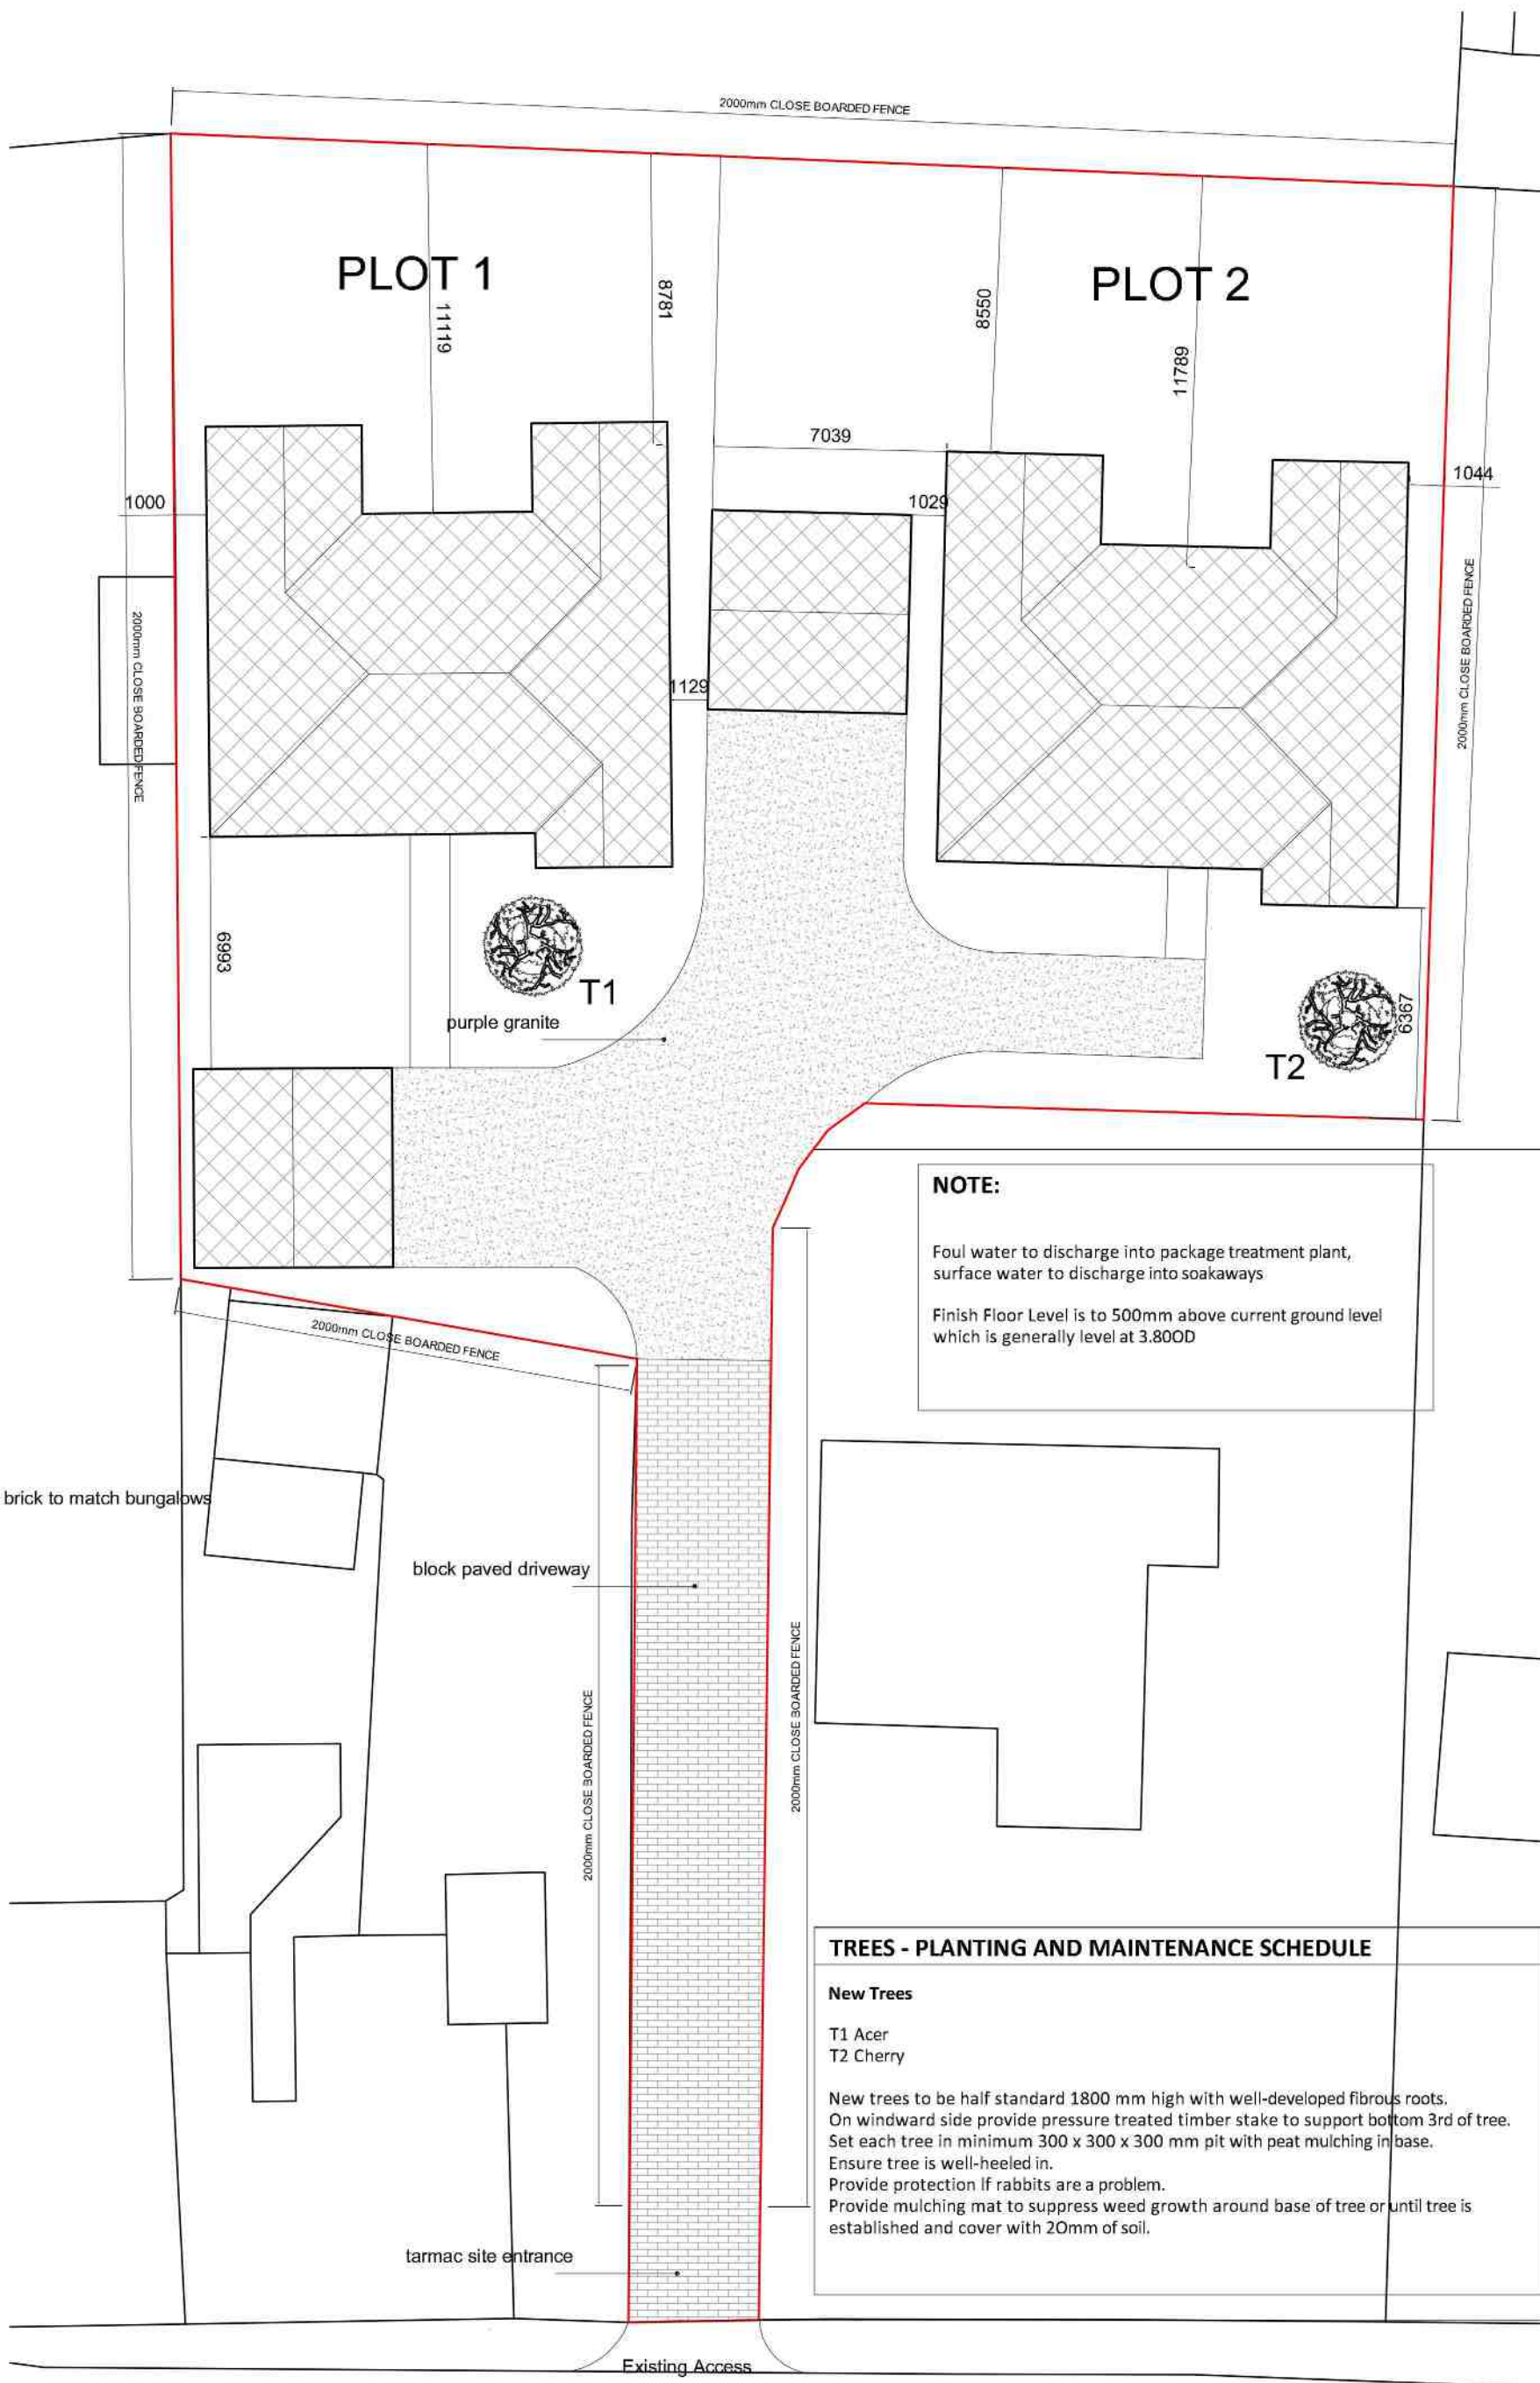

BLOCK PLAN