



TREE PLANTING

- A RED HAWTHORN (CRATAEGUS PAULI SCARLET) HALF STANDARD
- B WHITEBEAM (SORBUS ARIA LUTESCENS) HALF STANDARD

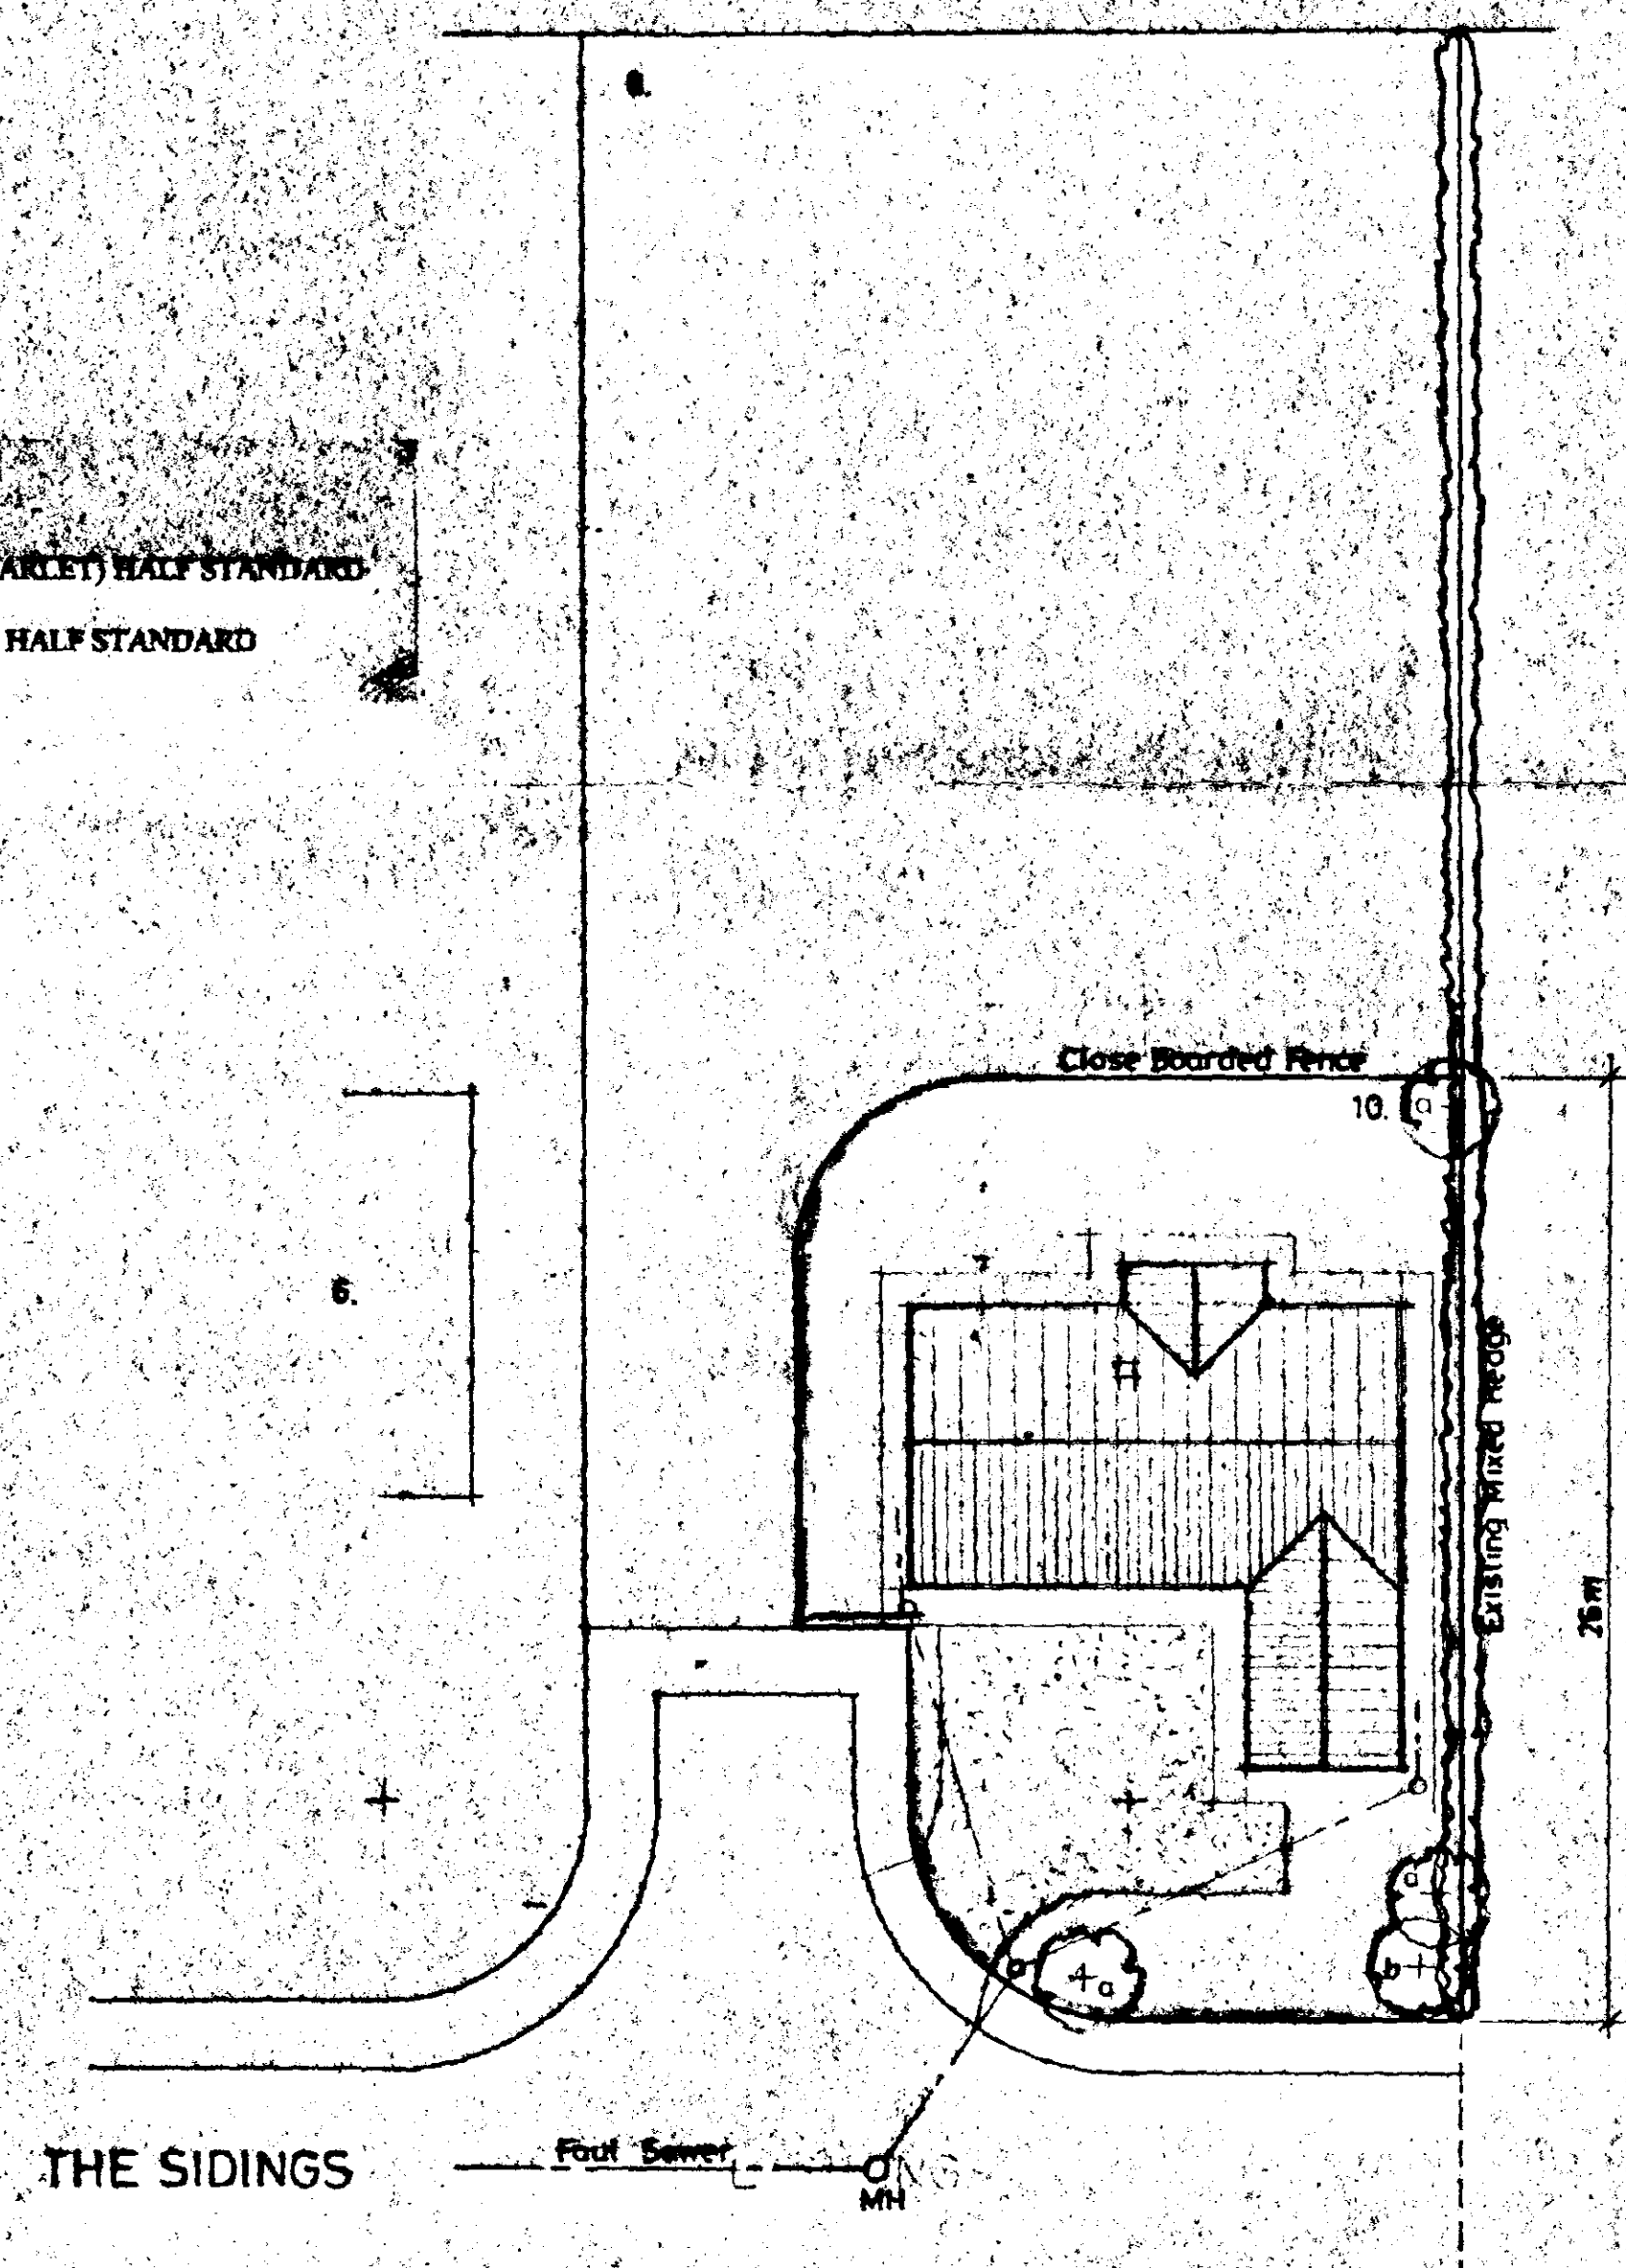

SITE LAYOUT

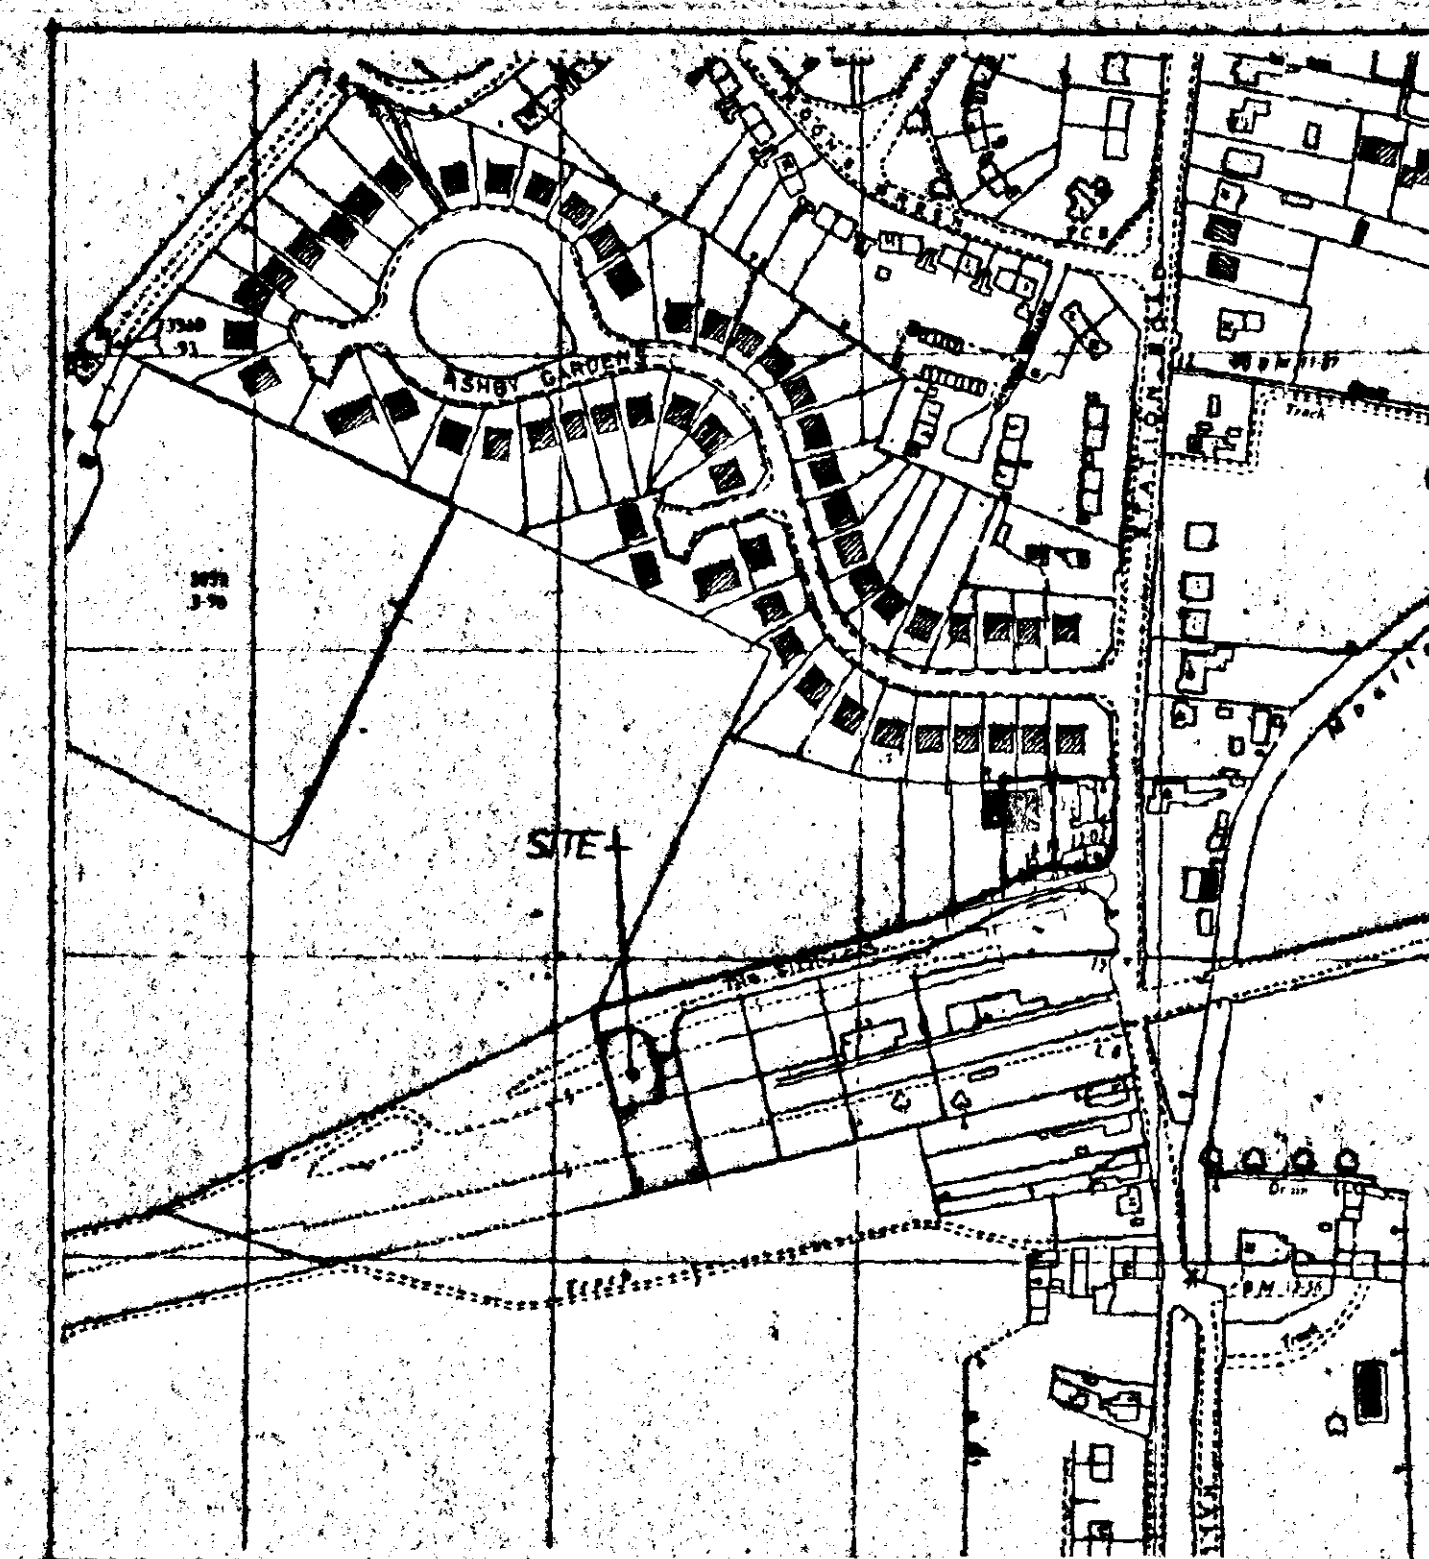

LOCATION PLAN

DETERMINED
PLAN

SOUTH ISLAND DC
HOUSING & PLANNING
29 AUG 1995
Ref: 0874/95


G. R. MERCHANT
1. ENG AMICE, FWO.
ARCHITECTURAL, STRUCTURAL
& LAND DRAINAGE CONSULTANT
TEL: HOLBEACH (01406) 490800

PROJECT:
PLOT 10
THE SIDINGS
MOULTON


CLIENT:
DGM PROPERTIES LTD.

SCALES: 1/200 1/2500 DATE: AUG 1995

DRAWING No.: DGM-M.15

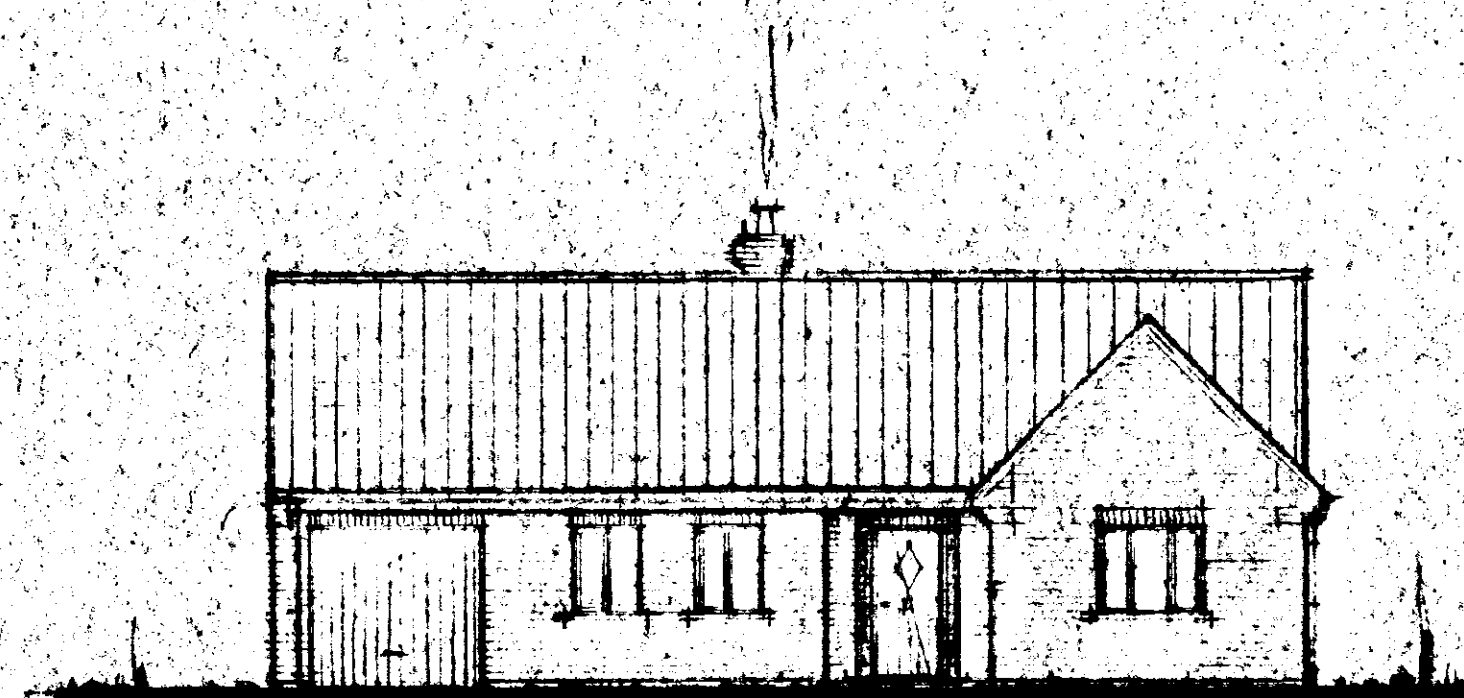


FRONT

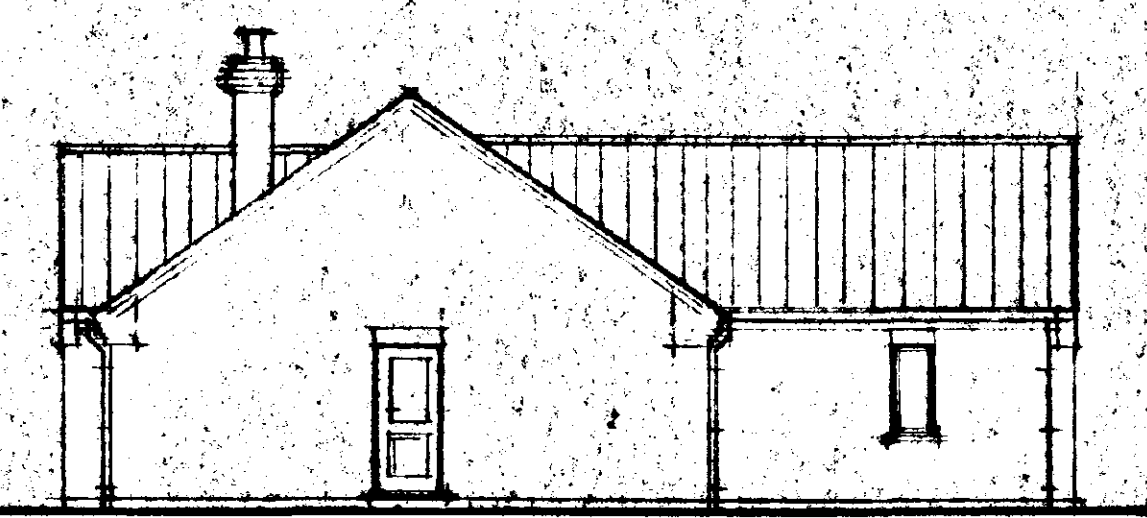


SIDE



REAR

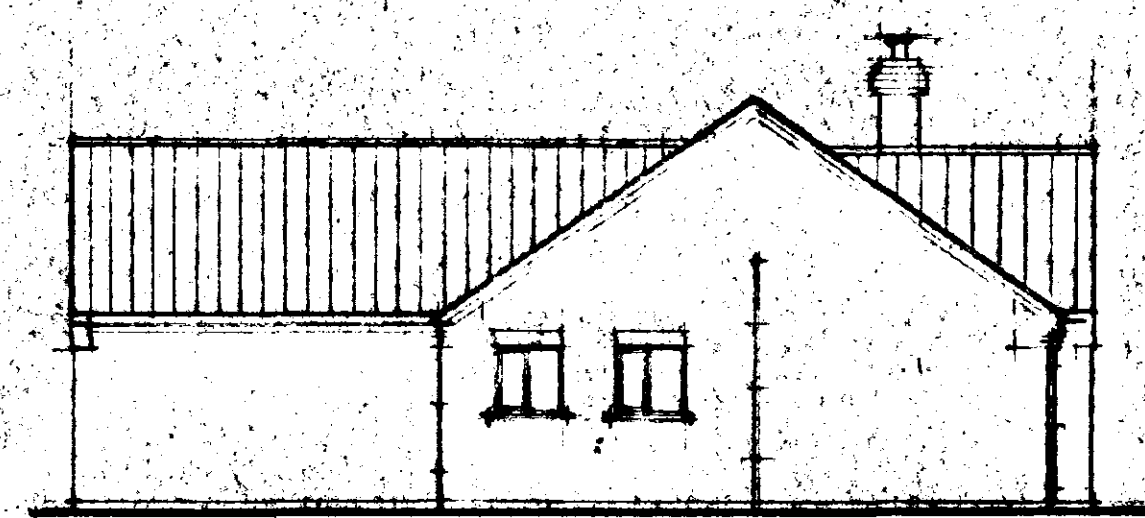

SIDE

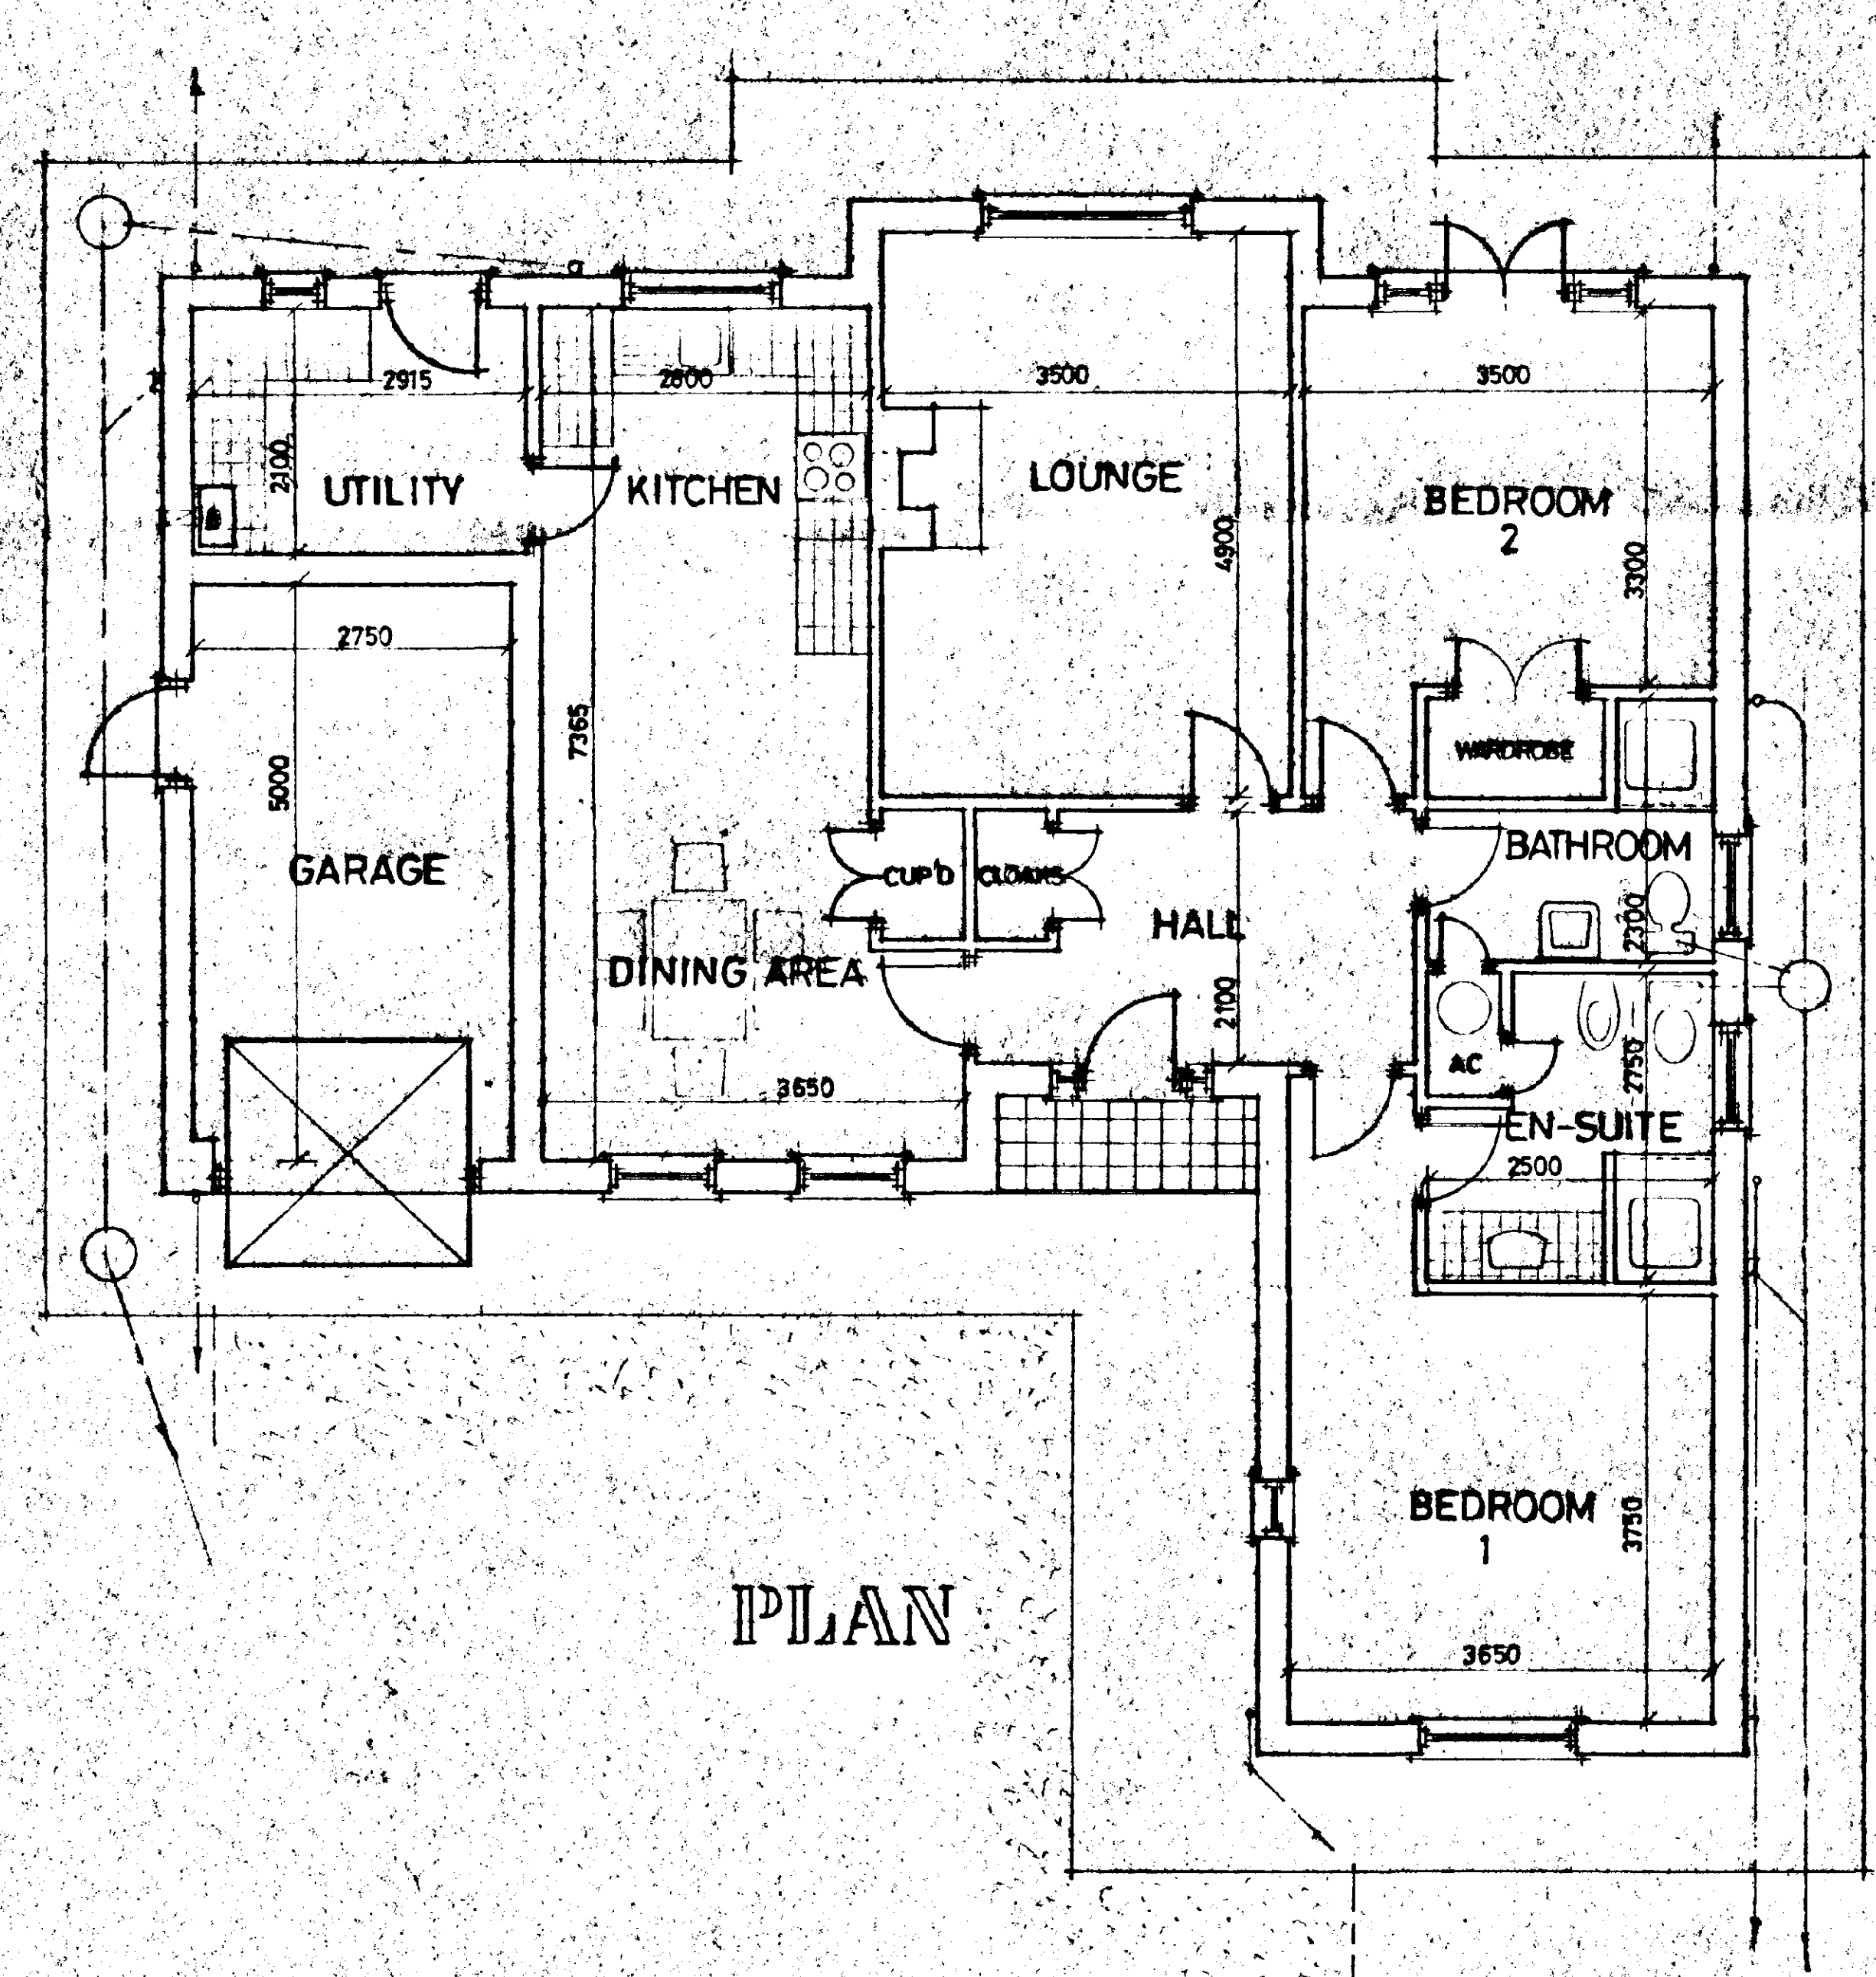

PLAN

DETERMINED
PLAN

SOUTH HOLLAND DC
HOUSING & PLANNING
29 AUG 1995
Ref: 0574/95

G. R. MERCHANT LENG AMICE, FIWO, ARCHITECTURAL, STRUCTURAL & LAND DRAINAGE CONSULTANT TEL: HOLBEACH (01406) 490600	
PROJECT: 2 BEDROOM BUNGALOW & GARAGE	
CLIENT: DGM PROPERTIES LTD	
SCALES: 1/50 1/100	DATE: AUG 1995
G. R. MERCHANT	DRAWING No. DGM-M.16/1
REVISIONS:	