

LANDSCAPING & TREE PLANTING SCHEME.


A - MIXED HEDGE

- (a) Hawthorn (*Crataegus Monogyna*)
- (b) Beech (*Fagus Sylvatica*)
- (c) Blackthorn (*Prunus Spinosus*)
- (d) Buckthorn (*Rhamnus Cathartica*)

B - SILVER BIRCH - Feathered

C - HAWTHORN - Feathered

D - POPLAR - Feathered.

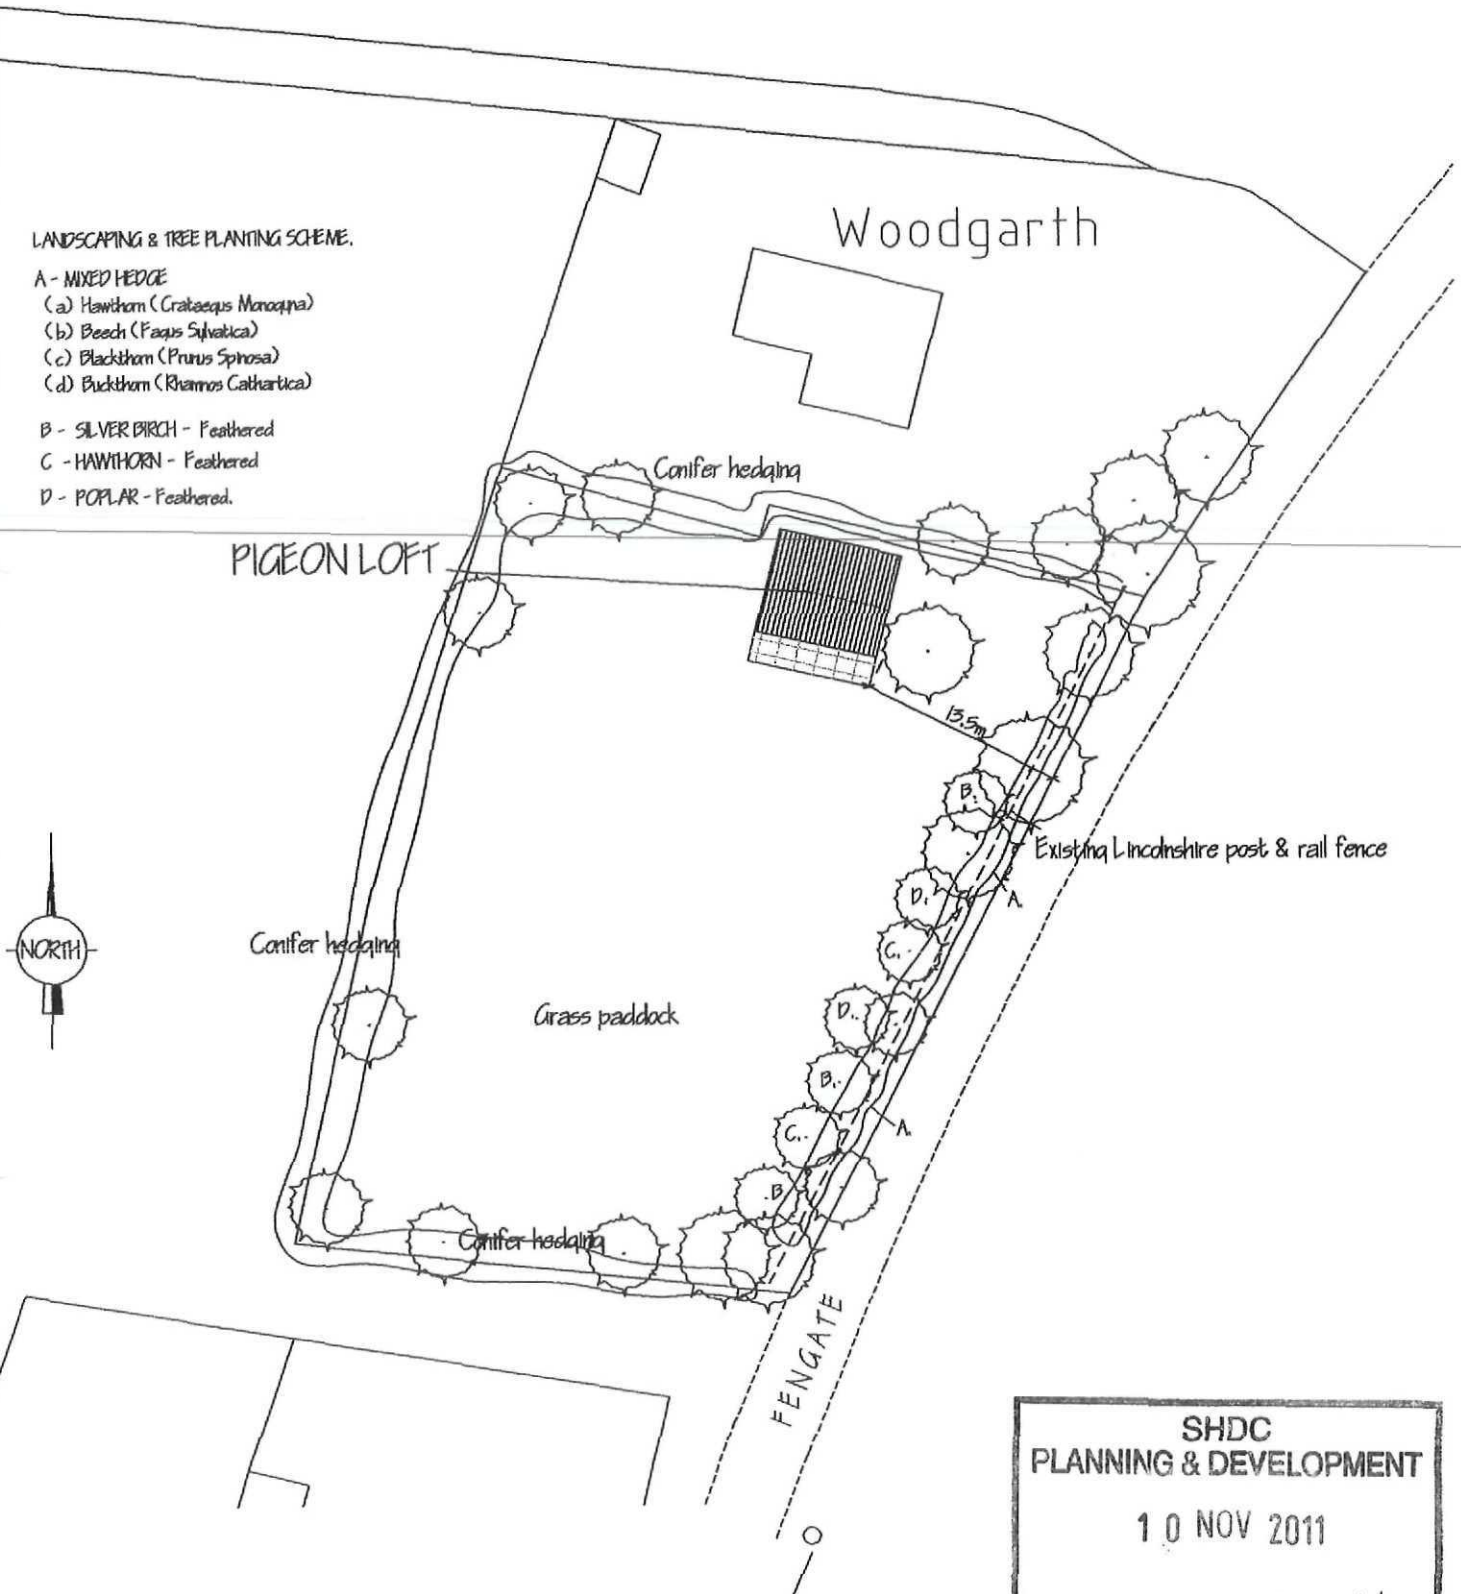

SITE PLAN
1/500

SHDC
PLANNING & DEVELOPMENT

10 NOV 2011

Ref. 0881-11