
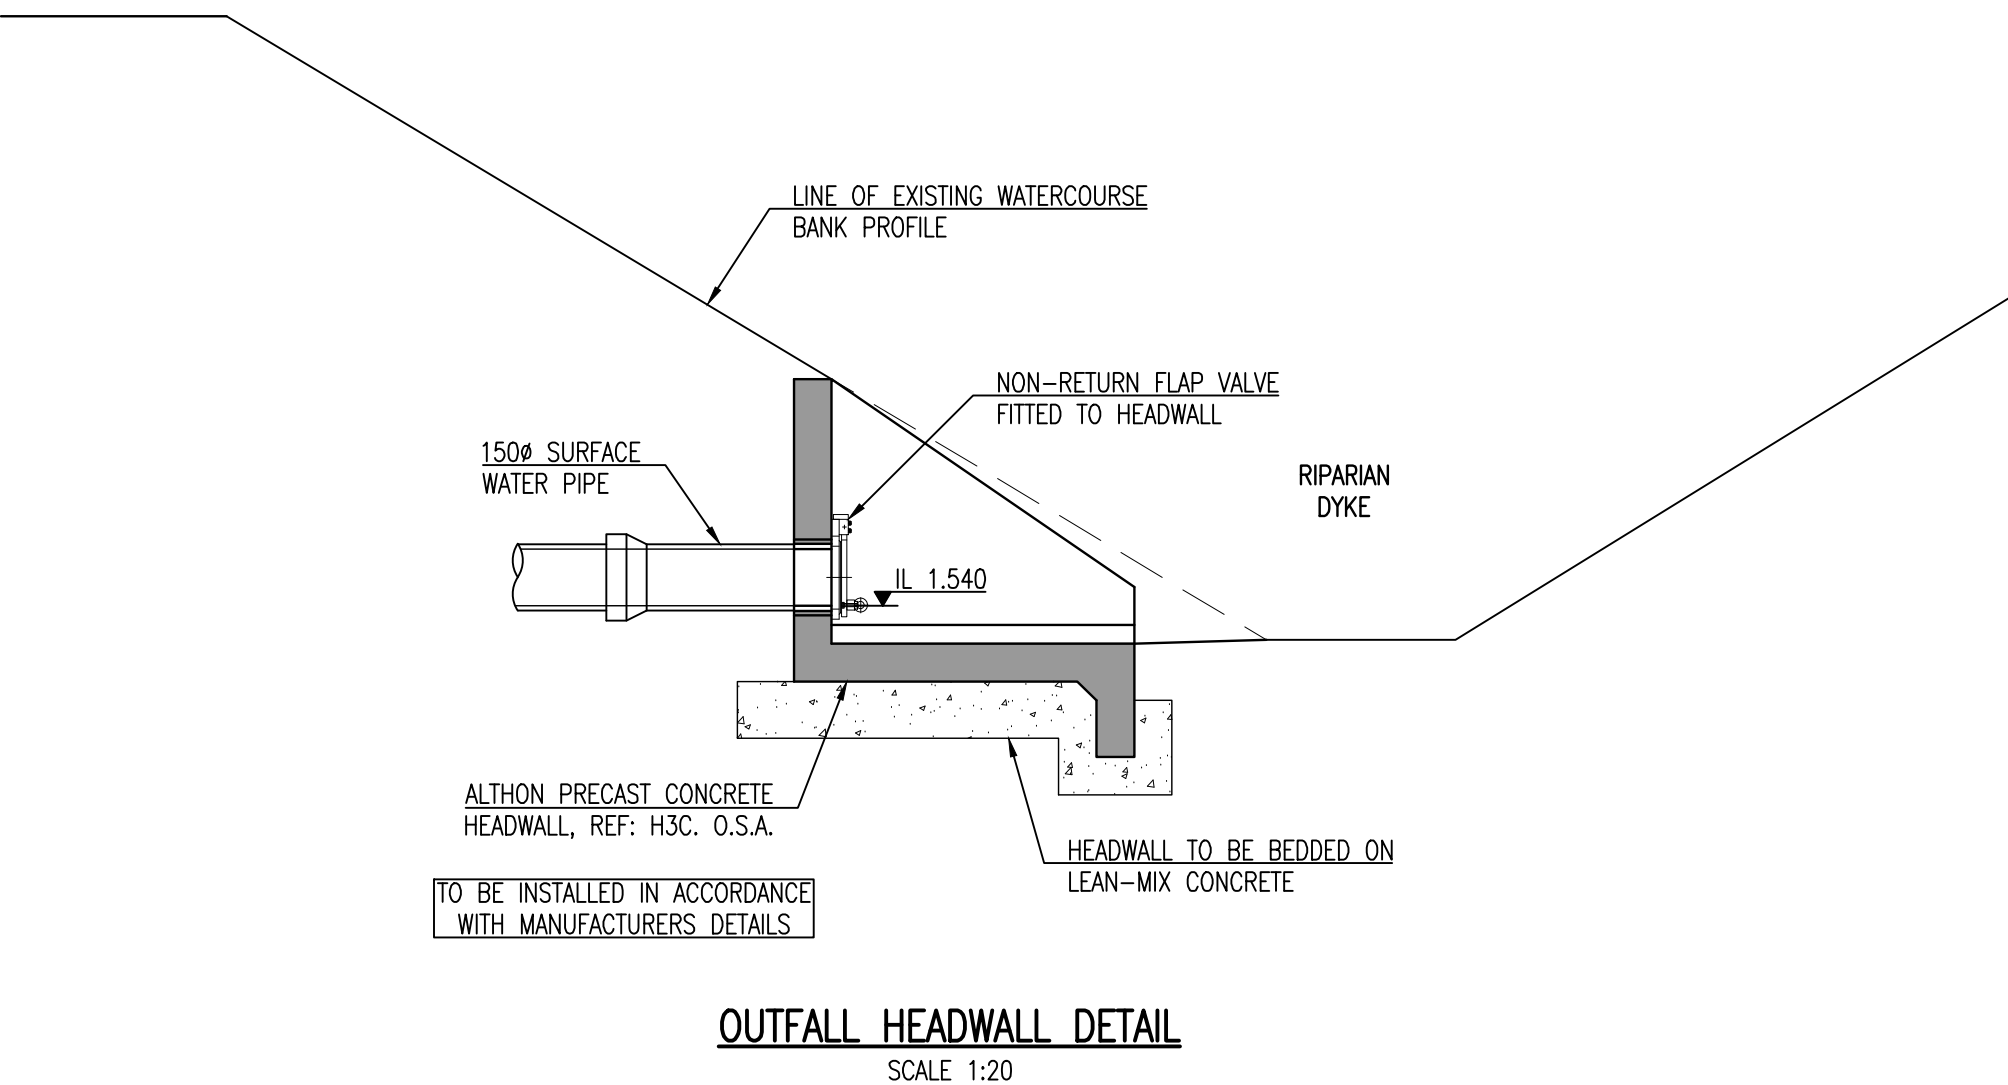
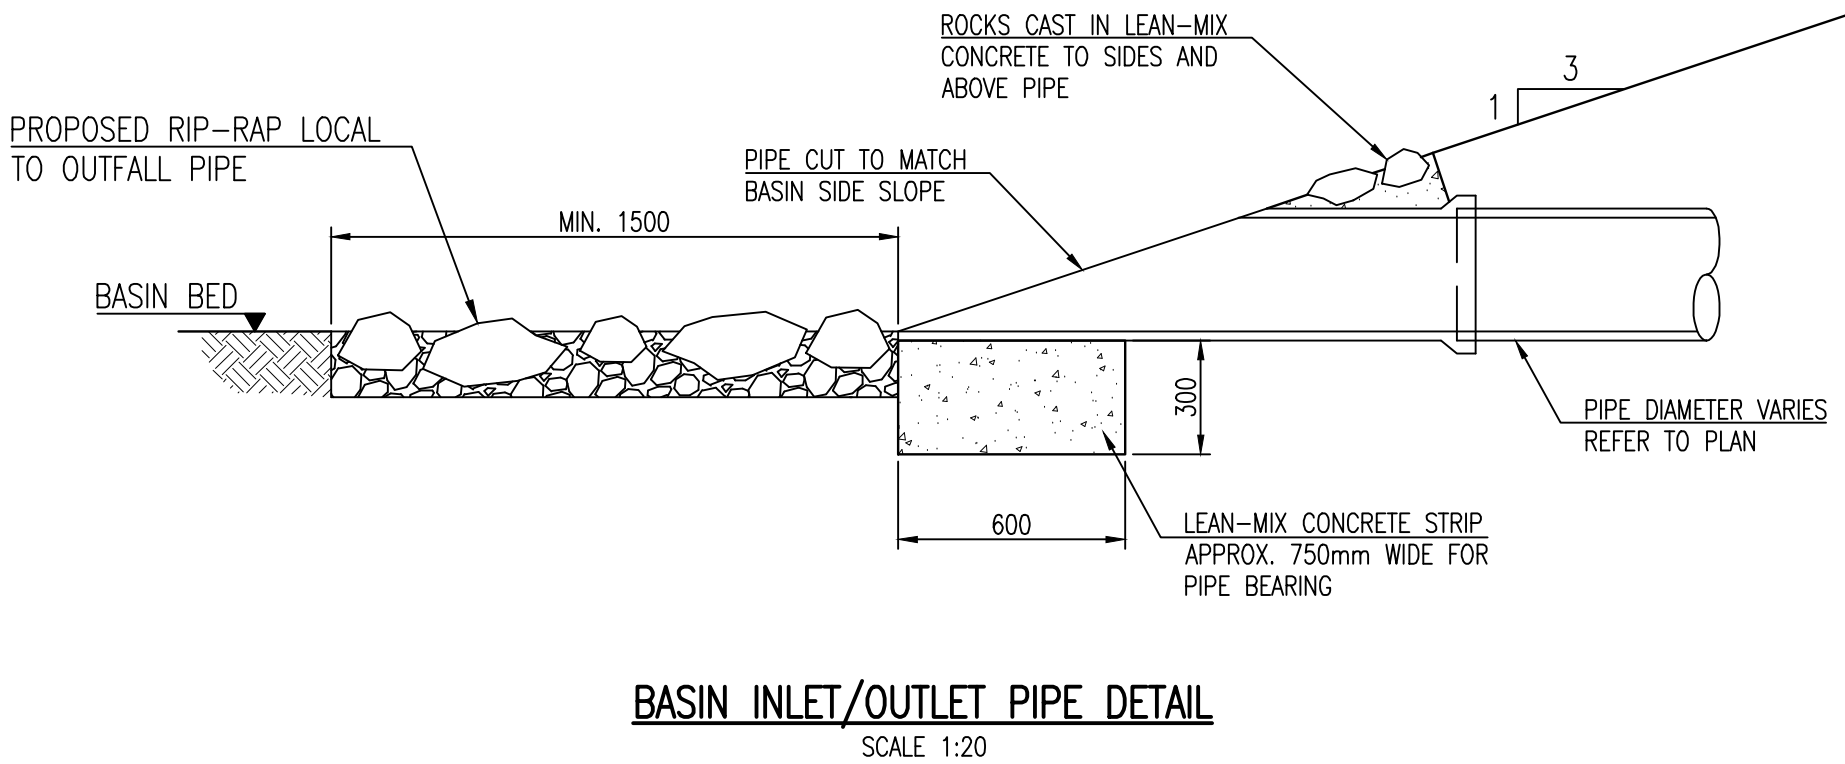
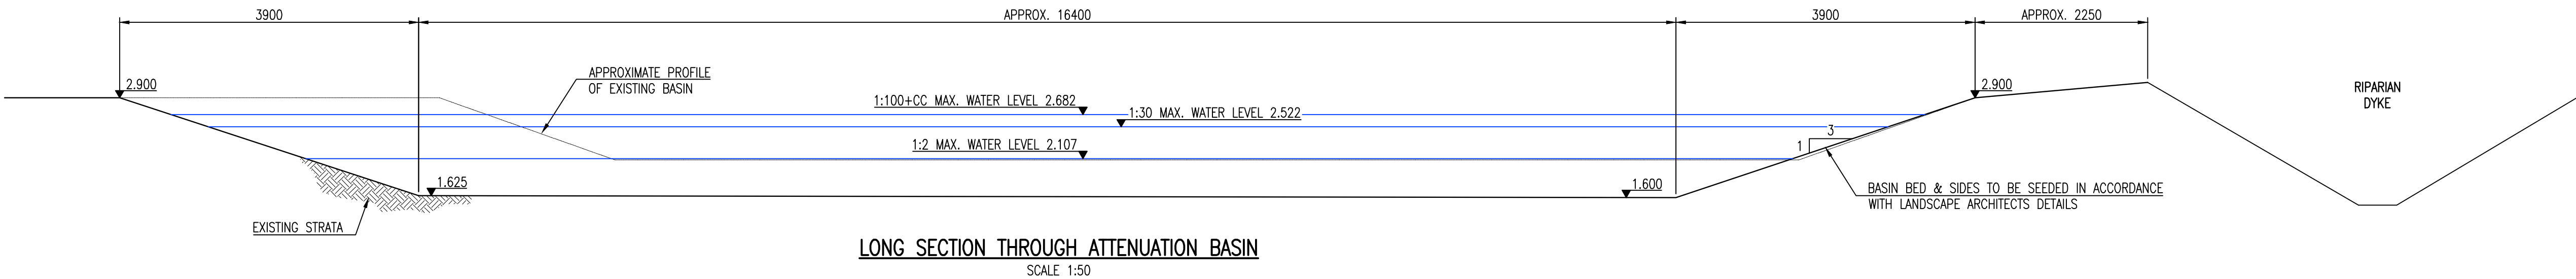


PLEASE REFER TO ARCHITECTS DRAWINGS FOR
CONFIRMATION OF ALL WALL/SETTING OUT
DIMENSIONS PRIOR TO COMMENCING OF WORKS

THIS DRAWING MUST BE READ IN CONJUNCTION
WITH ALL RELEVANT DRAWINGS & STRUCTURAL
CALCULATIONS

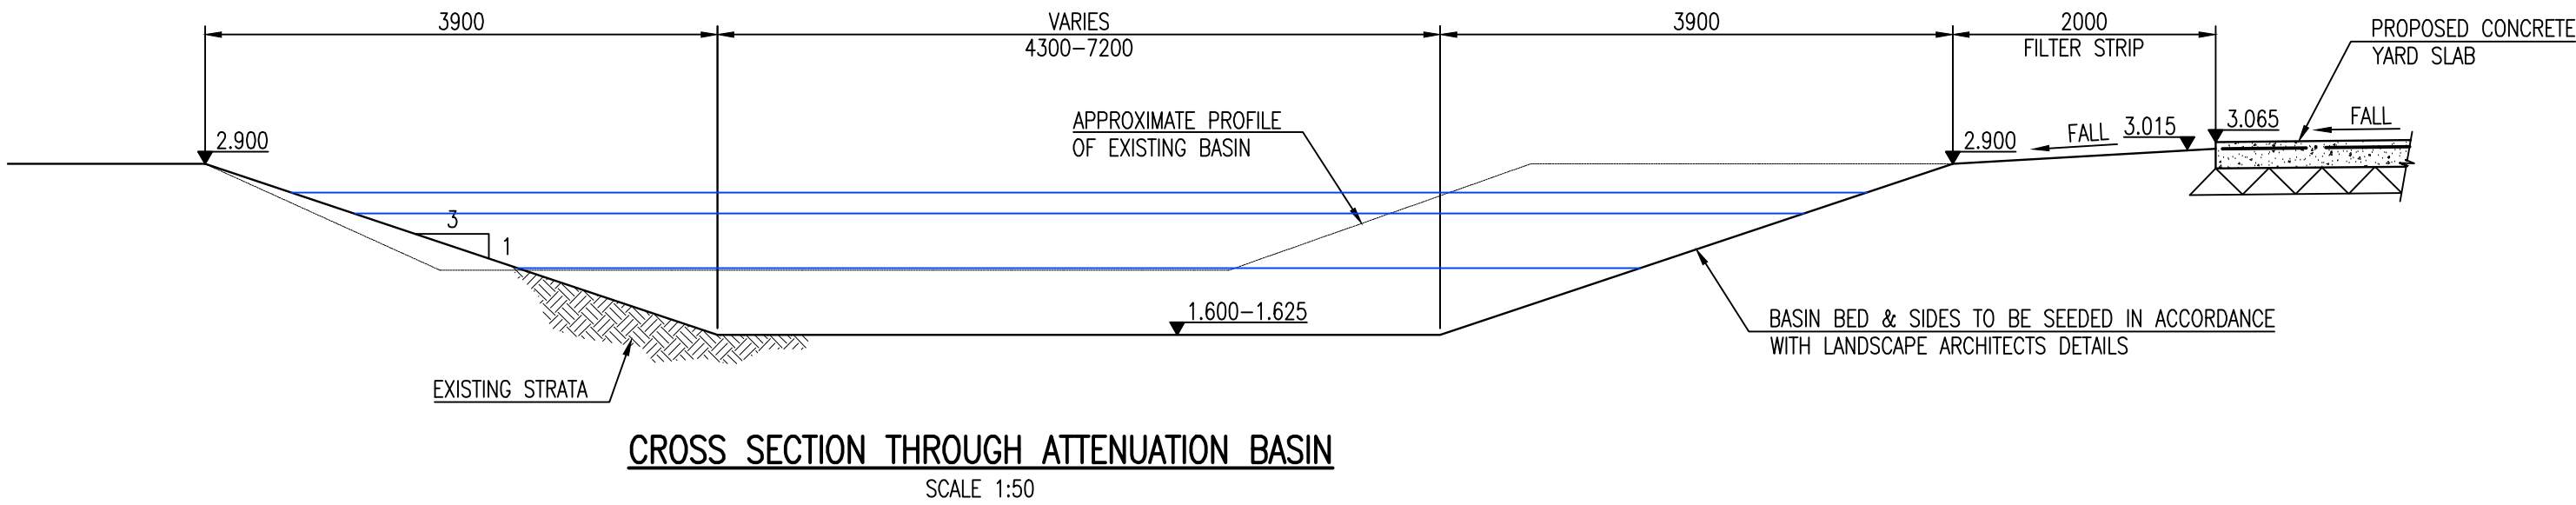

A	DRAWING GENERALLY DEVELOPED FOLLOWING CLIENT MEETING.	MP	APW	11.10.24
-	FIRST ISSUE - FOR INFORMATION.	MP	APW	20.09.24
REV.	DESCRIPTION	DRN.	APP.	DATE

SHIELDS WILSON
e: info@shieldswilson.co.uk t: 01775 729252
STRUCTURAL AND CIVIL ENGINEERING

STATUS FOR INFORMATION

CLIENT PELOTON PRODUCE LTD.

PROJECT PROSED COLDSTORE EXTENSION
MANOR FARM, WEST COBGATE, MOULTON,
SPALDING, Lincs. PE12 6QN

TITLE PROPOSED BASIN SECTIONS & DETAILS

DATE	SEPT. '24	SCALE 0A1 1:50	DRAWING NO. SW22-315-111	REV. A
DRAWN	MP			