

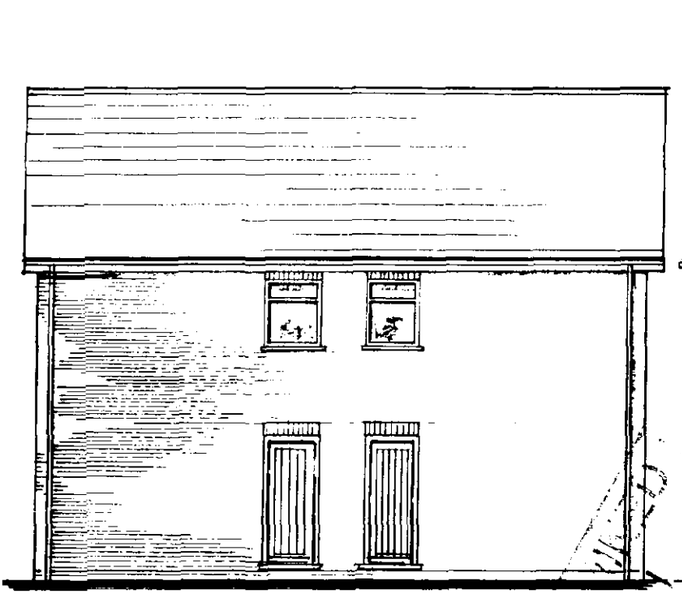



Rear elevation.

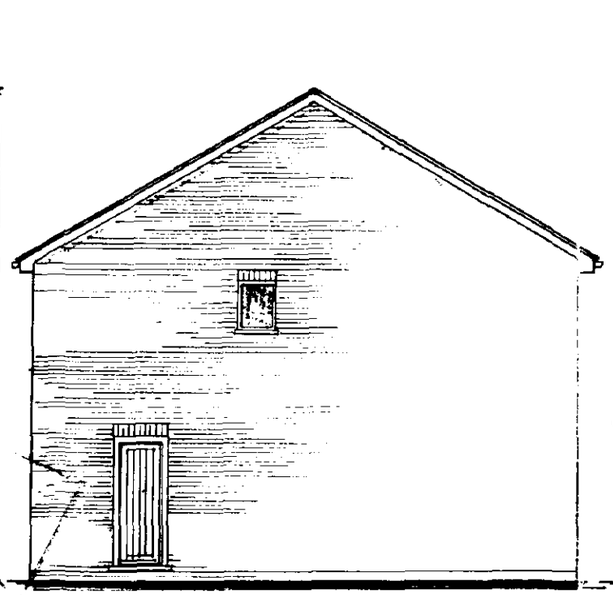

Side elevation.

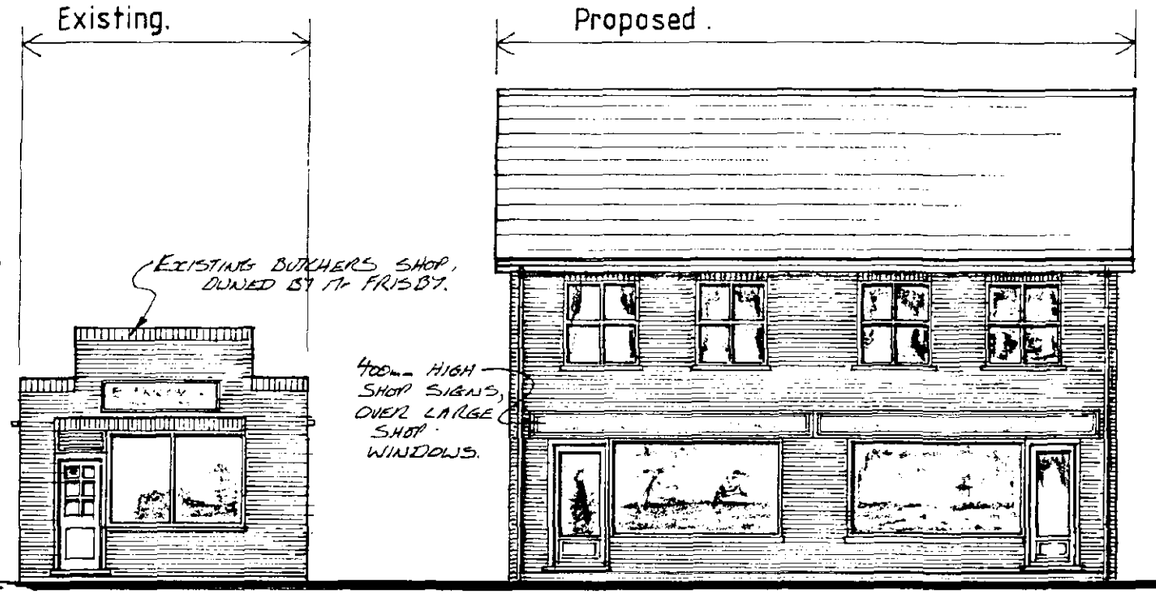


Front elevation.

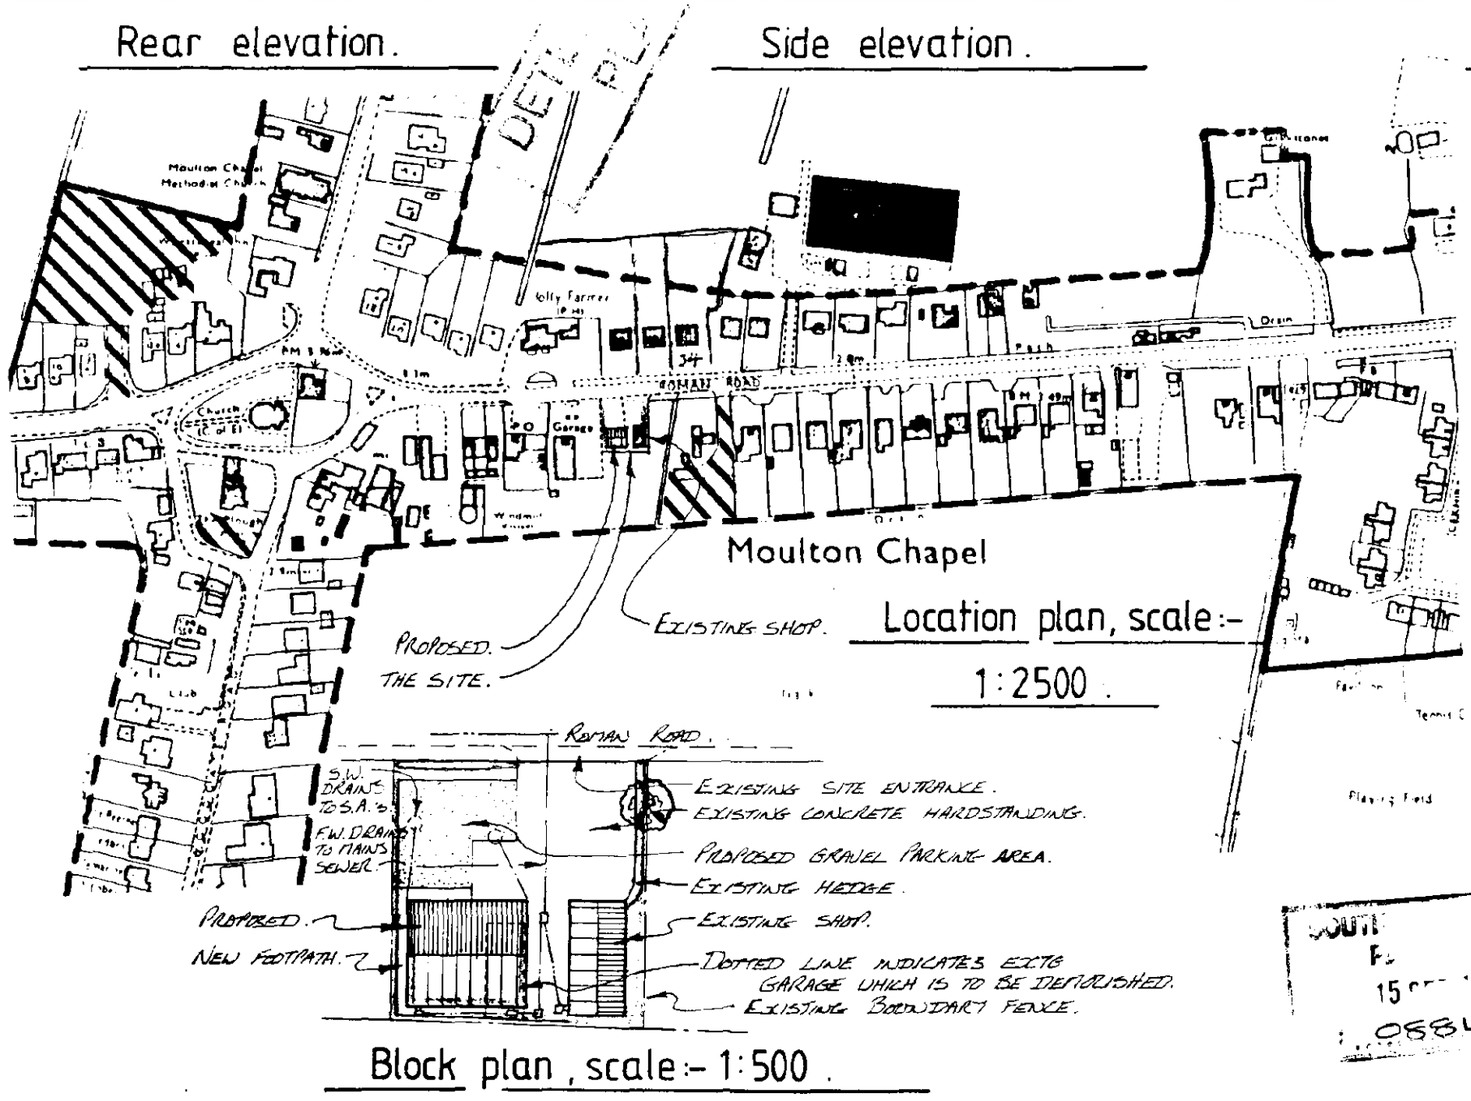

Location plan, scale:-

1:2500.

Block plan, scale:- 1:500.

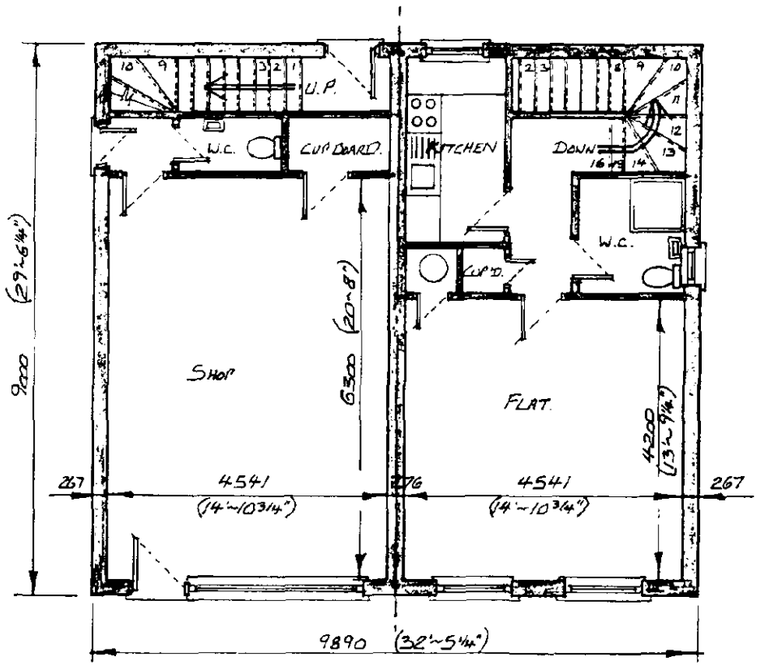

Ground floor / first floor plan.

...U.C.
...
15 ... 1984
0884/94.

Proposed shop & flat development at Roman Road, Moulton Chapel, for Mr B. Frisby.