
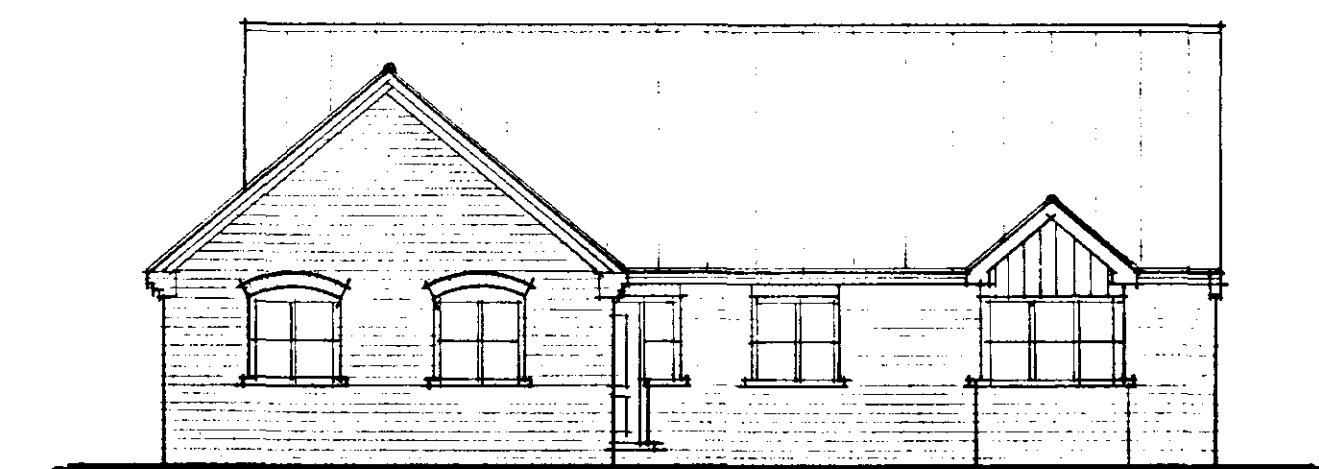


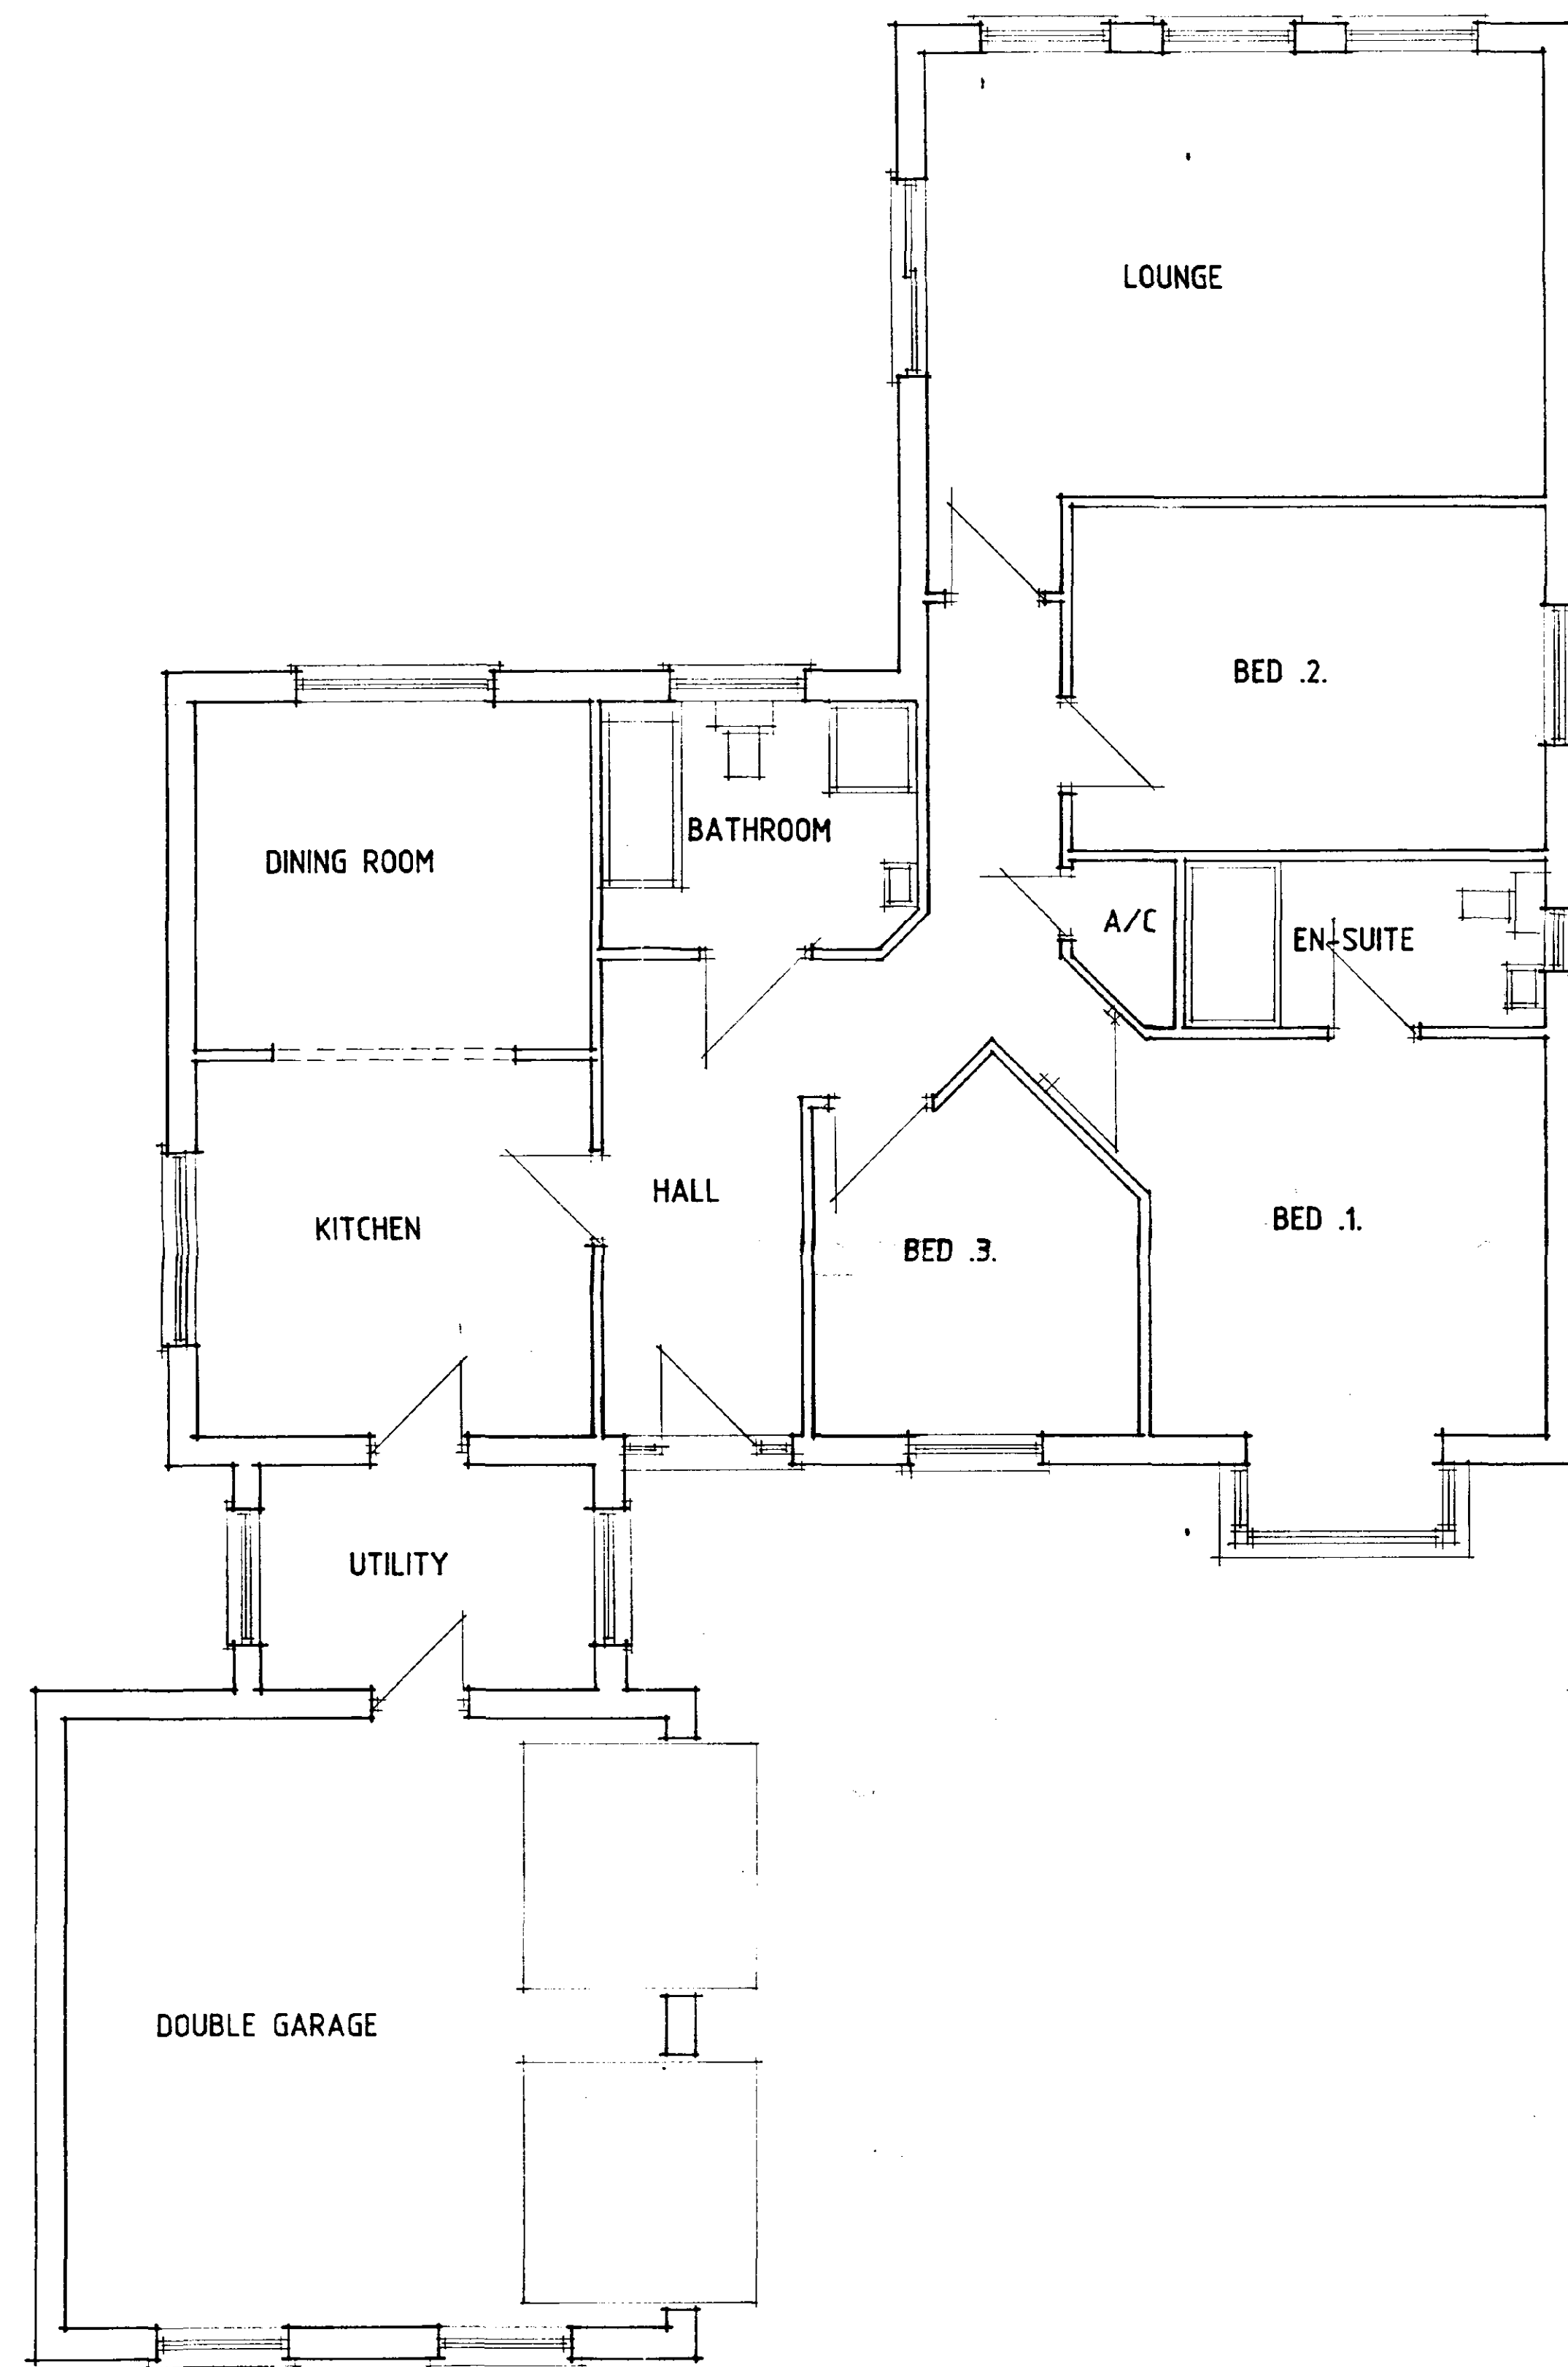

FRONT


SOUTH HOLLAND DC
HOUSING & PLANNING
16 NOV 2000
Ref:

DESIGN Status
CONSULTANTS IN ARCHITECTURE & PLANNING

FENBANK


1:50 1:100 | NOV-00

B.GILHAM.

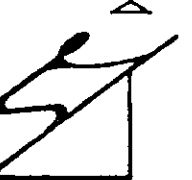




FRONT

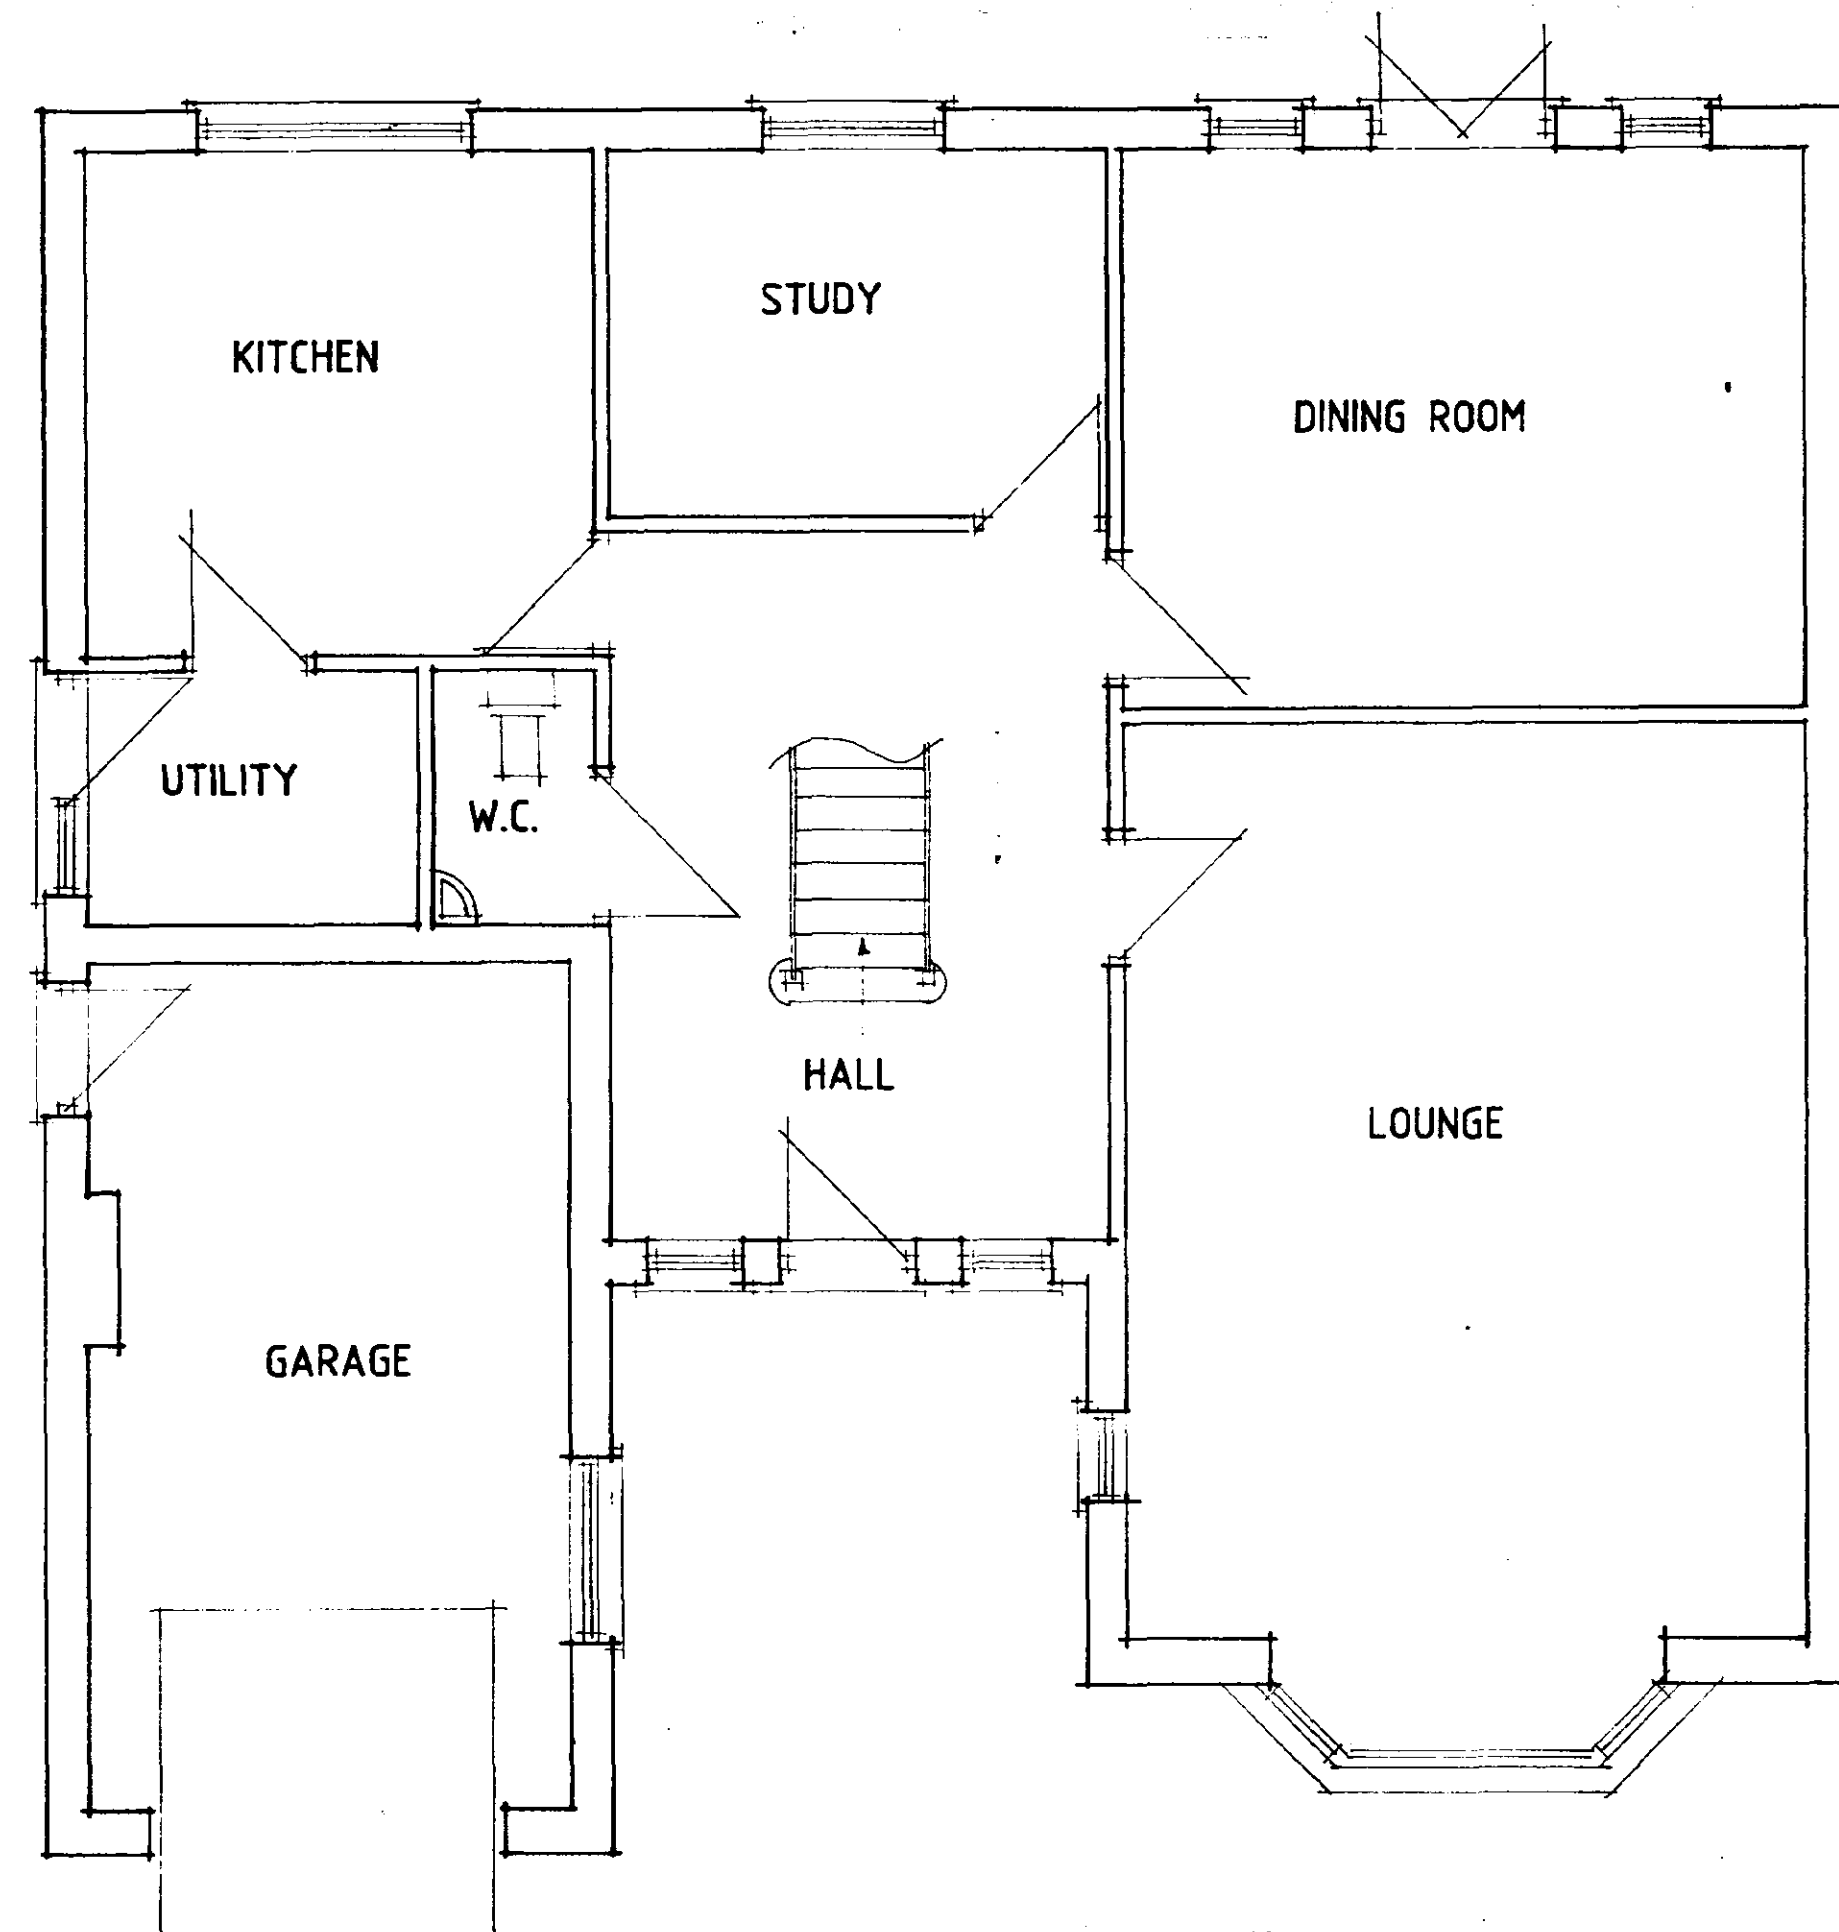

GROUND FLOOR

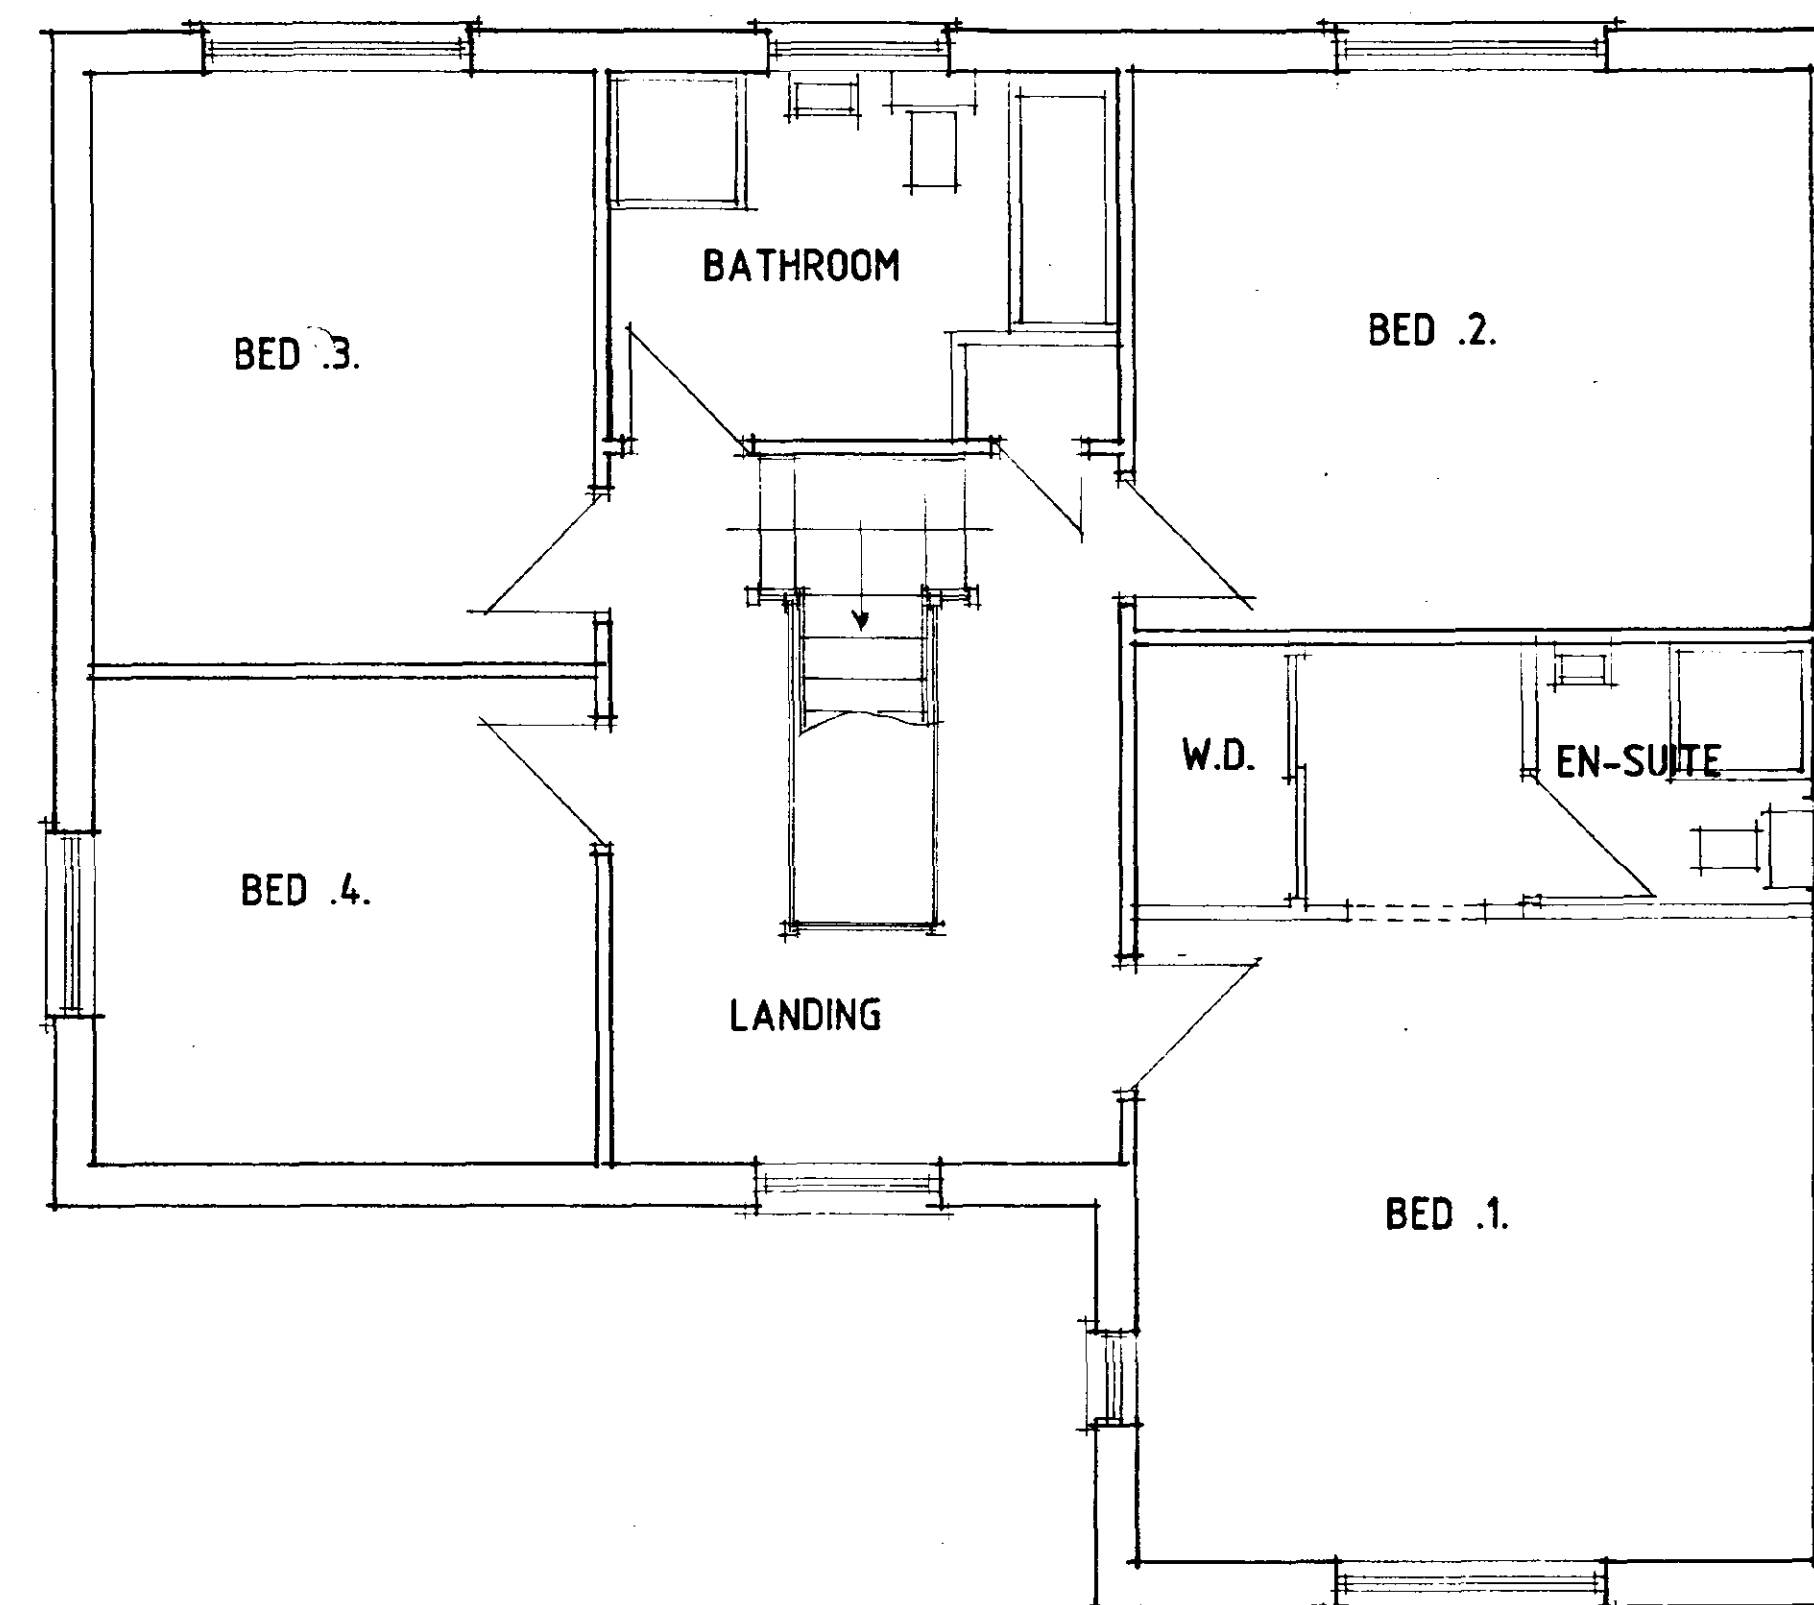

FIRST FLOOR

SOUTH HOLLAND DC
HOUSING & PLANNING
16 NOV 2000
Ref:

DESIGN **Status**
CONSULTANTS IN ARCHITECTURE & PLANNING

FENBANK

1:50 1:100 | NOV-00

B.GILHAM.

2 Edinburgh Walk, Holbeach,
Spalding, Lincs. PE12 7AP.
Tel: 01406 424343 Fax: 01406 490702

