



DETERMINED

PLAN

EXISTING FENCE

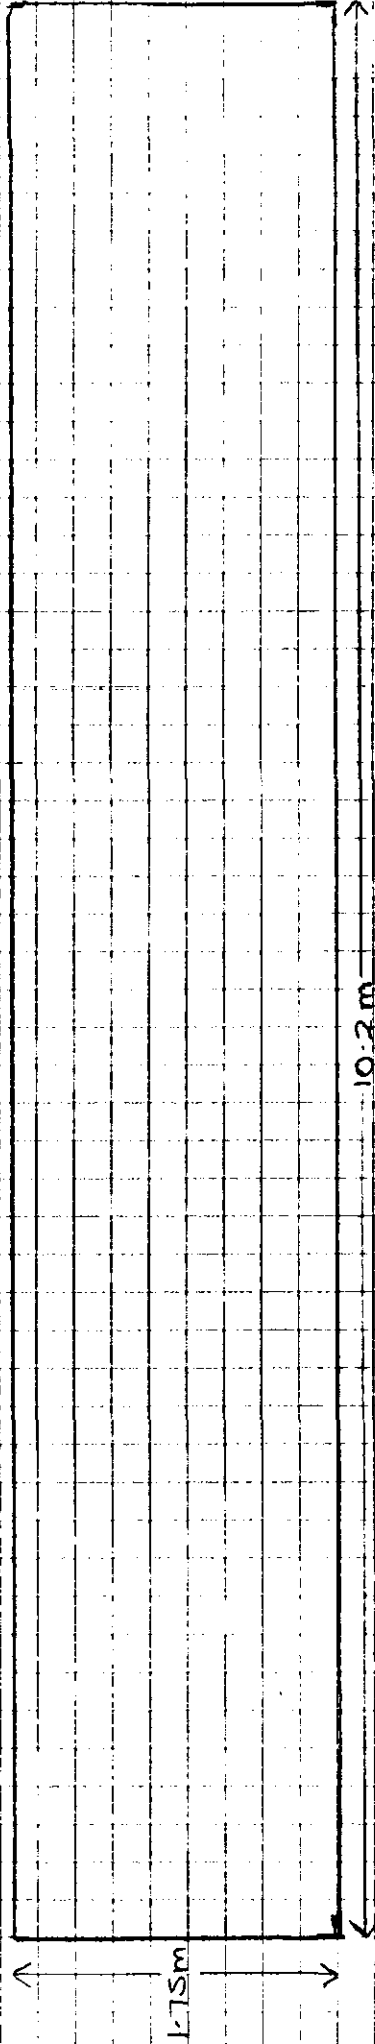

PROPOSED FENCE

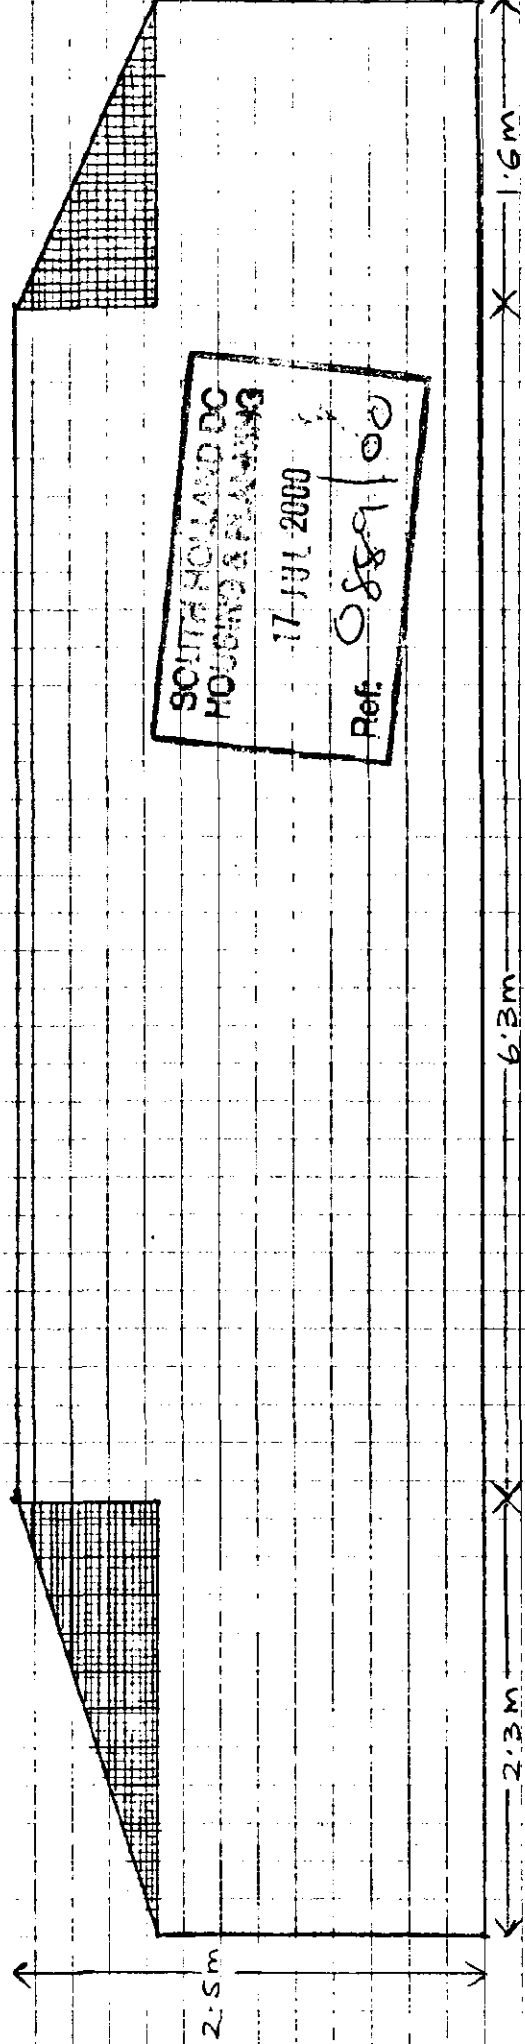

See letter dated 11/8/00 for construction details