
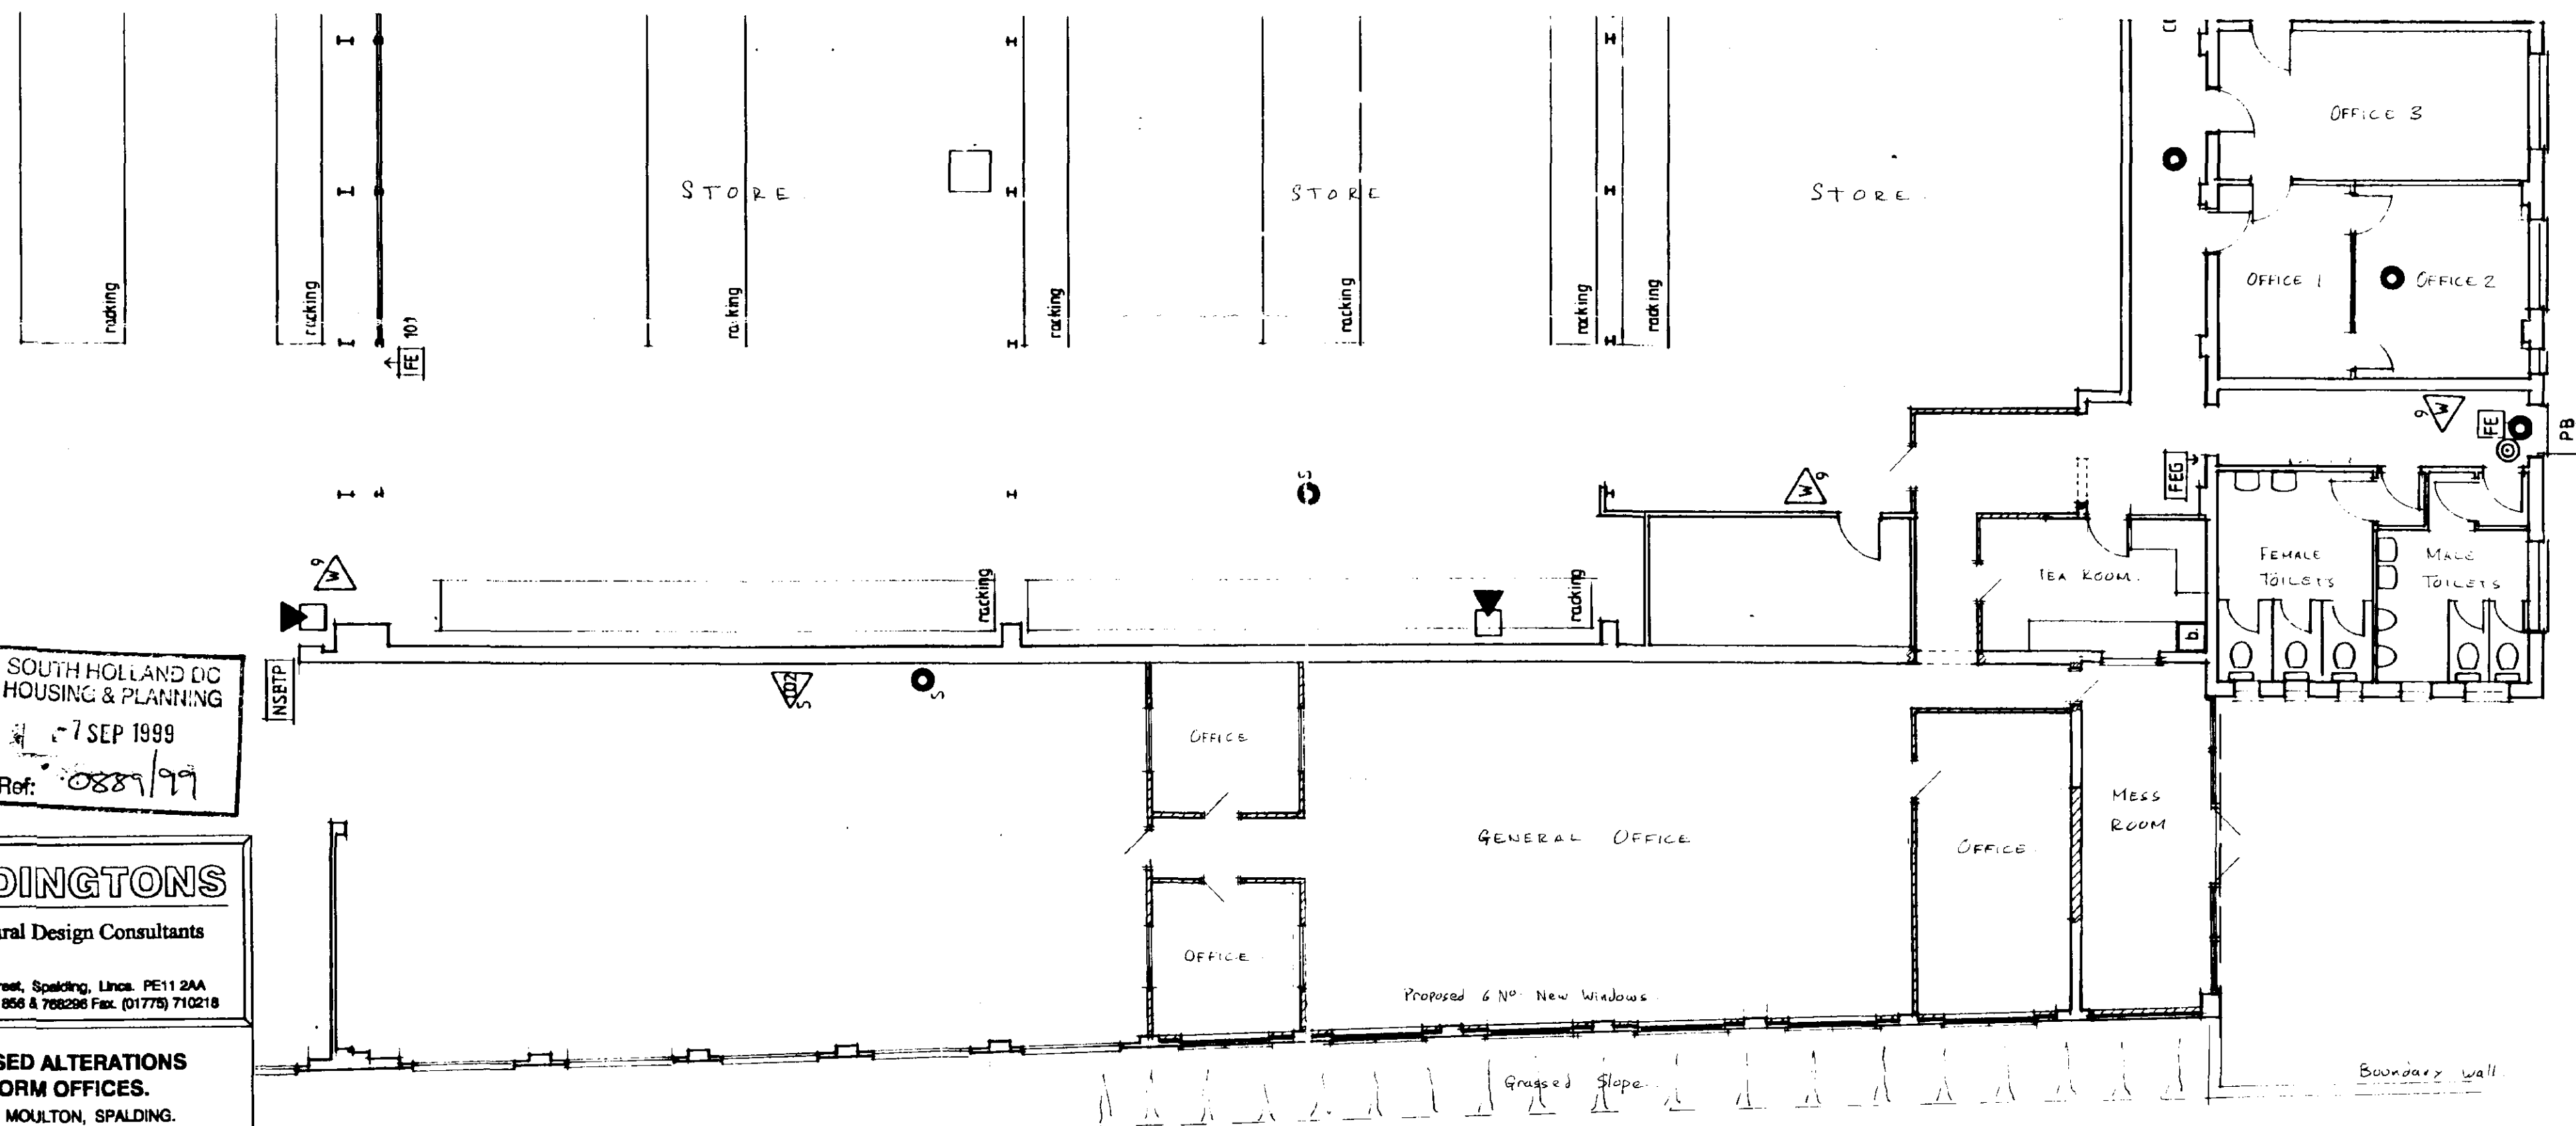


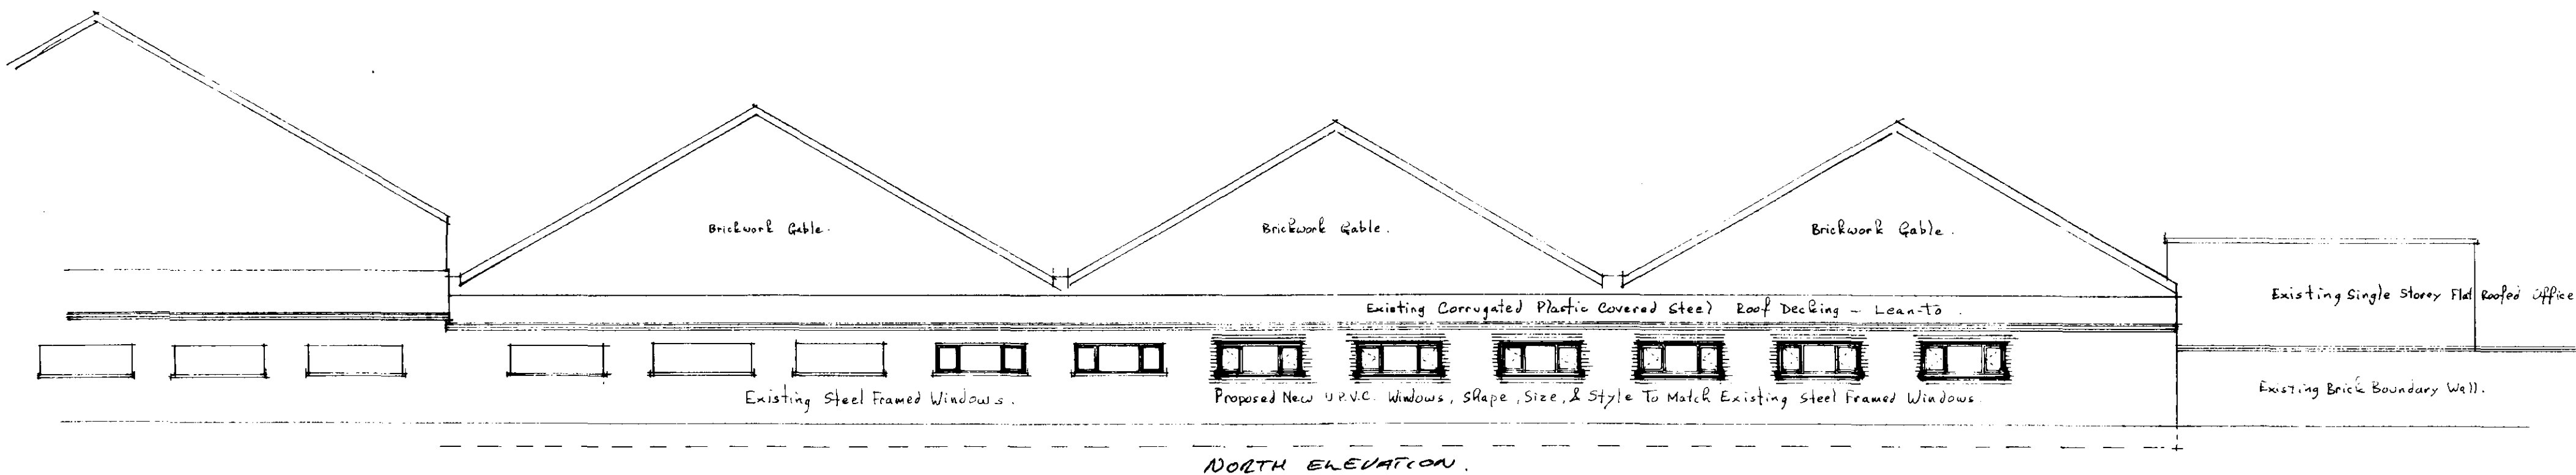

SOUTH HOLLAND DC
HOUSING & PLANNING
7 SEP 1999
Ref: 0889/99

PODDINGTONS

Architectural Design Consultants

44 Double Street, Spalding, Lincs. PE11 2AA
Tel. (01775) 761856 & 768296 Fax. (01775) 710218

Project
**PROPOSED ALTERATIONS
TO FORM OFFICES.**
HIGH ST. MOULTON, SPALDING.

Client
MESSRS. GARDMAN LTD.

Scale
1:100

Drawing No.
2877 - 02

Rev.
1

Drawn
T. A. PRIDMORE.

Checked

Date
AUGUST 1999

DETERMINED
PLAN

