



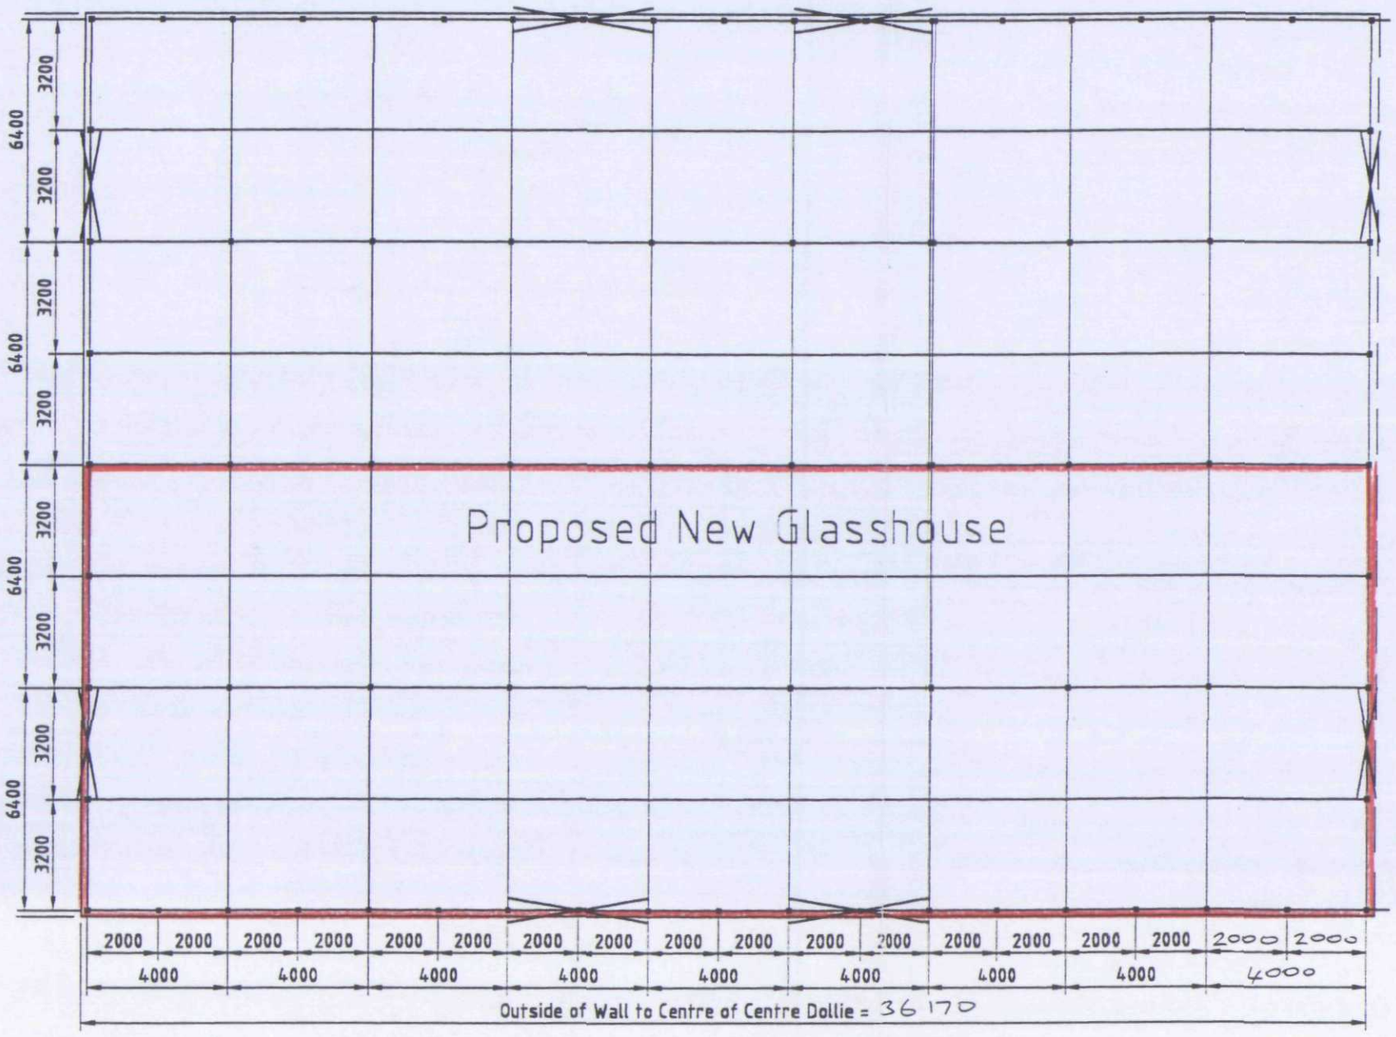

Existing Glasshouse

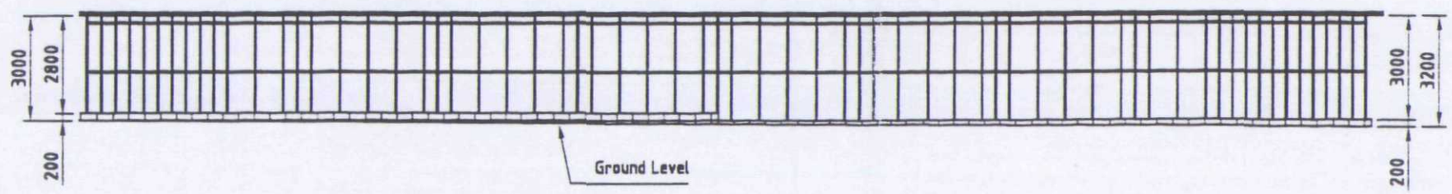

DETERMINED PLAN

SHDC
Planning & Development
16 JUL 2003
Ref 0890103

Hartech Systems Ltd Hall Gate, Holbeach, Spalding, Lincs. PE12 7LG.	contract 03059	C			
	scale 1:200	B			
	checked	A			
Plan Greenhouse - Mr Taylor	date 10/3/03	CH	DAT	SIC	
			Drawn by D.L.		
HOK Engineering Ltd. Ottringham Road, Keyingham Near Hull HU12 9RX Tel. (01964) 622710 Fax. 626675			sheet number 1		