


C. R. Rawlings
"The Beeches", Austendyke Road,
WESTON HILLS, Spalding.

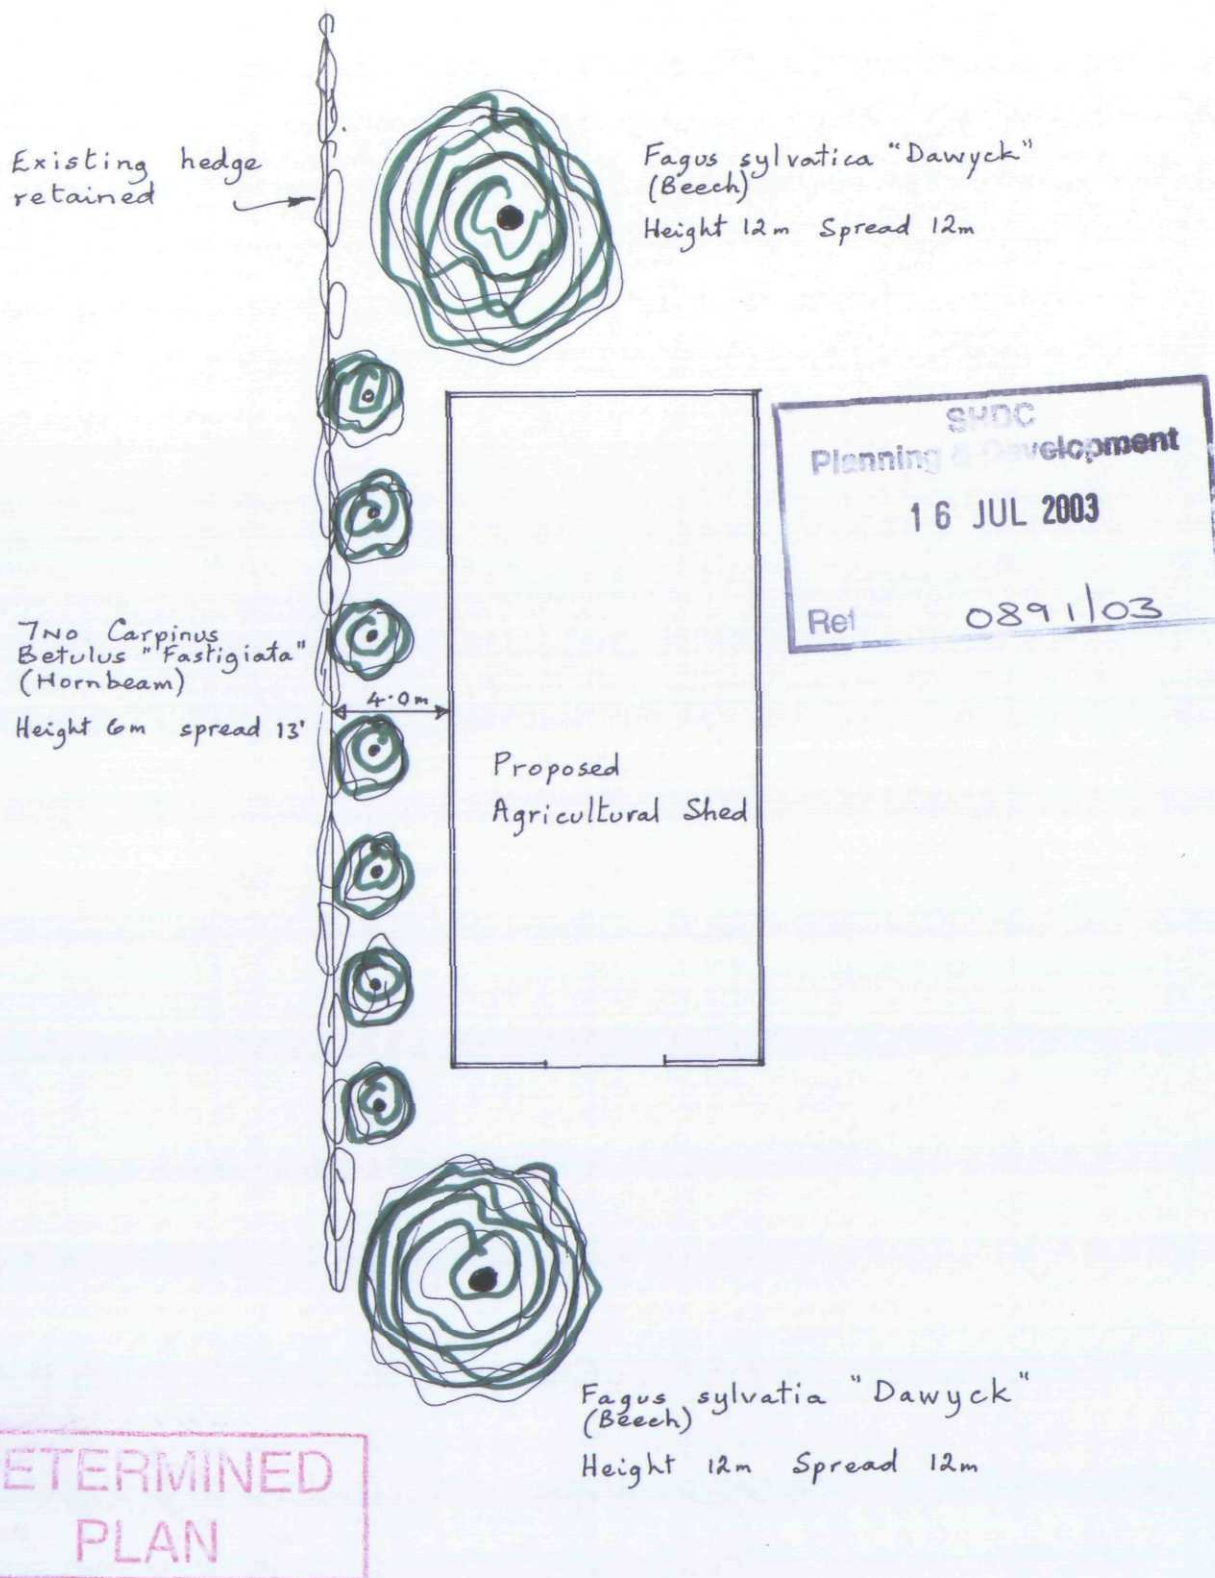

Landscaping Scheme

Scale 1:250

BUILDING DESIGN and PLANS

ALWYN ROFFE,
1, Green Lane,
SPALDING, Lincs. PE11 2YB
tel : 01775 - 723 680