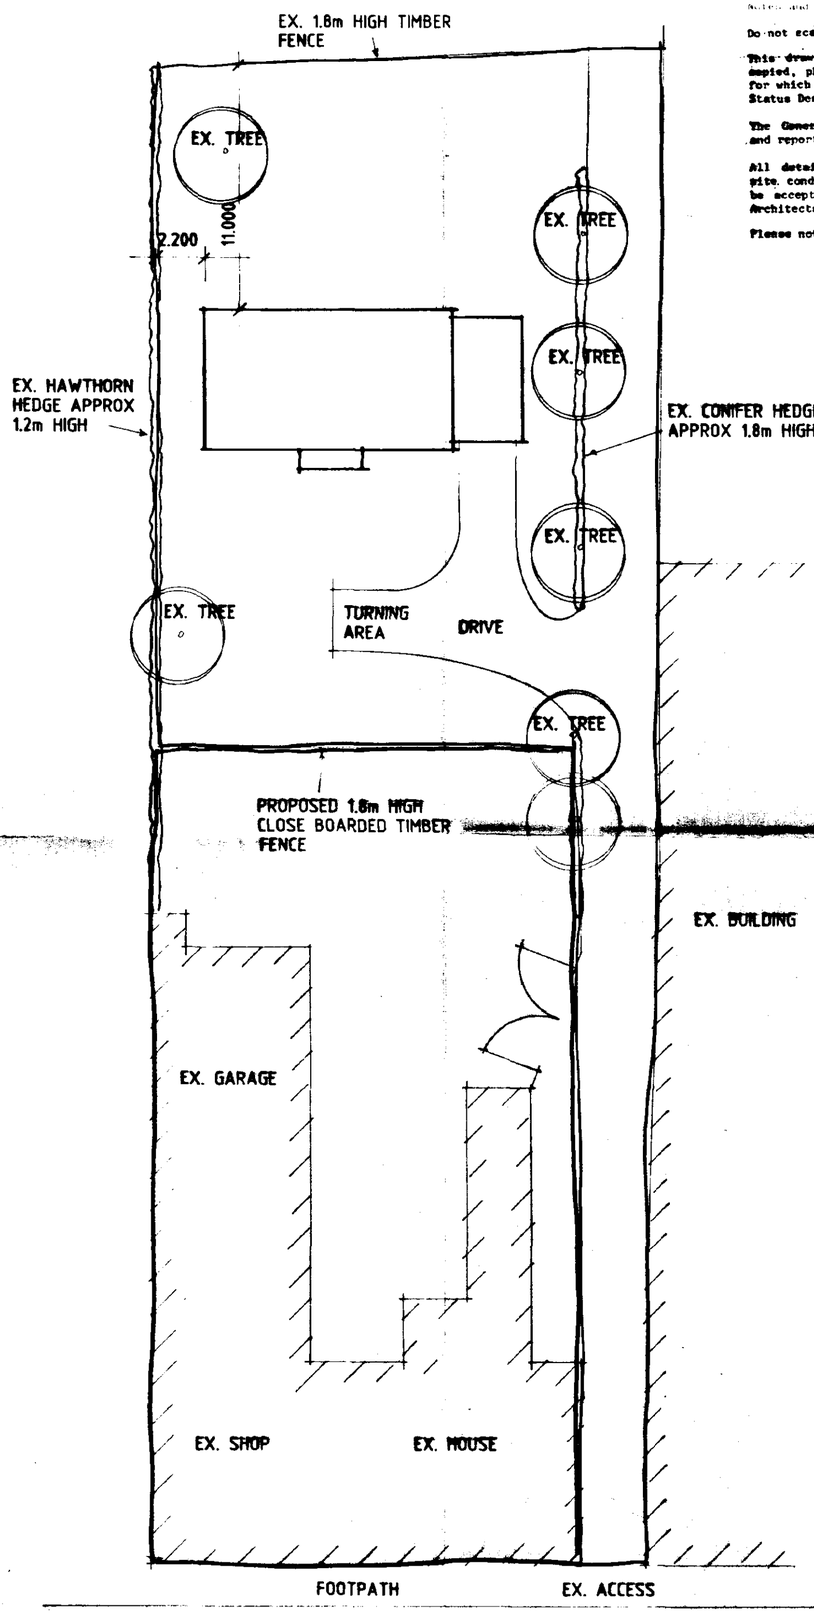

SITE PLAN

Do not scale from this drawing.

This drawing is copyright and may not be altered, traced, copied, photographed or used for any purpose other than that for which it is issued without written permission from Messrs. Status Design.

The General Contractor is to check all dimensions on site and report discrepancies to the Architect.

All details shown on this drawing are based upon typical site conditions related to the area. No responsibility can be accepted for abnormal conditions unless reported to the Architects, so that design amendments may be considered.

Please note: This drawing is not a conveyance drawing.

DWELLING

SEE DRG. 771763/2

EXTERNAL MATERIALS

MARLEY, ANGLIA PLUS, MOSBOROUGH RED CONC. INT. TILES.

BUTTERLEY, CLOCKHOUSE CAPEL MULTI STOCK FACING BRICKS.

ACCESS

USE EXISTING ACCESS AS SHOWN

TURNING AREA

FORM TURNING AREA FROM GARAGE AS SHOWN ALL TO L.A. APPROVAL

DRIVE

DRIVE TO BE OF GRAVEL SURFACE ON HARDCORE

LANDSCAPING / SCREENING

EXISTING HEDGES, TREES & FENCE AS SHOWN TO REMAIN.

PROVIDE TIMBER FENCE TO WEST BOUNDARY AS SHOWN

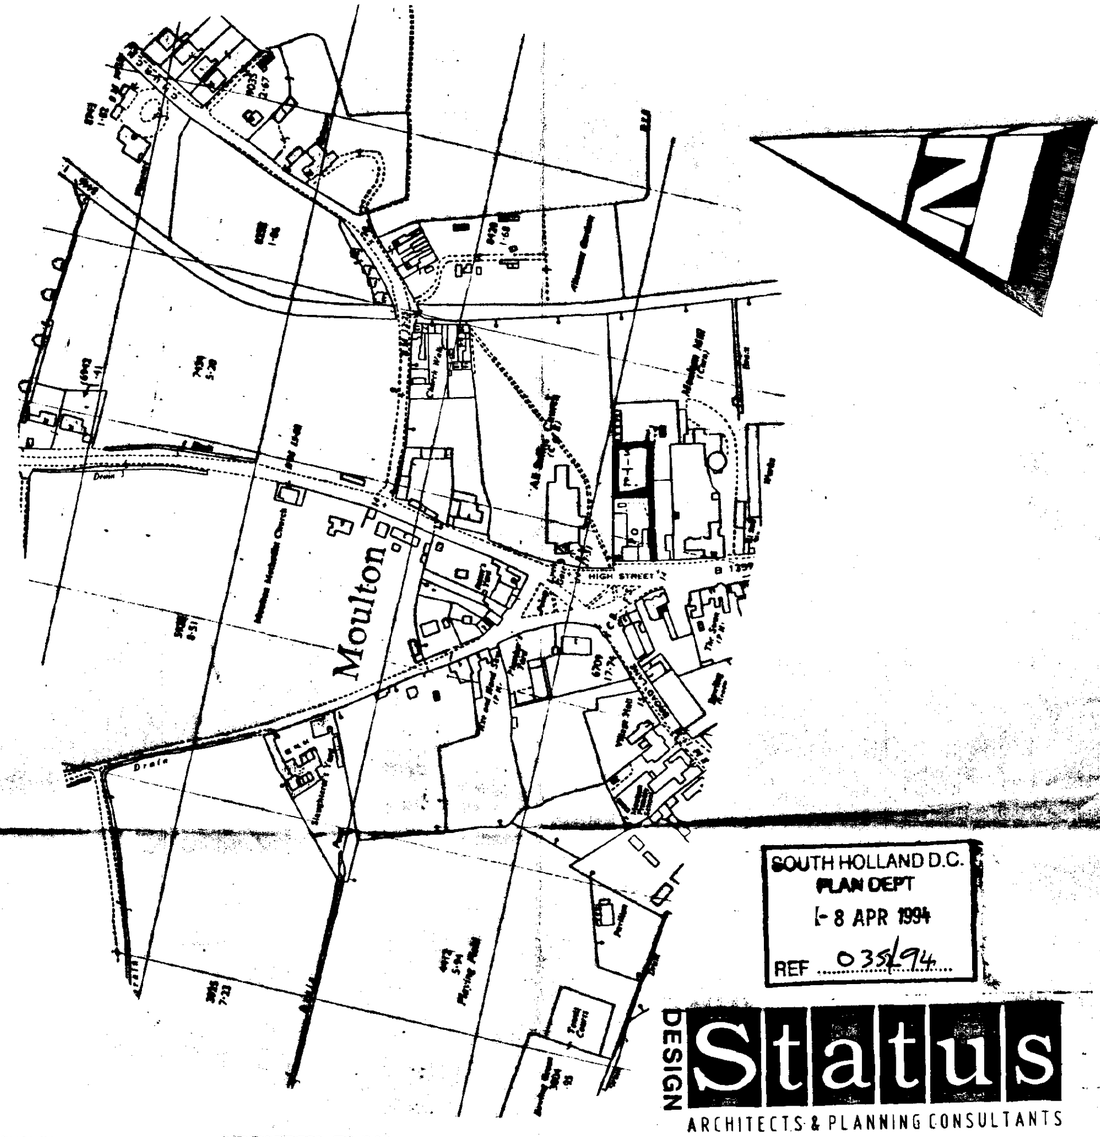

LOCATION PLAN

THIS DRG. TO BE READ IN CONJUNCTION WITH 771763/2

SOUTH HOLLAND D.C.
PLAN DEPT
1-8 APR 1994
REF 035/94

DESIGN Status
ARCHITECTS & PLANNING CONSULTANTS

PROPOSED DWELLING AT 12/14/16 HIGH STREET, MOULTON FOR

MR. & MRS. A.J. HOLBROOK.

DETERMINED PLAN

1:200 1:2500	771763/1
MARCH-94	B.GILHAM.

8 - PORCH ADDED.

Status House, 4 Princes Street,
Holbeach, Lincs. PE12 7BB
Tel: 0406 424343 Fax: 0406 466702

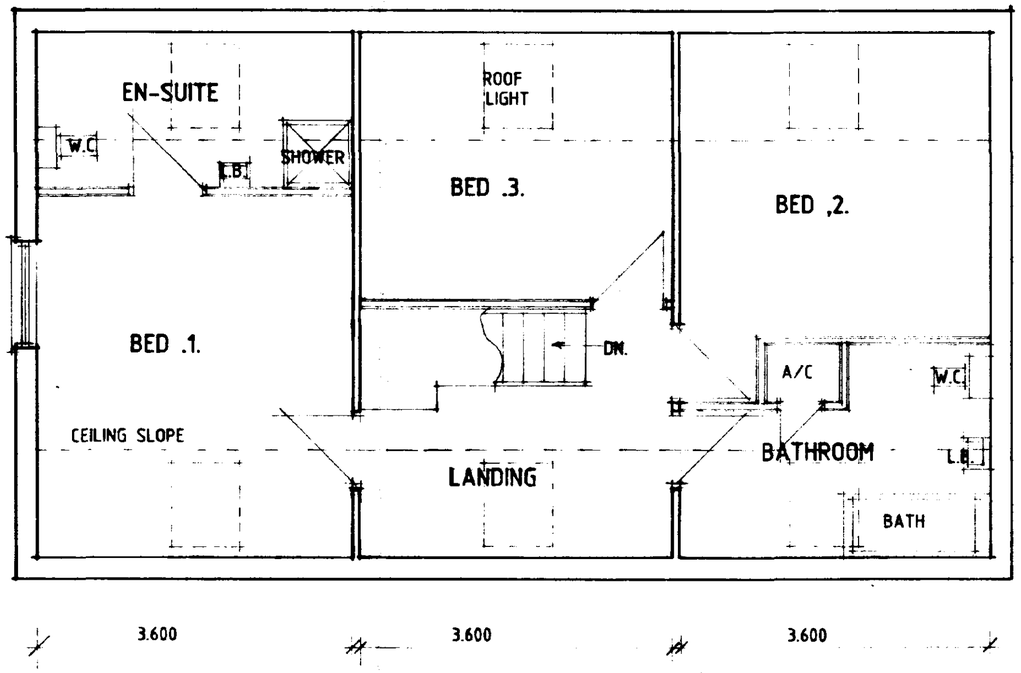

FIRST FLOOR PLAN



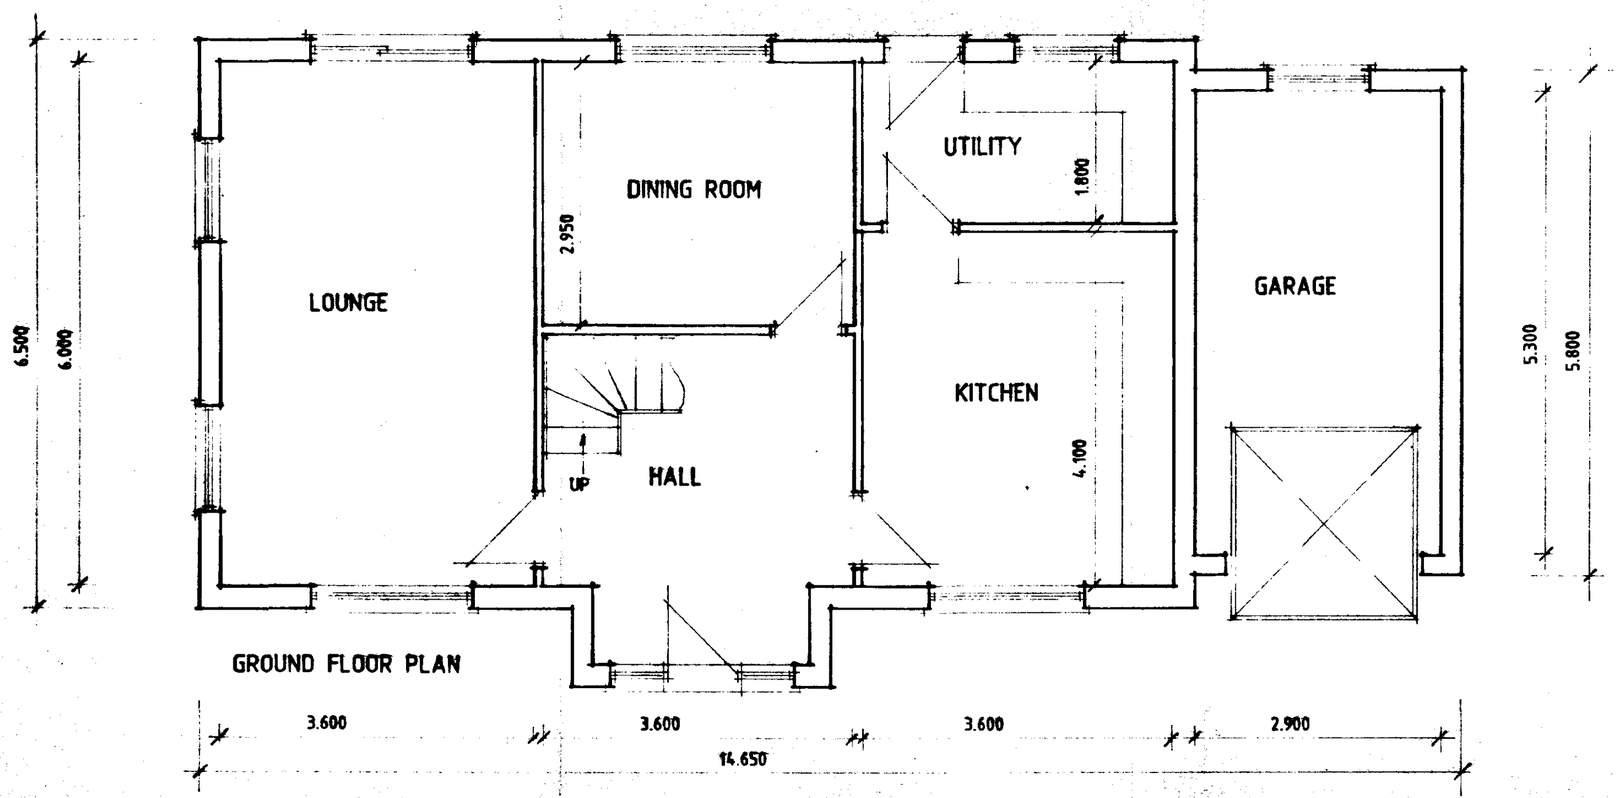

GROUND FLOOR PLAN

SOUTH HOLLAND D.C.
PLAN DEPT.
08 APR 1994
REF S352/94

DESIGN **Status**

ARCHITECTS & PLANNING CONSULTANTS

PROPOSED DWELLING AT
12/14/16 HIGH STREET,
MOULTON FOR

DETERMINED
PLAN

MR. & MRS. A.J. HOLBROOK.

SOUTH HOLLAND D.C.
PLAN DEPT
30 MAR 1994
REF S352/94

1:50 1:100 771763/2

MARCH-94 B.GILHAM.

Status House, 4 Princes Street,
Holbeach, Lincs. PE12 7BB
Tel: 0406 424343 Fax: 0406 490702