


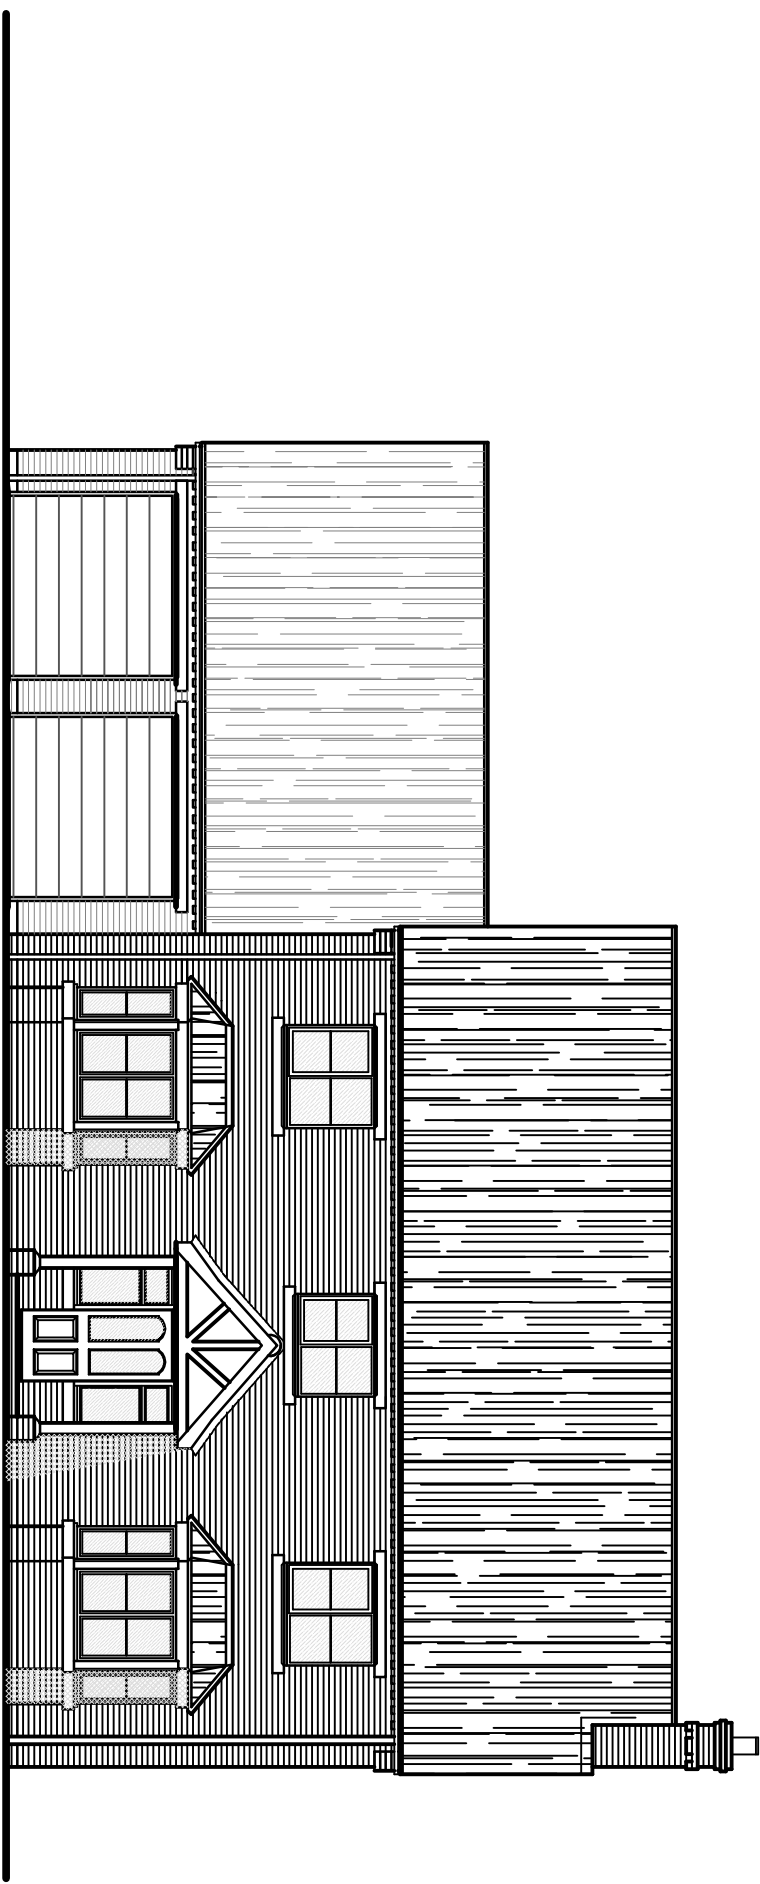

A line drawing of a house with a gabled roof, a chimney, and a small porch, viewed from the side. The house has a chimney on the right side and a small porch on the left. The roof is gabled, and the walls are textured with horizontal lines. The drawing is oriented vertically on the page.

and installed in strict accordance with manufacturers' instructions and relevant codes of practice. Materials shall conform to appropriate British standard specifications or BBA certified or European code equivalent. The Employer / Client shall ensure that the selected contractor is conversant with and adopts all measures necessary to achieve compliance with Health and Safety legislation for Building sites and Work places. The Employer / Client is advised that should the works need to comply with the Construction Design and Management Regulations an Independent Planning Supervisor will be provided. The design and construction of all buildings on the premises shall comply

G. R. MERCHANT LTD.
I, ENG AMICE FWO

**ARCHITECTURAL, STRUCTURAL
AND LAND DRAINAGE
CONSULTANTS**
4 Wrights Mews
12A Park Road, Holbeach,
Spalding, Lincs. PE12 7EE
Tel: 01406 408080
Fax: 01406 425744
E-Mail: gr.merchant@btconnect.com

[illegible]