



FRONT ELEVATION




REAR ELEVATION




SIDE ELEVATION




GROUND FLOOR PLAN

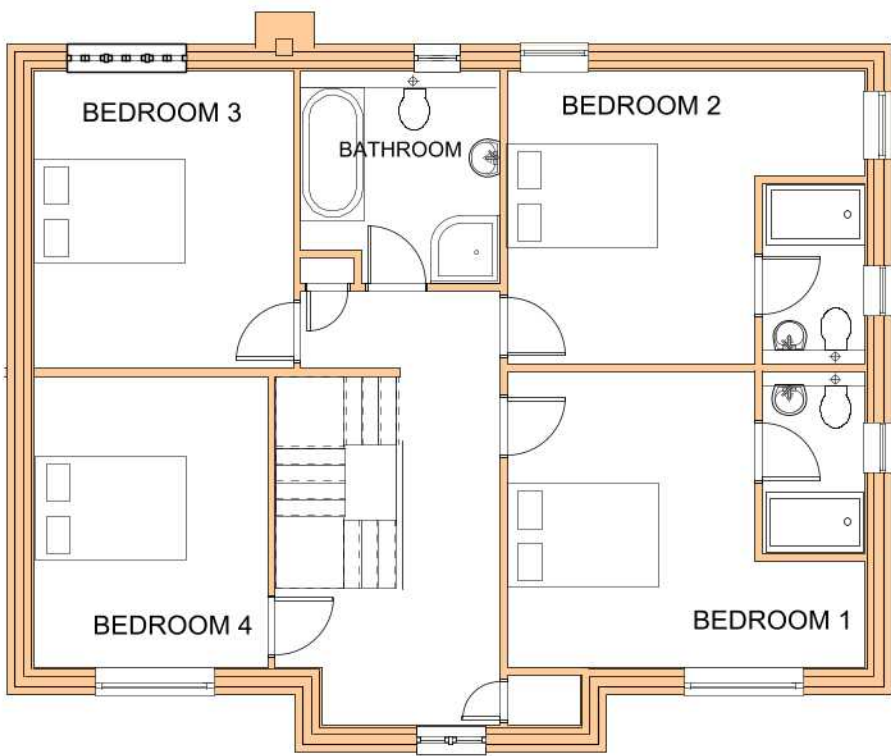

FIRST FLOOR PLAN

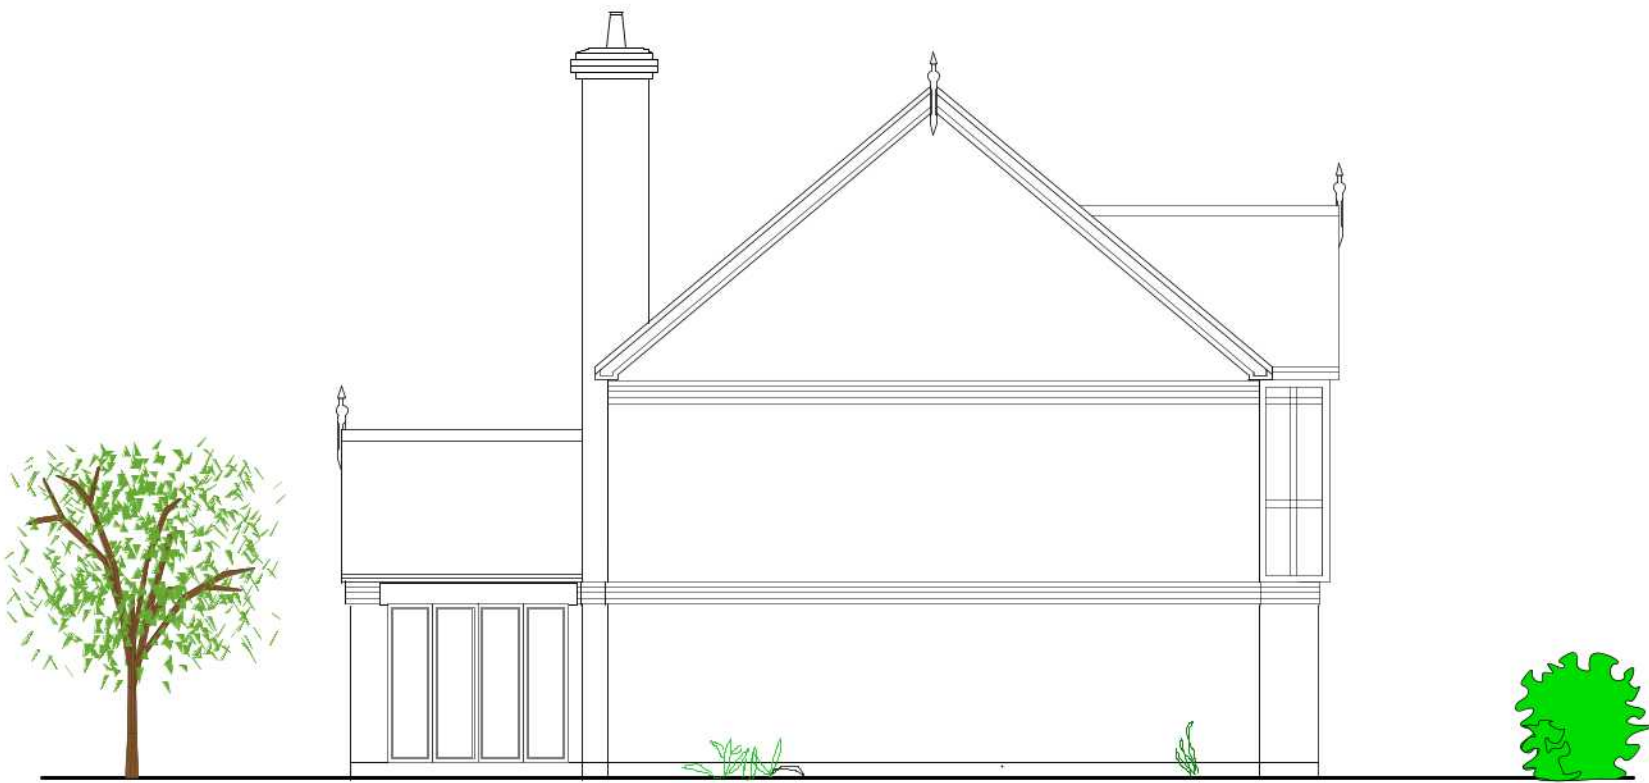

SIDE ELEVATION

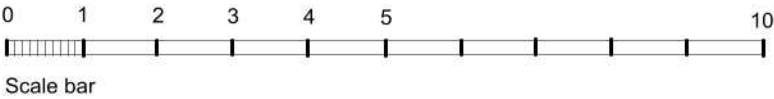

THE HORNSBY

Project			B M Design Consultancy
CENTURION WAY MOULTON CHAPEL			
Title			Chartered Architects 29A Church Street Northborough Peterborough PE6 9BN Telephone 01733 252823
THE HORNSBY - NEW PLANS AND ELEVATIONS			
Scale	Date	Job No	© Copyright
1:100	AUG 22	4531	
Category	CISB Element	Sequential No	
D	(--)	27	