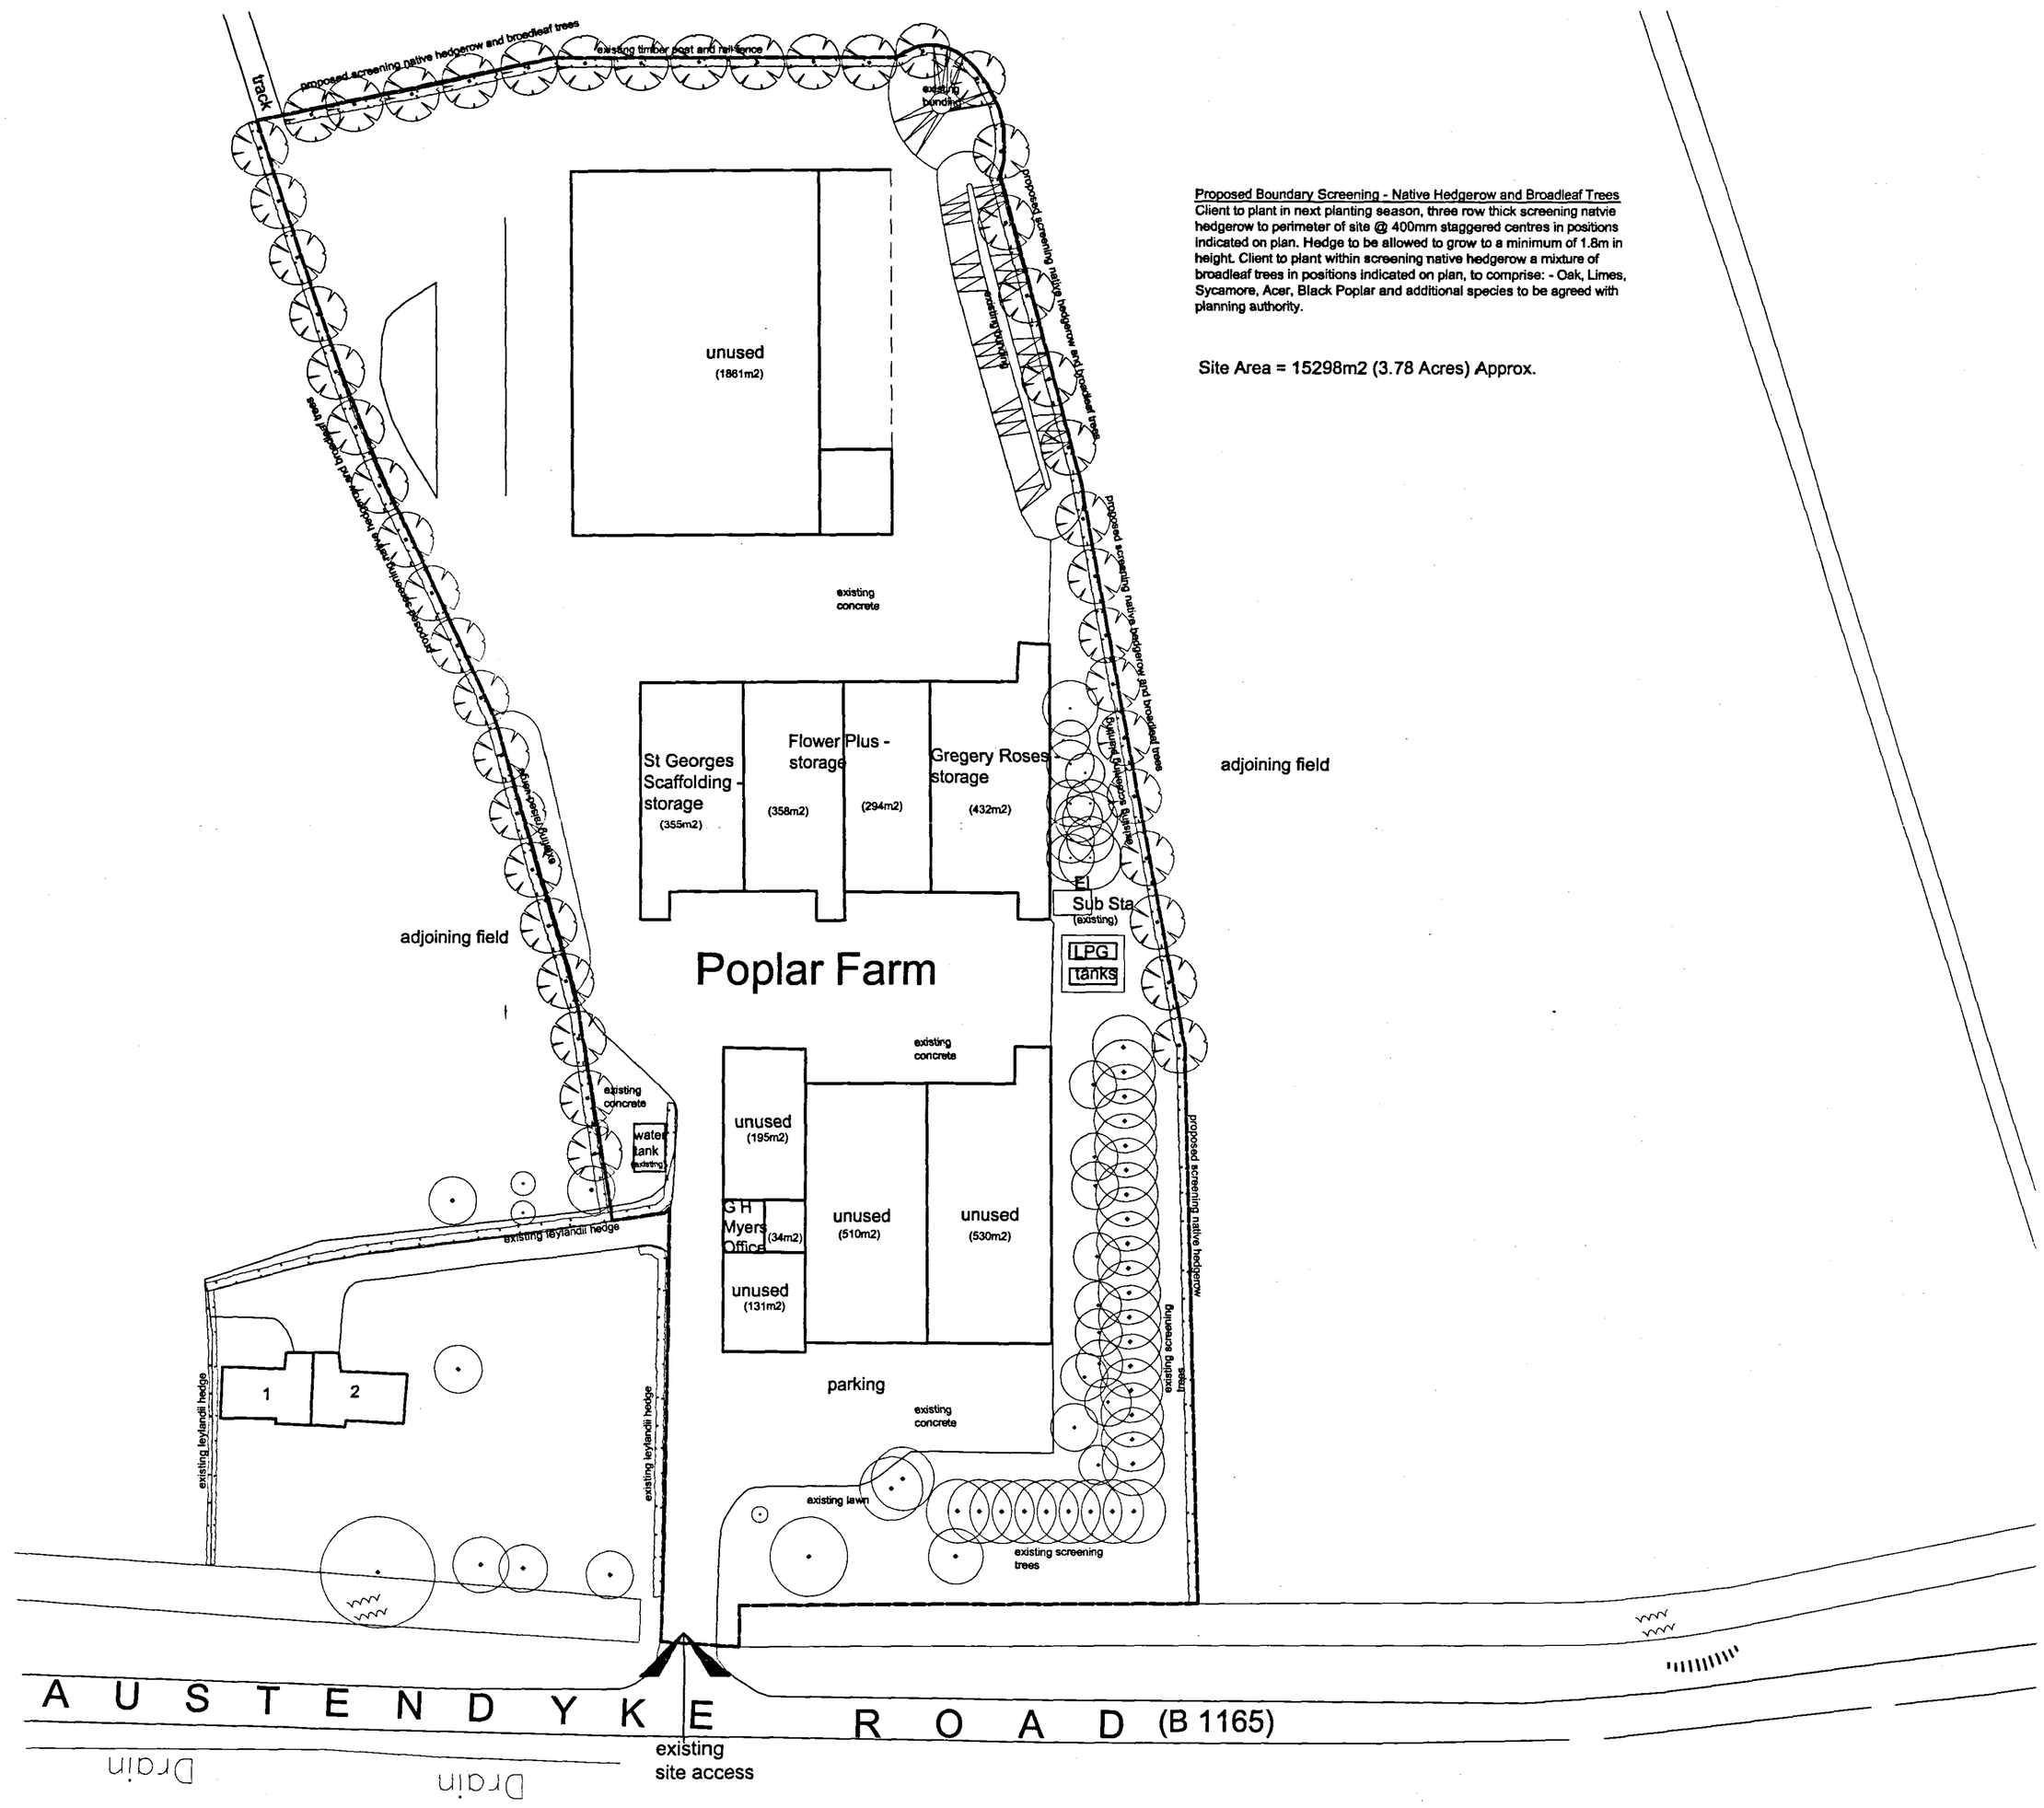

track
proposed screening native hedgerow and broadleaf trees
existing timber post and rail fence
existing bunding
proposed screening native hedgerow and broadleaf trees
existing bunding
proposed screening native hedgerow and broadleaf trees
existing bunding
unused
(1861m2)
existing concrete
St Georges Scaffolding - storage
(355m2)
Flower Plus - storage
(358m2)
(294m2)
Gregery Roses storage
(432m2)
adjoining field
adjoining field
Poplar Farm
El Sub Sta (existing)
LPG tanks
existing concrete
existing concrete
water tank (existing)
unused
(195m2)
G H Myers Office
(34m2)
unused
(510m2)
unused
(530m2)
unused
(131m2)
existing leylandii hedge
existing leylandii hedge
existing leylandii hedge
1
2
parking
existing concrete
existing lawn
existing screening trees
existing screening trees
proposed screening native hedgerow
A U S T E N D Y K E R O A D (B 1165)
existing site access
Drain
Drain
Drain