
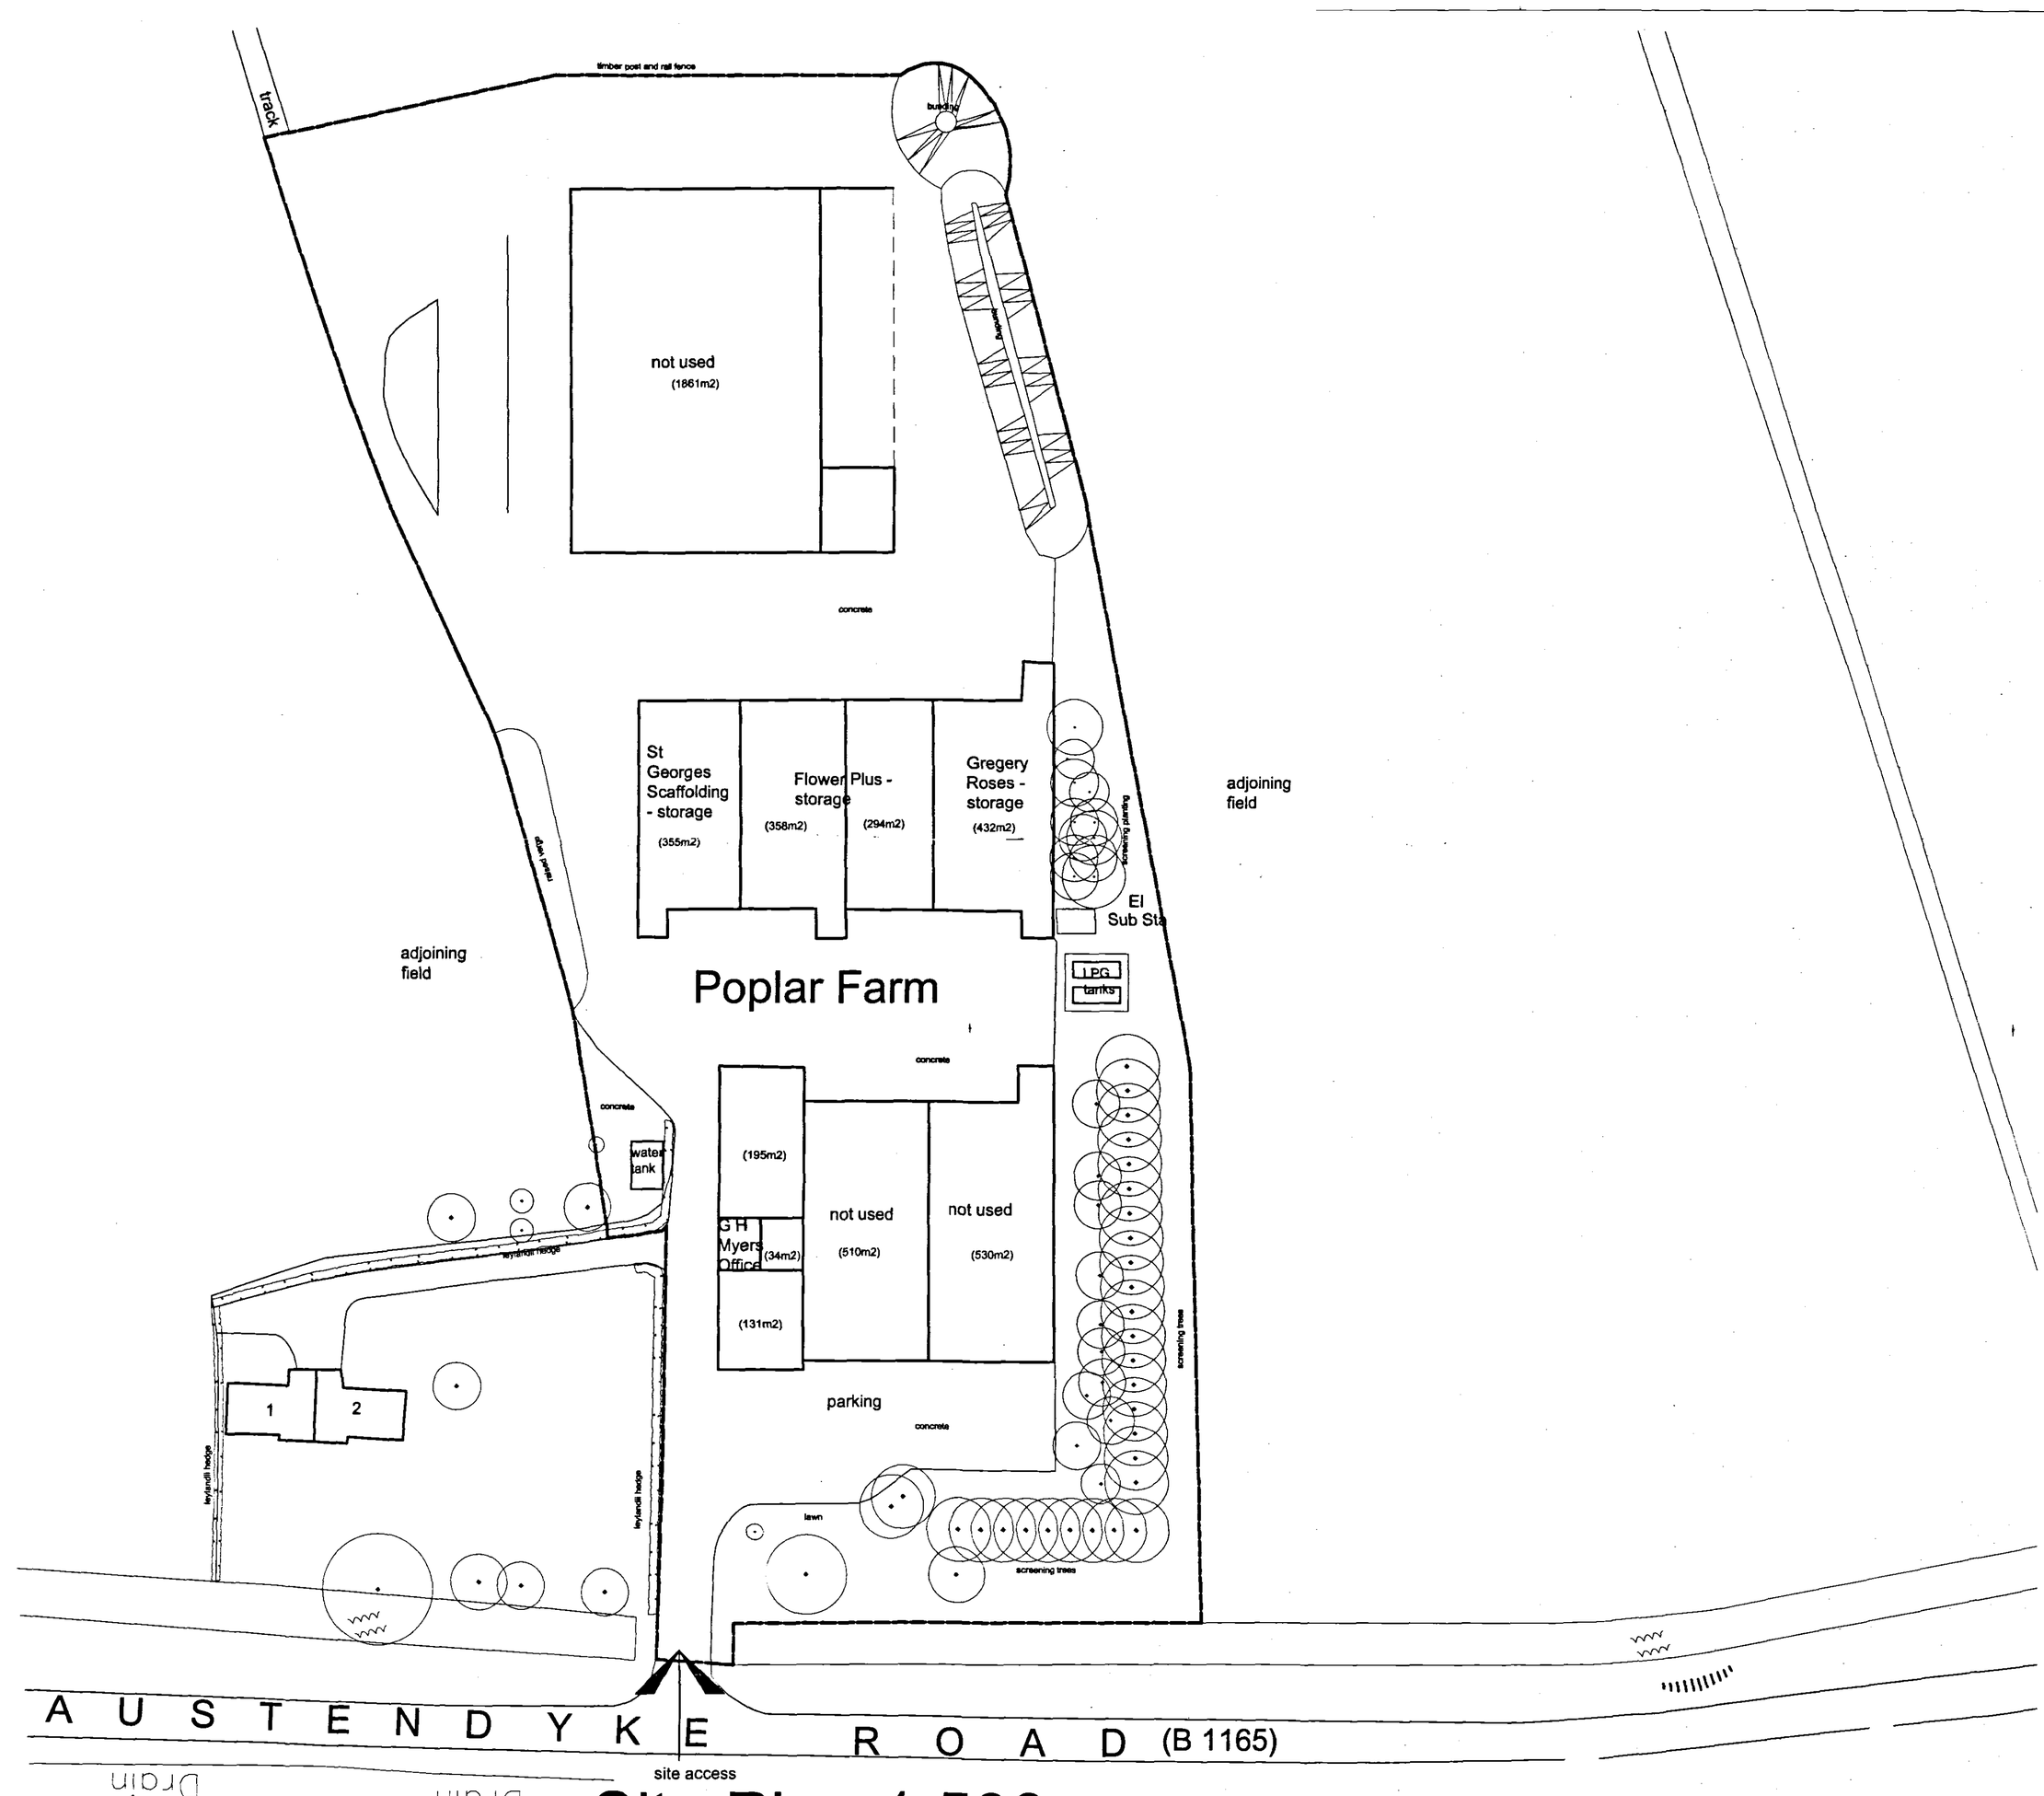


Site Plan 1:500

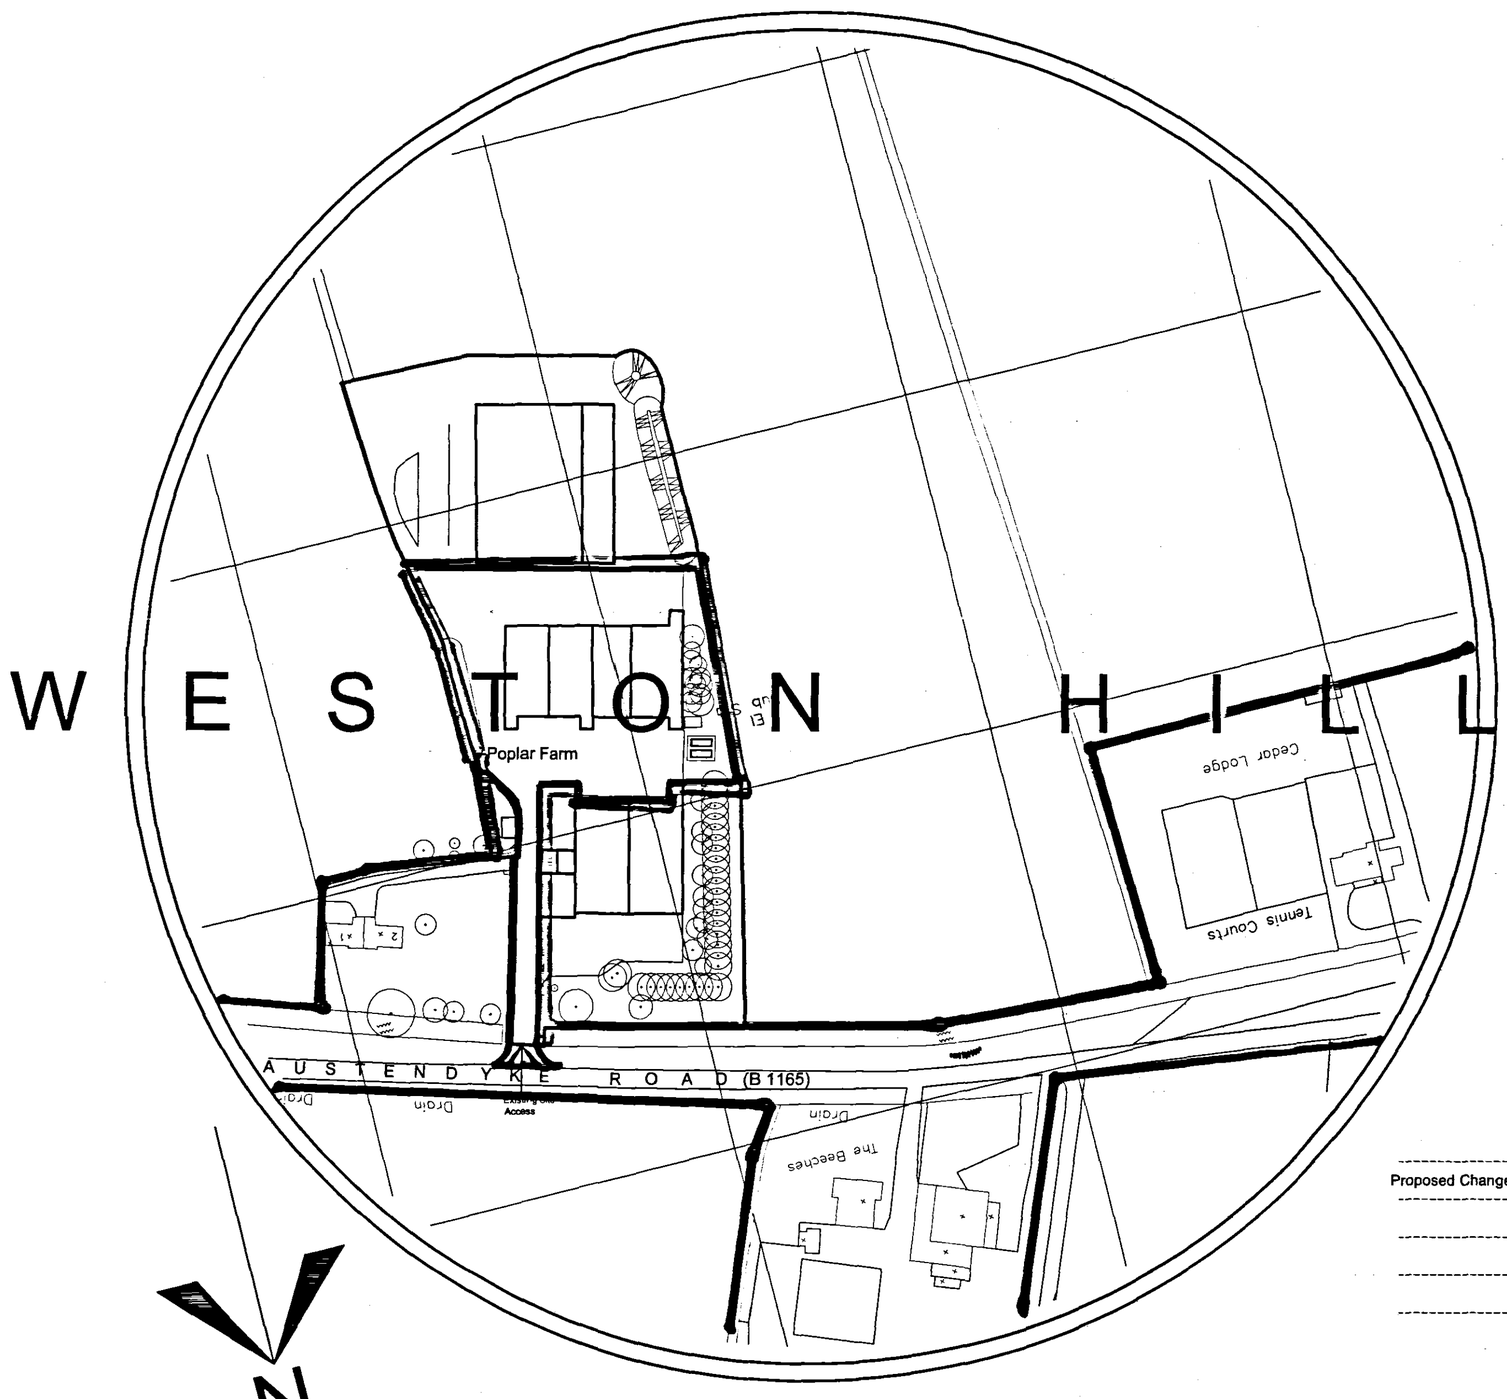

Location Plan 1:1250

THIS DRAWING IS THE COPYRIGHT OF THE ARCHITECT AND IS NOT TO BE REPRODUCED WITHOUT PRIOR PERMISSION.

ALL DIMENSIONS AND PARTICULARS ARE TO BE CHECKED ON SITE BEFORE WORK COMMENCES. DO NOT SCALE OFF THIS DRAWING.

SHDC
PLANNING & DEVELOPMENT
27 JUN 2006
Ref. 0898/06

Proposed Change of Use, Poplar Farm, Weston Hills, Spalding	JOB
1:500 1:1250	SCALE
Survey Drawing	TITLE
	REVISED
642/01	
Mr H Myers	
May 2006	

89 Gedney Road, Long Sutton, Spalding, Lincs. PE12 9JU.
Tel: (01406) 364646. Fax: (01406) 364471. Email molearch@tinyworld.co.uk

SEARC
Sustainable Ecological Arch