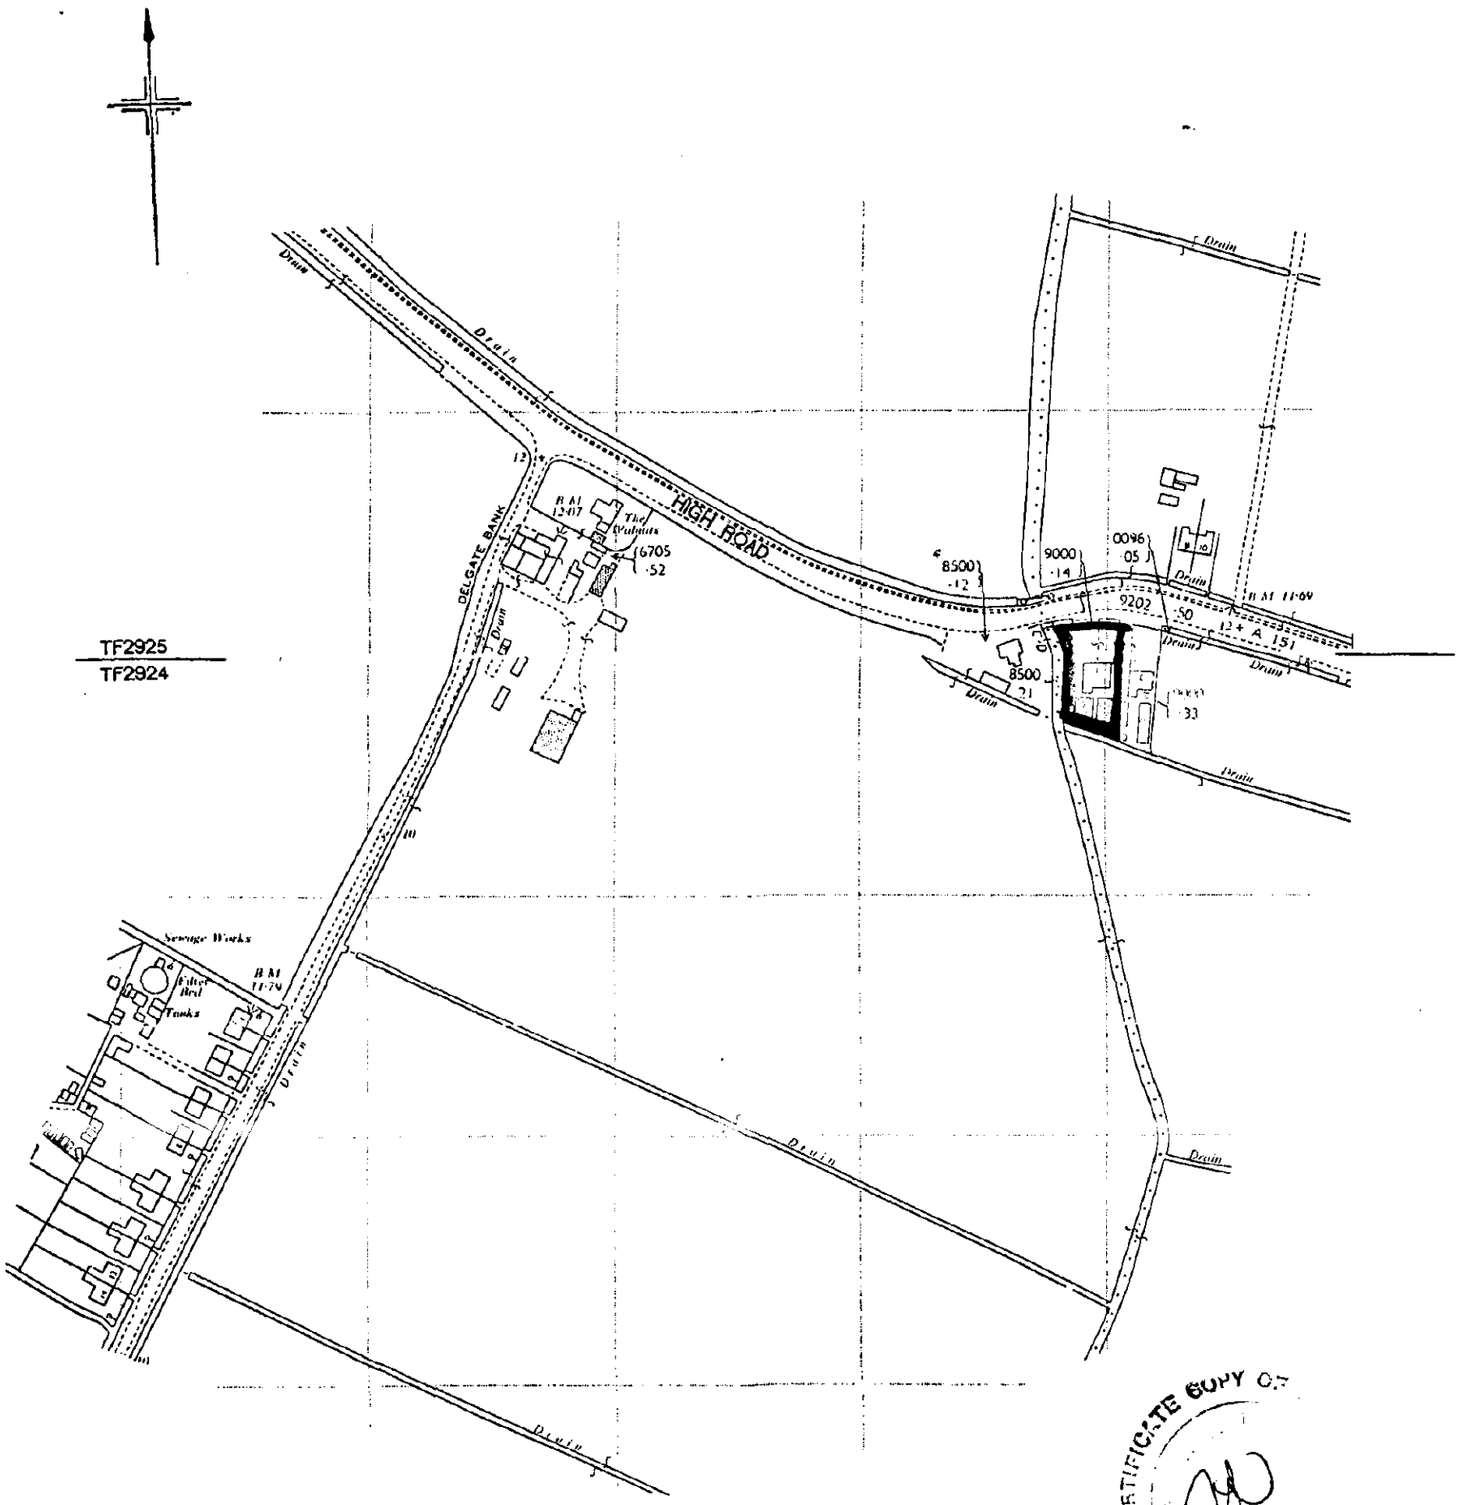



CERTIFICATE COPY OF


SCALE 1/2500

Re 1 High Road
Moulton

SOUTH HOLLAND DC
HOUSING & PLANNING
25 SEP 1996
Ref: 0900/96

DETERMINED
PLAN

A 151

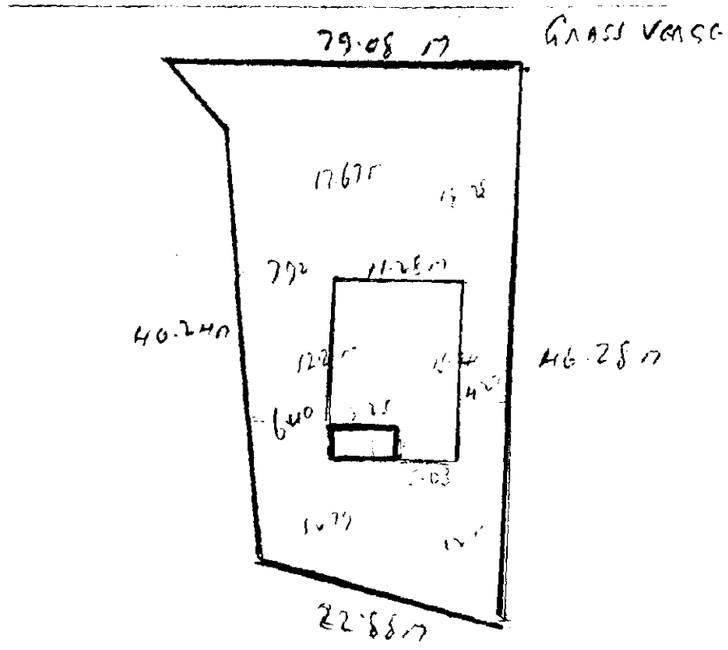



SOUTH HOLLAND DC
HOUSING & PLANNING
26 SEP 1996
Ref: 0900/96

PLAN SCALE 2 mm TO 1m
1 HIGH ROAD MOULTON

LOCATION OF CONSERVATORY
TO BE ERECTED AT REAR
OF BUNGALOW

--- LOCATION OF CONSERVATORY.


DETERMINED
PLAN

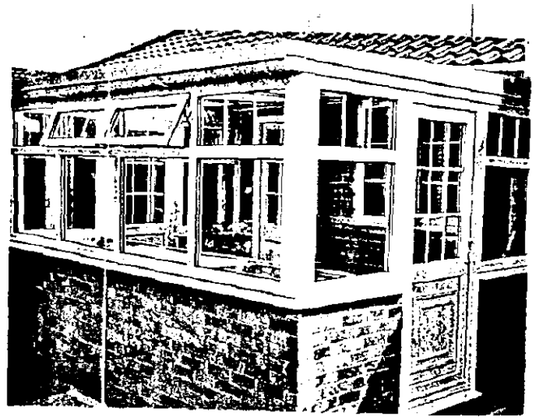

DETAILS OF CONSERVATORY TO BE ERECTED AT 1 HIGH ROAD MOULTON


FINAL APPEARANCE OF CONSERVATORY SIMILAR TO PHOTOSTAT ATTACHED

A

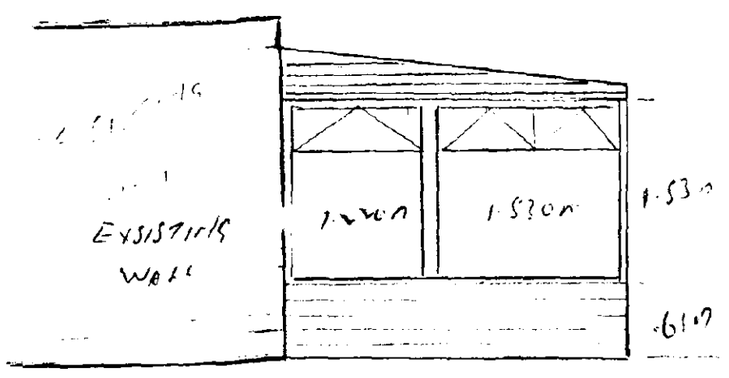


END ELEVATION

BASE WALL TO BE MATCHING BRICK OR FEATURE BRICK
ROOF SLOPE TO BE 10°
WINDOW TO BE PVC WITH 28 MM SEALED DOUBLE GLAZED UNIT

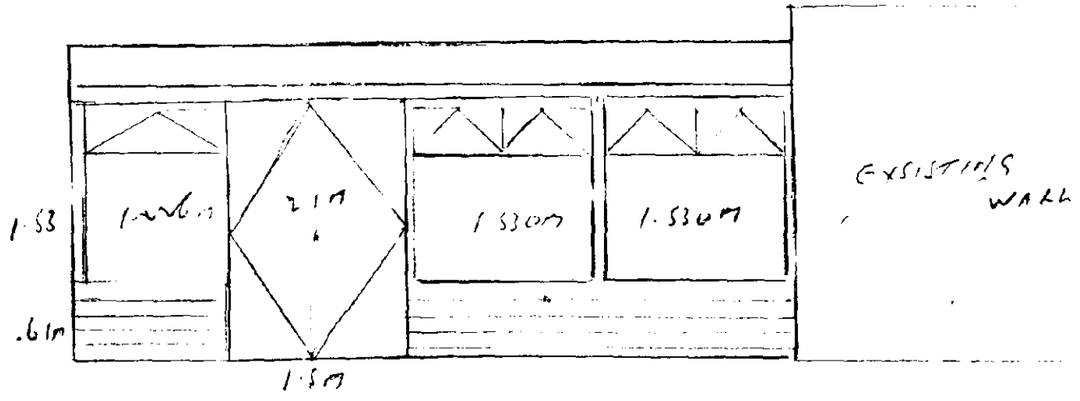


FRONT ELEVATION

ROOF TO BE 16mm TWIN WALL POLYCARBONATE MOUNTED ON 100 mm TIMBER

SOUTH HOLLAND DC
HOUSING & PLANNING
25 SEP 1996
Ref: 0900/96

SCALE 20mm TO 1METRE
RAIN WATER DRAINAGE TO DOWN PIPE ON EXSISTING WALL AT 'A' WHICH IS OUTSIDE OF CONSERVATORY AND CONNECTED TO SOAK AWAY

DETERMINED
PLAN