
KEY

- Low level post fence
- 1.8m boundary fence
- Marshalls textured utility paving (or similar)
- Grass
- Gravel driveway
- Tree
- Native hedging
- Rain garden, refer to civil engineers drawing

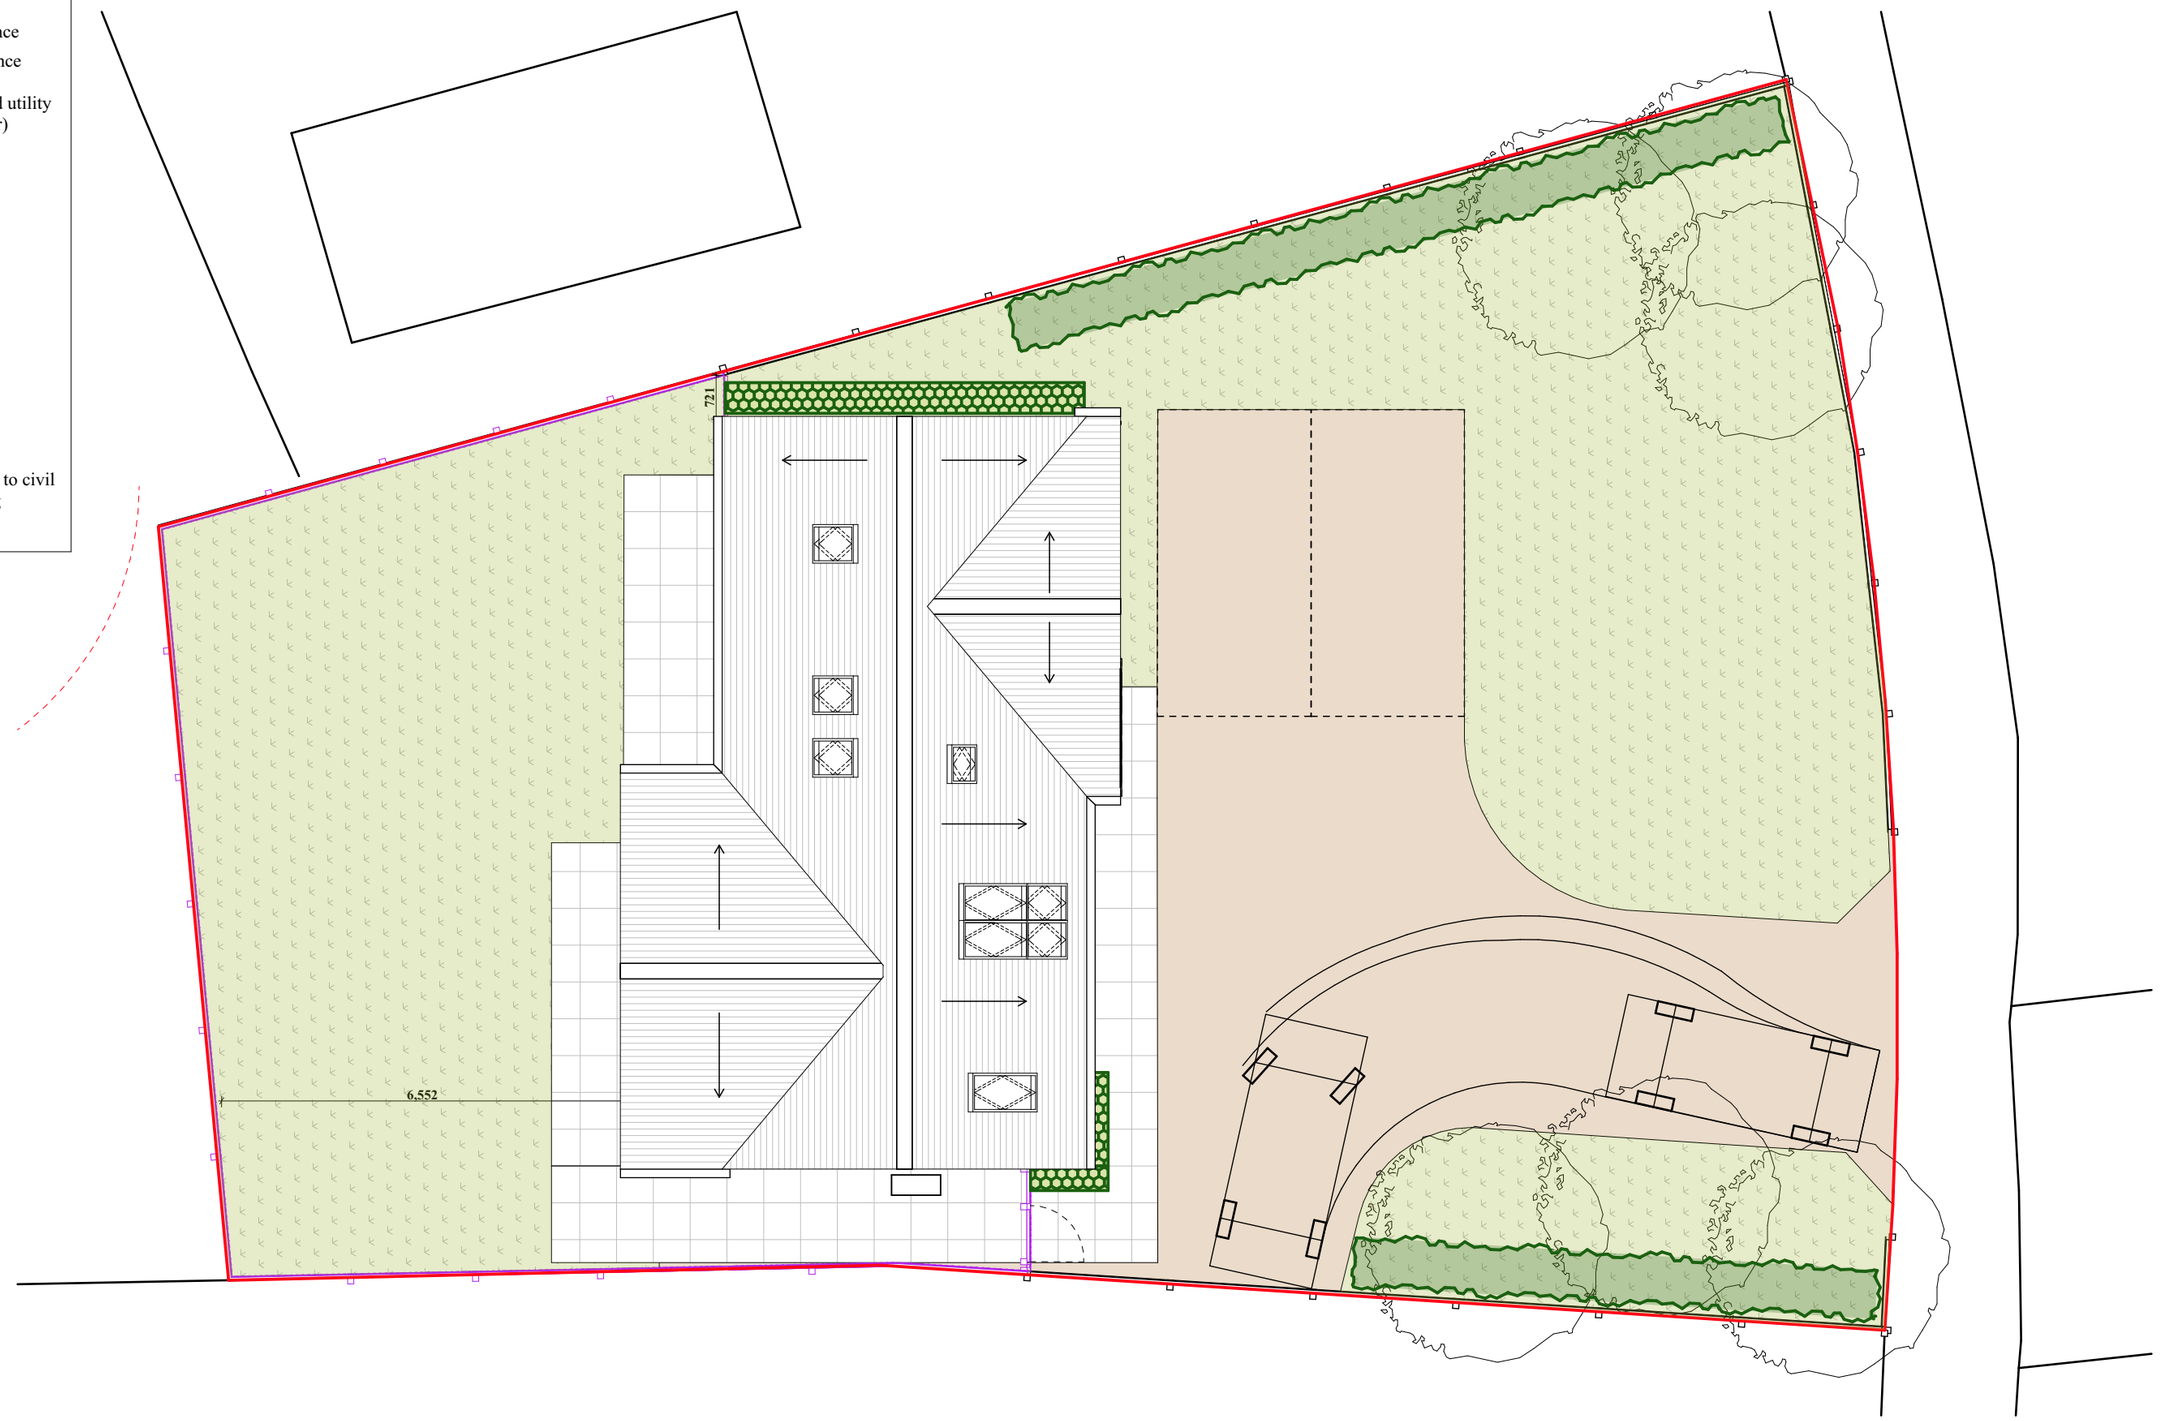

Cameron Bosque Brookes Architects
Cambridge | Huntingdon | Stamford
01480 301 554 | 0208 050 6206
info@cbb-architects.co.uk

Status	Title
Planning	Proposed Landscape plan
Client Name	**Scale** / **Date**
Andy Hubbard	1:100@A3 / 16/04/2025
Project Address	**Drawing Number** / **Revision**
2 Pipwell Gate Moulton Seas End Spalding PE12 6LU	24257-1010 / P1

Rev	Date	Drawn by	Change description
P1	16/04/2025	OB	Issued for Planning

0m 2m 4m 6m 8m 10m
0ft 20ft

N

General Notes

Work to figure dimensions only. All dimensions are shown in 'mm' unless otherwise stated.The contractor, sub-contractors and suppliers must verify all dimensions on site prior to the commencement of any work This drawing is the property of Cameron Bosque Brookes Architects Limited and copyright is reserved by them. This drawing is issued on the basis that it is not copied, used or disclosed by or to any unauthorised person without the prior written consent of Cameron Bosque Brookes Architects Limited. This drawing is to be read in conjunction with all relevant engineers and specialist sub-contractors drawings and specifications. Contractors should carry out their own independent site surveys to confirm dimensions. Any discrepancies are to be brought to the designers attention.