


Indicative CGI Visualisation

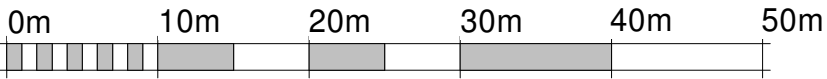

VISUAL SCALE 1:500 @ A3



VISUAL SCALE 1:1250 @ A3

AUSTIN JOHN ARCHITECTURAL	RUALEN, MILL GREEN ROAD, PINCHBECK, SPALDING PE11 3PU 07939 000388 www.austinjohninteriors.co.uk info@austinjohnltd.co.uk	PROJECT Proposed Single Storey Rear Extension		CLIENT Ms Lal Boyfield, 9 High Street, Moulton PE12 6QB		
		SHEET Indicative Visualisation		Date 16/09/2026 Drawn by HA	DRAWING NUMBER AJA/1416/26/VIS	Scale (@A3) AS SHOWN