




NORTH FACING ELEVATION

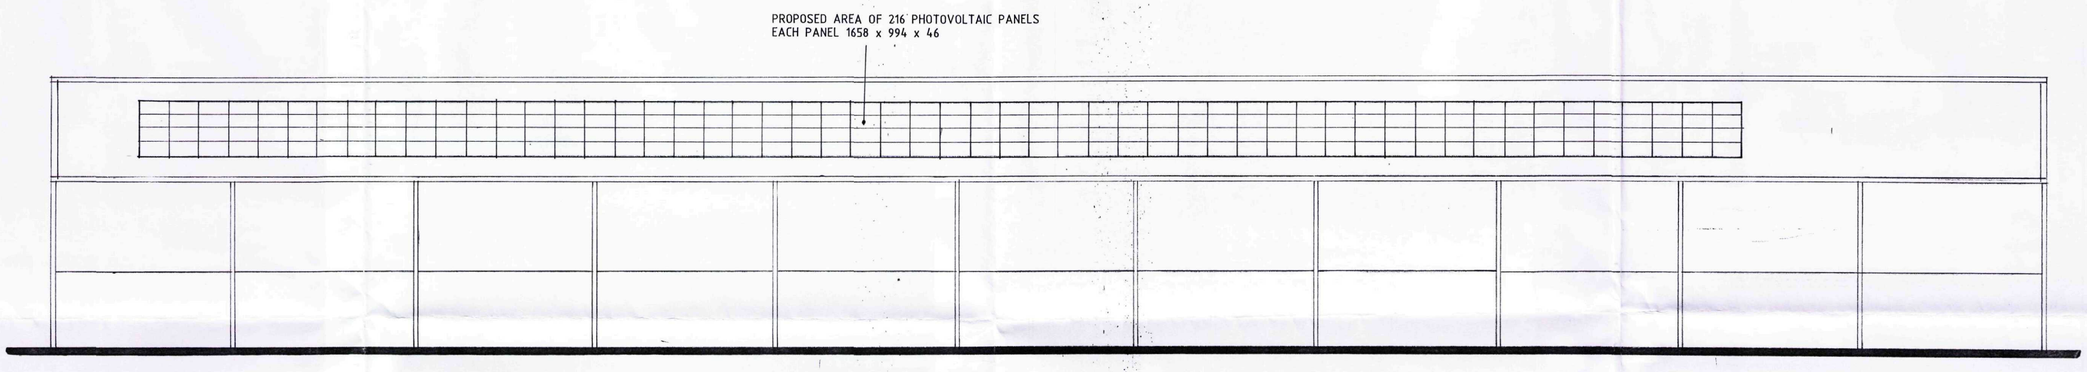

SOUTH FACING ELEVATION

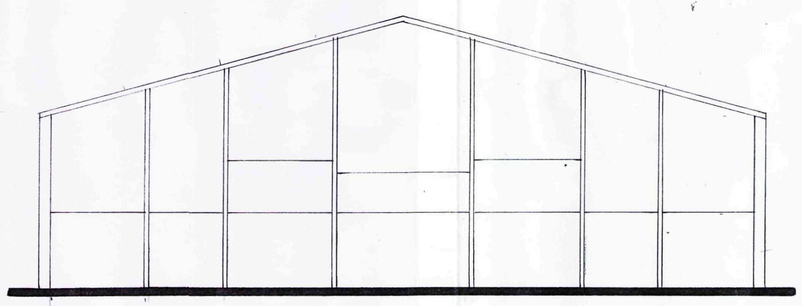

EAST FACING ELEVATION

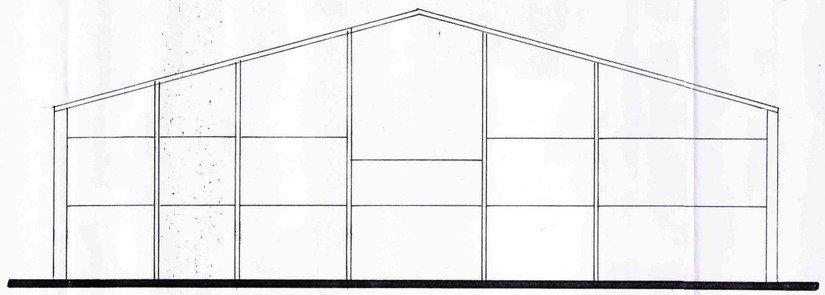

WEST FACING ELEVATION

Planning Department
2 8 NOV 2011
Ref: 093341

Status DESIGN
CONSULTANTS IN ARCHITECTURE & PLANNING

PROPOSED PHOTOVOLTAIC PANELS TO ROOF OF FARM BUILDING AT BANK HOUSE FARM, COMMON ROAD, MOULTON SEAS END FOR

J.H & A.J. KING.

ELEVATIONS

1:100	SD11-037/4
NOV-11	B.GILHAM.

2 Edinburgh Walk, Holbeach,
Spalding, Lincs. PE12 7AP.
Tel: 01406 424343 Fax: 01406 490702