


12mm Standard Profile

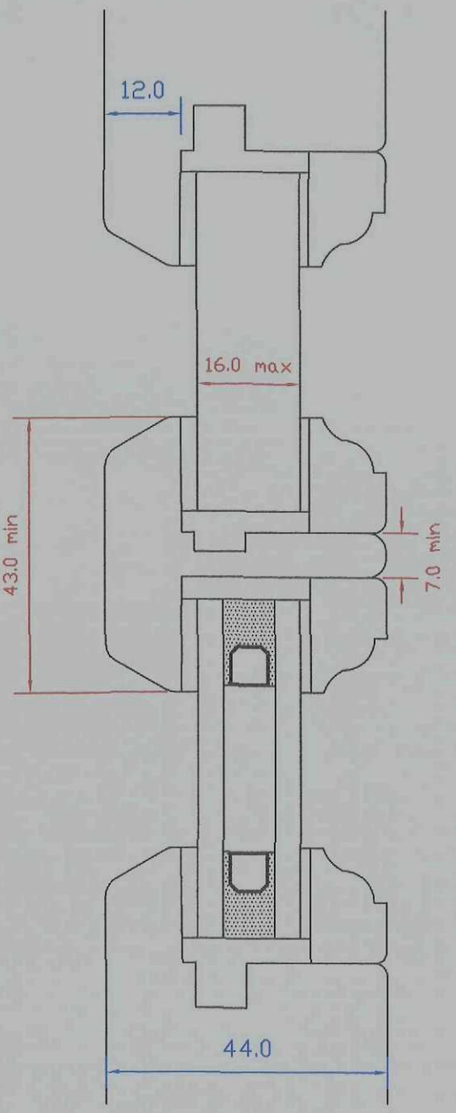


Single Glazed Lambs Tongue Option (SG1)

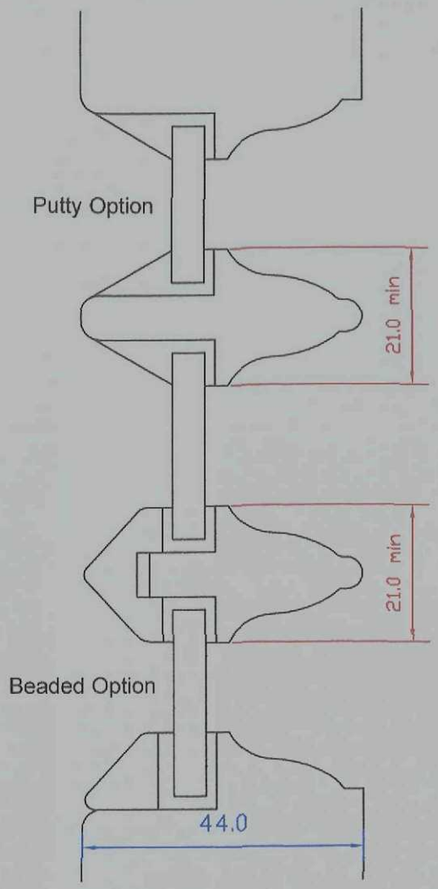

Single Glazed Ovolo Option (SG2)

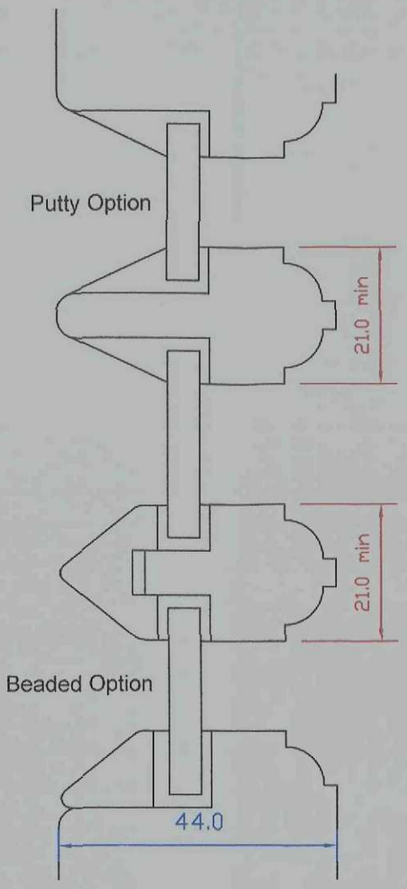


Glazing Bead Options

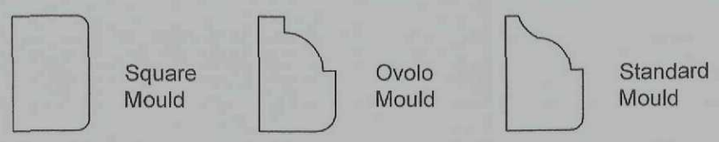


SHDC
Planning & Development
11 NOV 2010
Ref: 0935-10

Standard Plant on Bar Options (21mm)

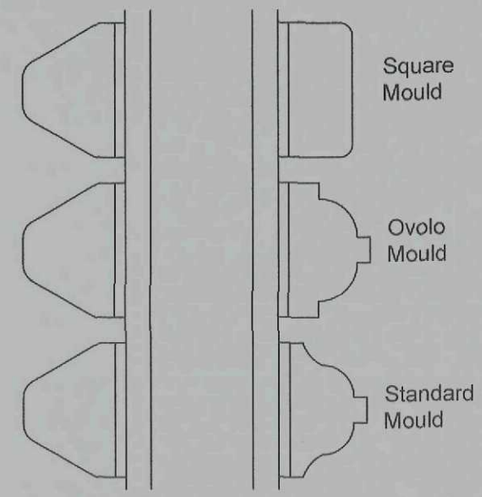

Large Plant on Bar Options (30mm)

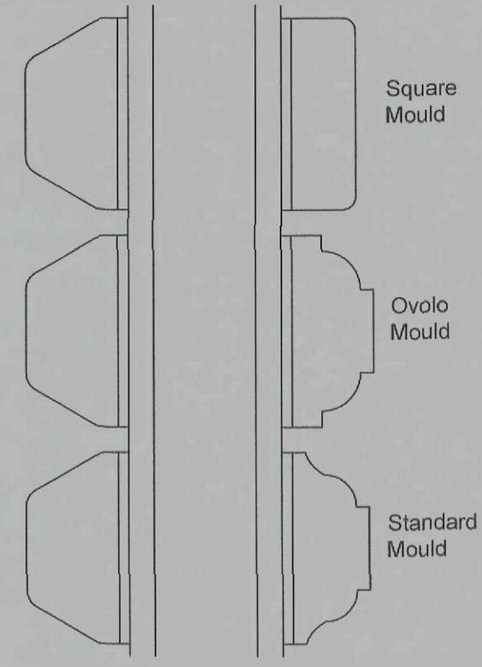


SCANNED

Fixed Dimension Adjustable Dimension


Architectural Details	
44mm Sash Options	
Drawing No	S-44-AD-1
Scale	1:1 on A3
Drawn by	SCW
Date	06-07-2010
Aprov'd by	SD

GEORGE BARNSDALE
ESTABLISHED 1884
High Street, Donington,
Spalding, Lincs. PE11 4TA
T: 01775 823000 F: 01775 823010
enquiries@georgebarnsdale.co.uk
www.georgebarnsdale.co.uk


15mm Standard Profile

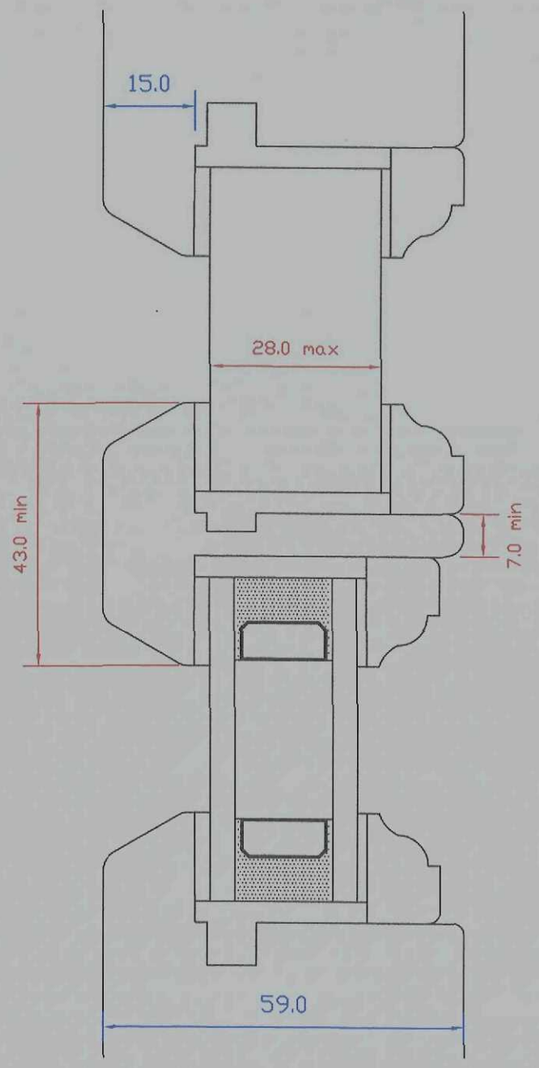


12mm Profile (for larger glazing units)

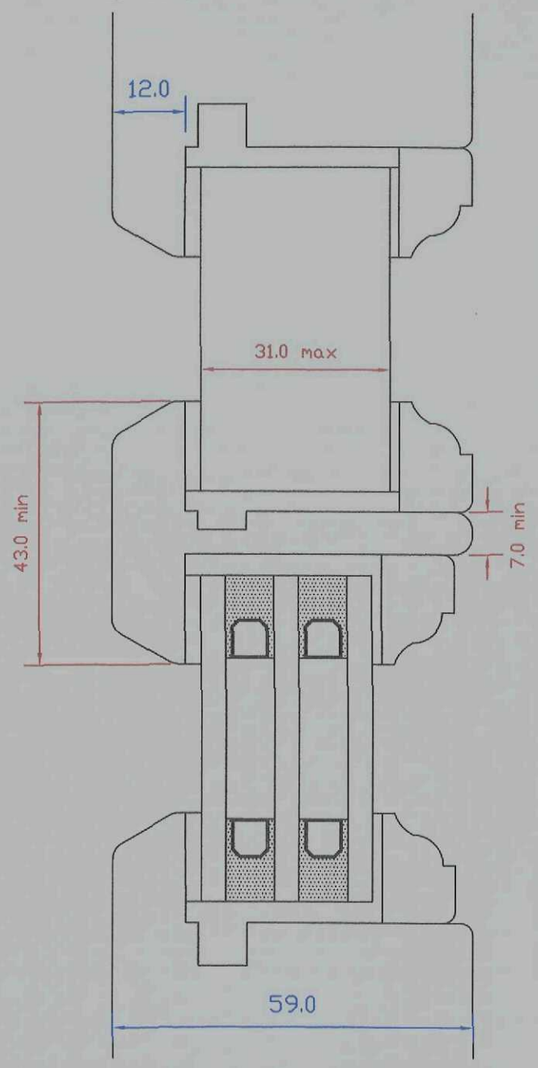


Glazing Bead Options

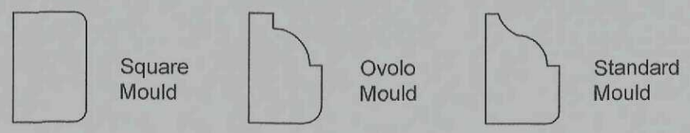


Single Glazed Option 1

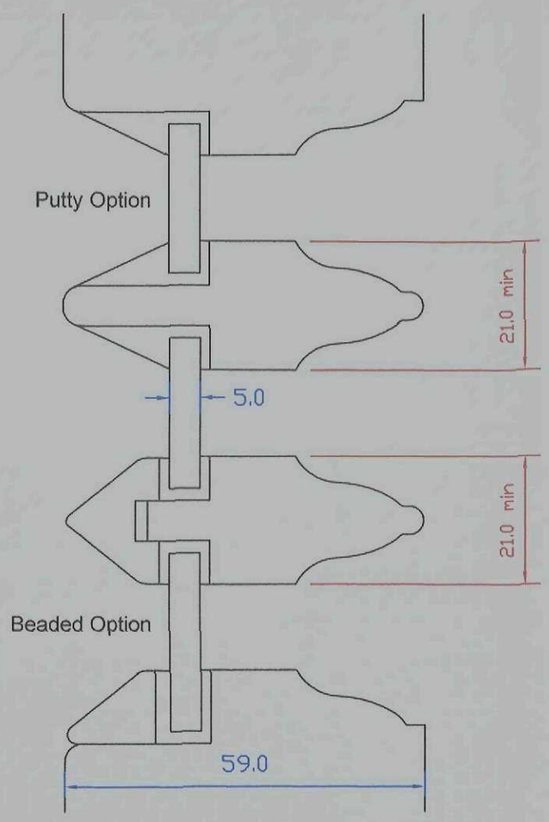


Single Glazed Option 2

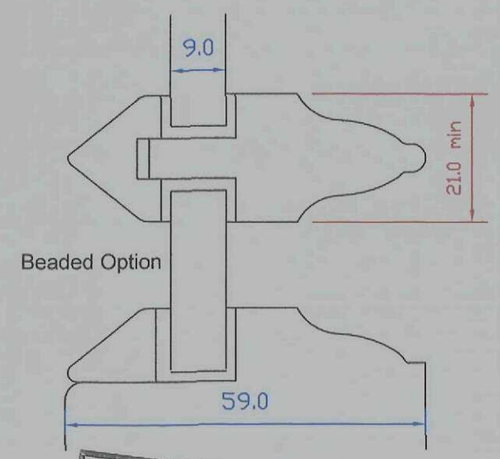

Standard Plant on Bar Options (21mm)

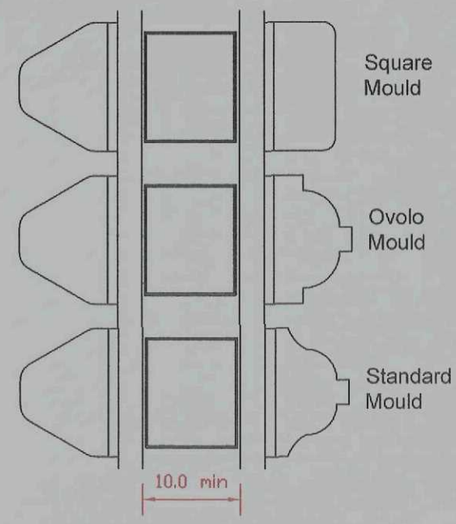

Large Plant on Bar Options (30mm)

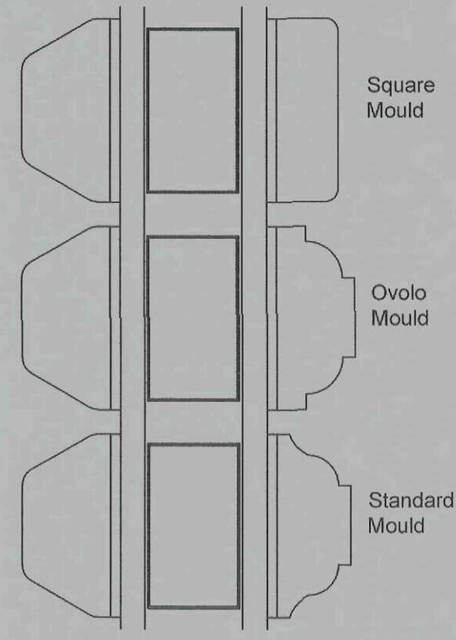

SHDC
Planning & Development
11 NOV 2010
Ref: 0935-10


SCANNED

Fixed Dimension Adjustable Dimension


Architectural Details	
59mm Sash Options	
Drawing No	S-59-AD-1
Scale	1:1 on A3
Drawn by	SCW
Date	06-07-2010
Aprov'd by	SD

GEORGE BARNSDALE
ESTABLISHED 1884
High Street, Donington,
Spalding, Lincs, PE11 4TA
T: 01775 823000 F: 01775 823010
enquiries@georgebarnsdale.co.uk
www.georgebarnsdale.co.uk


Vertical Section

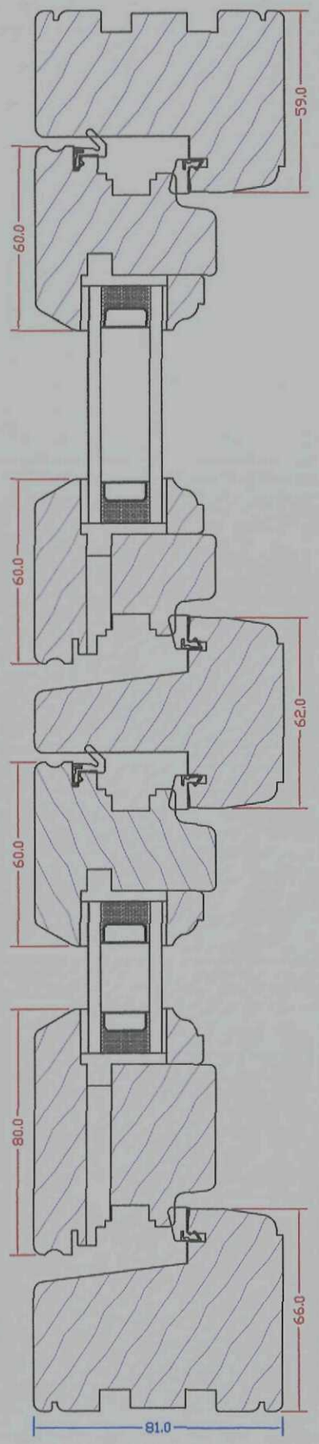


Horizontal Section

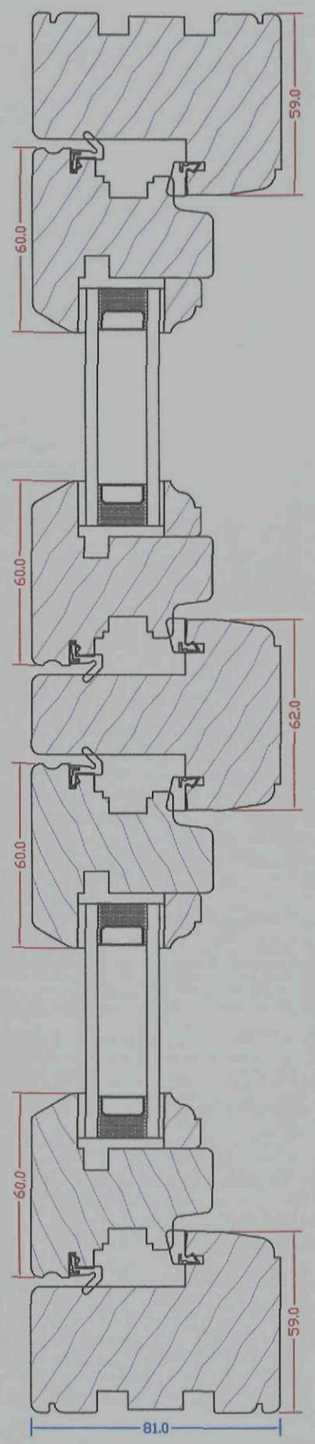


Drip Options

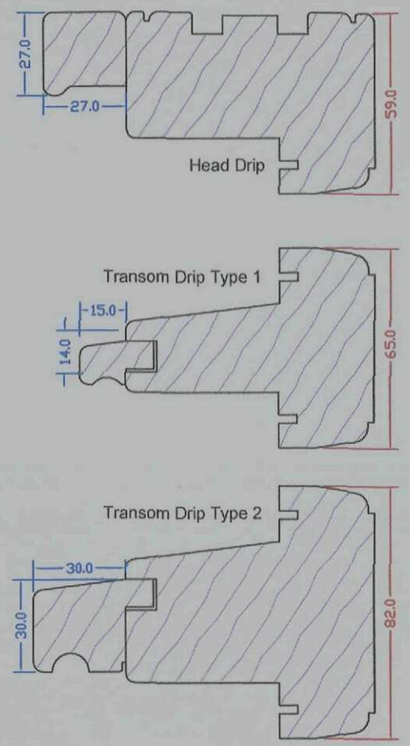


Vent options

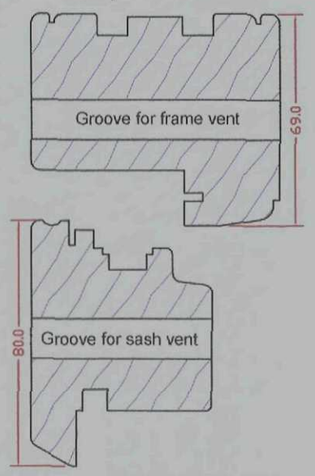


Sash Meeting Options

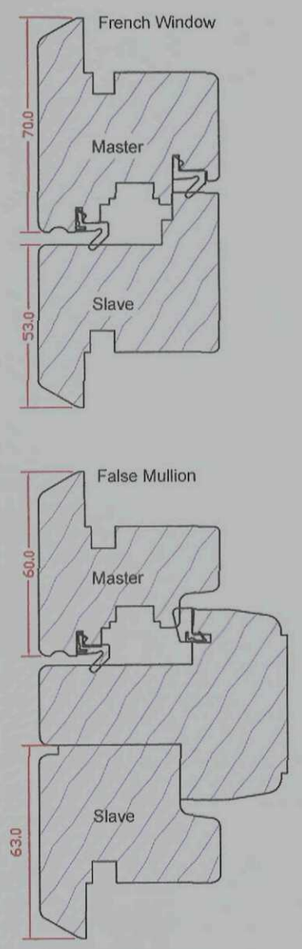

Sash Width Option

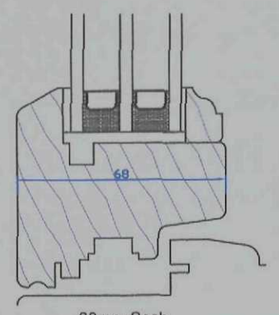


Hinge Option

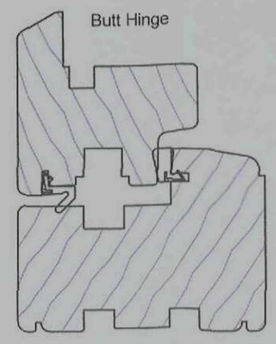


SHDC
Planning & Development
11 NOV 2010
Ref: 0935-10


Direct Glazed

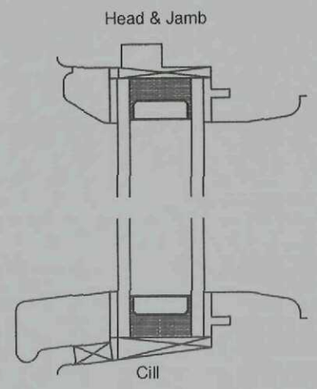

Frame Profile Options

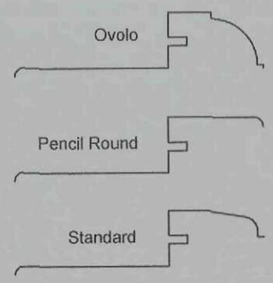

Plant on Cill Options

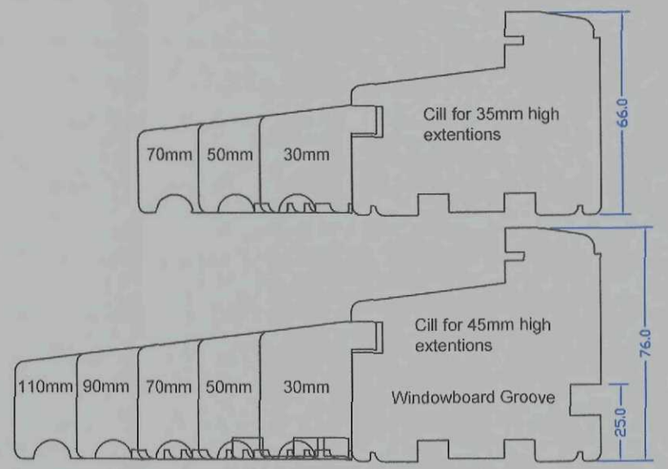

See C2-94 drawing for 94mm Frame Option.
See separate data sheet for sash bead, upstand, glass details & direct glazing.


SCANNED

Fixed Dimension Adjustable Dimension


Architectural Details	
Flush Casement 81mm Frame	
Drawing No	C2-81-AD-1
Scale	1:2 on A3
Drawn by	SCW
Date	06-07-10
Aprov'd by	SD

GEORGE BARNSDALE
ESTABLISHED 1884
High Street, Donington
Spalding, Lincs, PE11 4TA
T: 01775 823000 F: 01775 823010
enquiries@georgebarnsdale.co.uk
www.georgebarnsdale.co.uk


Vertical Section

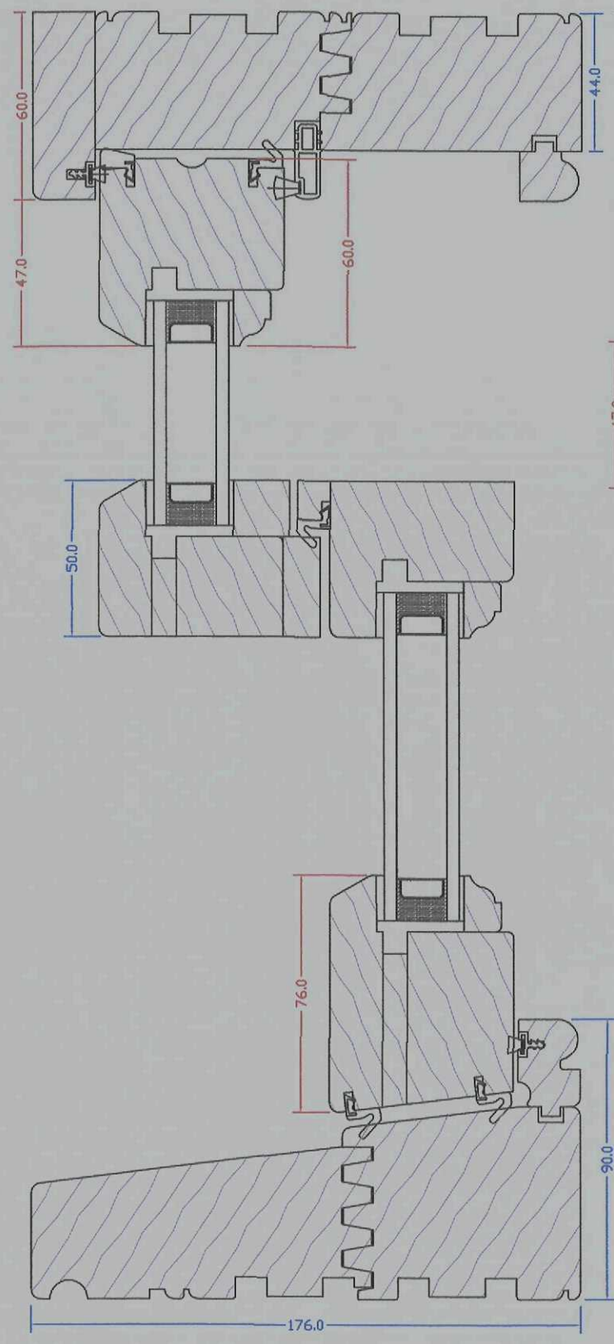


Horizontal Section

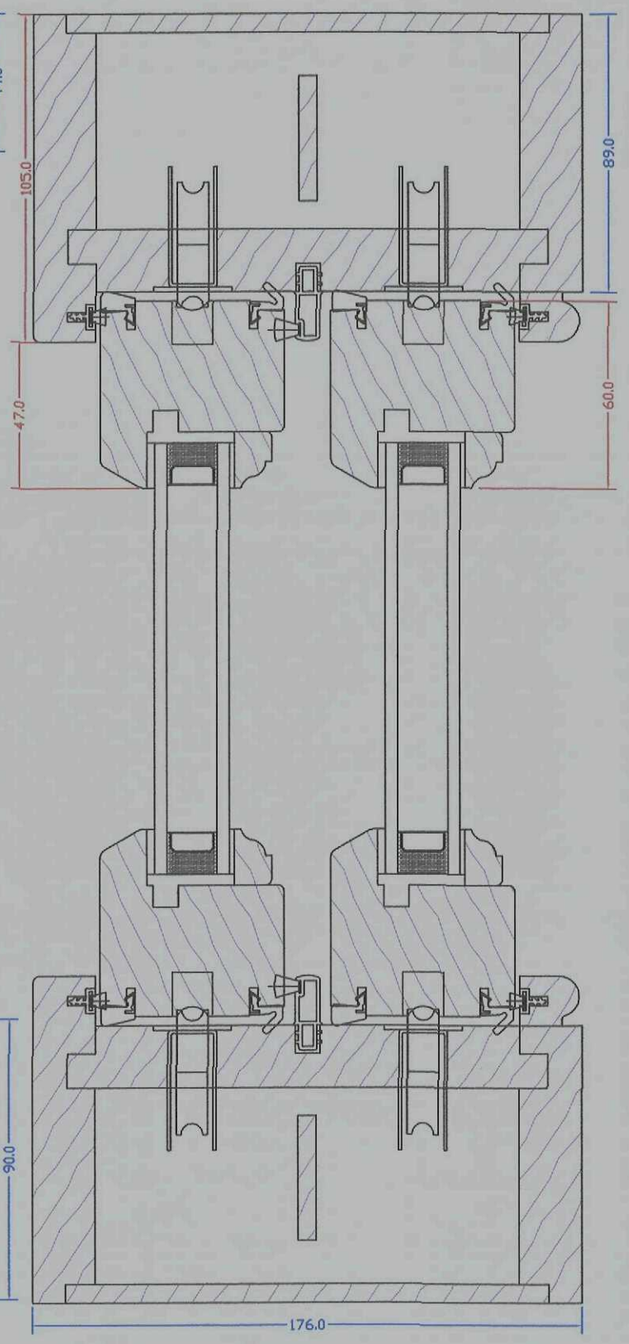

Box Head Option

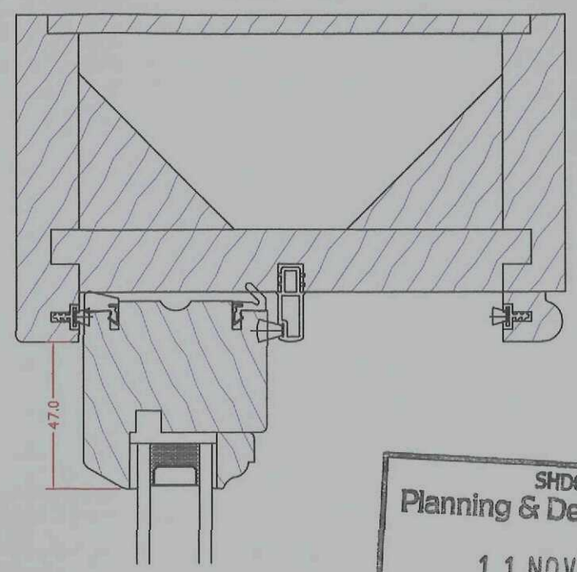


Vent Options

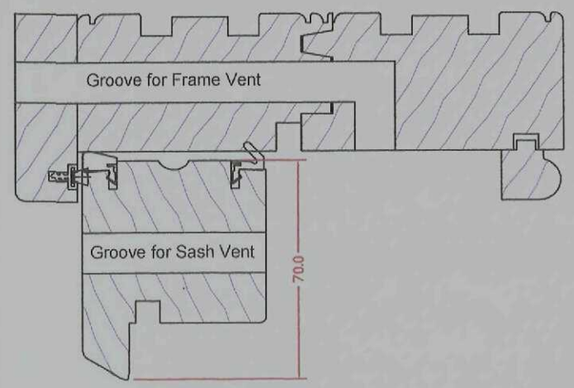


SHDC
Planning & Development
1 1 NOV 2010
Ref: 0935-10

68mm Sash Option

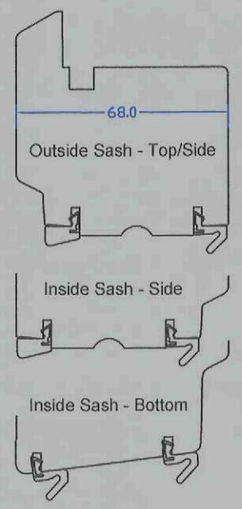

Plant on Cill Options

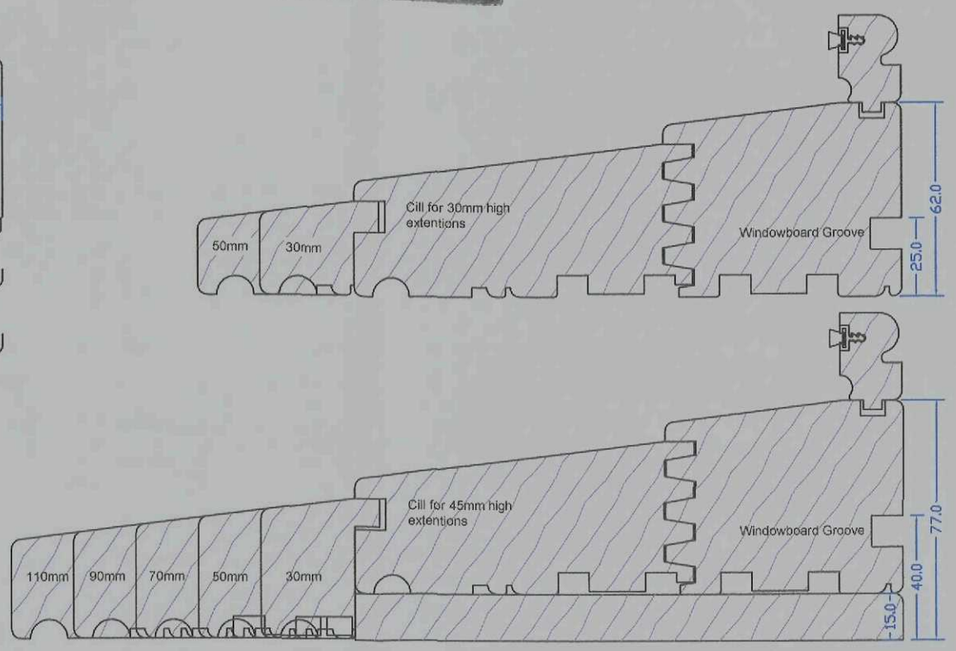

See separate data sheet for sash bead,upstand, glass details & direct glazing.
See S1-176-AD2-0 for additional mullion options.

SCANNED

Fixed Dimension Adjustable Dimension

Architectural Details	
Traditional Box Sliding Sash 176mm Frame Sheet 1	
Drawing No	S1-176-AD1-0
Scale	1:2 on A3
Drawn by	SCW
Date	06-07-10
Aprov'd by	SD

GEORGE BARNSDALE
ESTABLISHED 1884
High Street, Donington,
Spalding, Lincs. PE11 4TA
T: 01775 823000 F: 01775 823010
enquiries@georgebarnsdale.co.uk
www.georgebarnsdale.co.uk