

View of site from east



Close view from south



Close view from north



View from site looking north



View from site looking south

Site Block Plan

Scale 1:500 @ A3

Site of proposed works outlined in red

SCALE 1 : 500


SCALE 1 : 1

0m 5m 10m 20m 30m 40m 50m

0m 10mm 20mm 40mm 60mm 80mm 100mm



View of former track access since extinguished

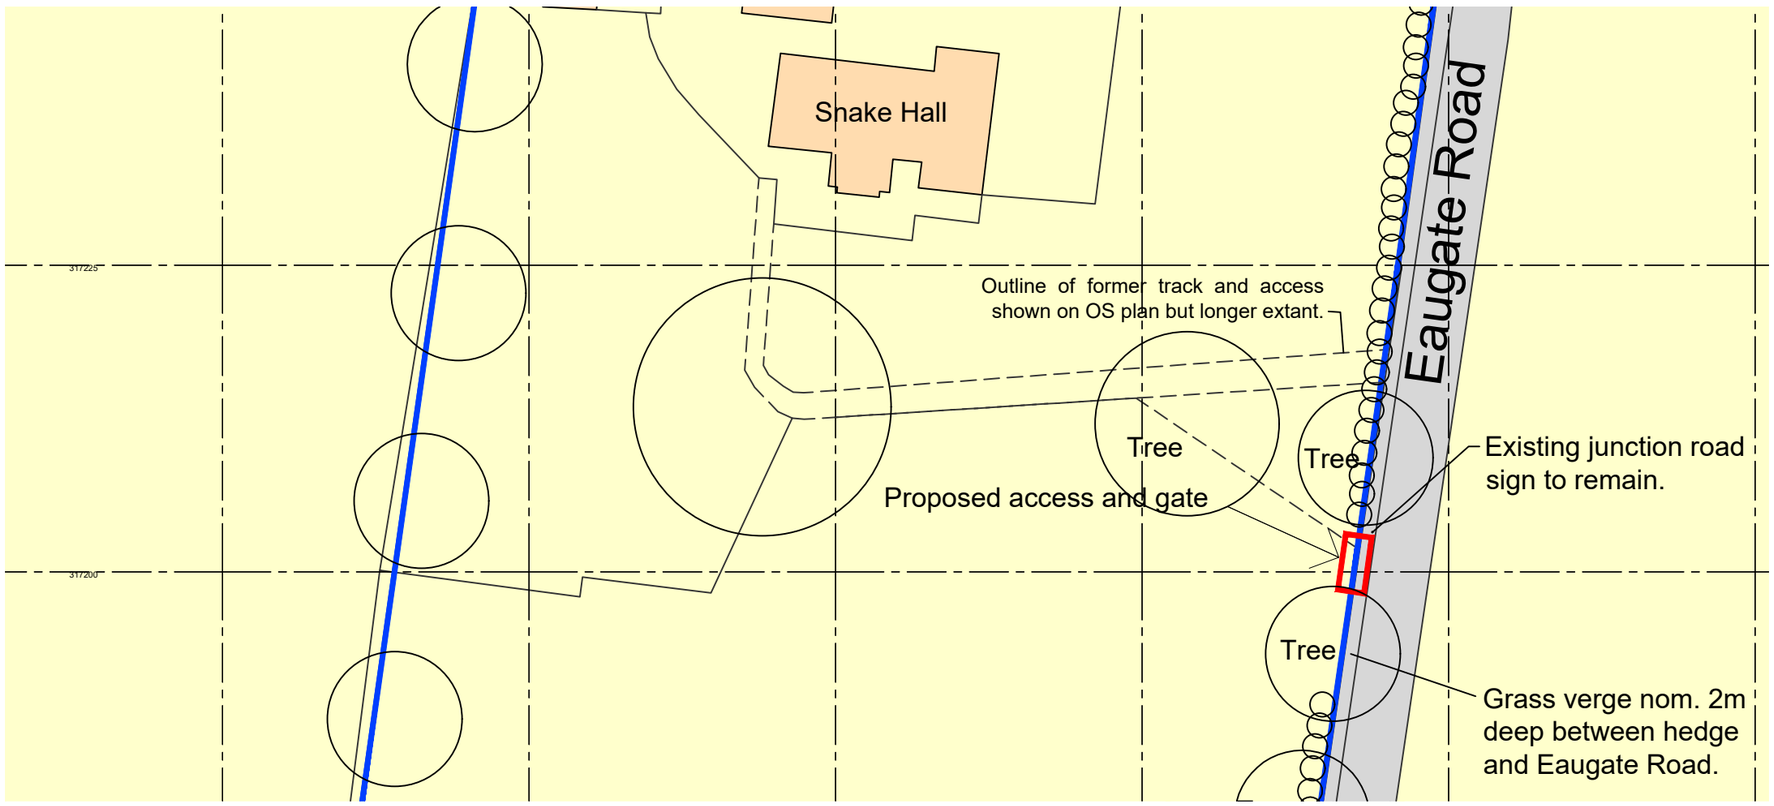

Ordnance Survey, (c) Crown Copyright 2022. All rights reserved. Licence number 100022432

Note:
All tree and hedge positions and sizes are shown for illustrative purposes only, they have not been surveyed and as such the accuracy of location and size cannot be guaranteed.

Client:

Mr William Ravell

Project:

Proposed new access to paddock Snake Hall, Eaugate Road, Moulton Chapel, PE12 0SZ

Date: Sept. 2022

Scale: As shown @ A3

Drawn by: AJO

Checked by: AP

Drawing Number: **A1629-02**

Rev: **P1**

DO NOT SCALE THIS DRAWING. THE CONTRACTOR IS DEEMED TO HAVE CHECKED ALL DIMENSIONS ON SITE AND REPORT ANY DISCREPANCIES TO OGLESBY & LIMB LTD.
THE CONTENTS OF THIS DRAWING ARE COVERED BY COPYRIGHT AND REMAIN THE PROPERTY OF OGLESBY & LIMB LTD. WRITTEN APPROVAL MUST BE OBTAINED FROM OGLESBY & LIMB LTD PRIOR TO DUPLICATION OR REPRODUCTION OF THIS DRAWING OR ITS CONTENTS.
ANY DIMENSIONS NOT SHOWN ARE TO BE CHECKED AND AGREED WITH OGLESBY & LIMB LTD.

Drawing Title:

Site Block Plan

PLANNING APPLICATION ISSUE

Oglesby & Limb Ltd
Chartered Architect
Suite 1, Market Chambers
12 Market Place, Spalding, Lincs
PE11 1SL
Tel: 01775 761196
e-mail: design@o-l-ltd.co.uk